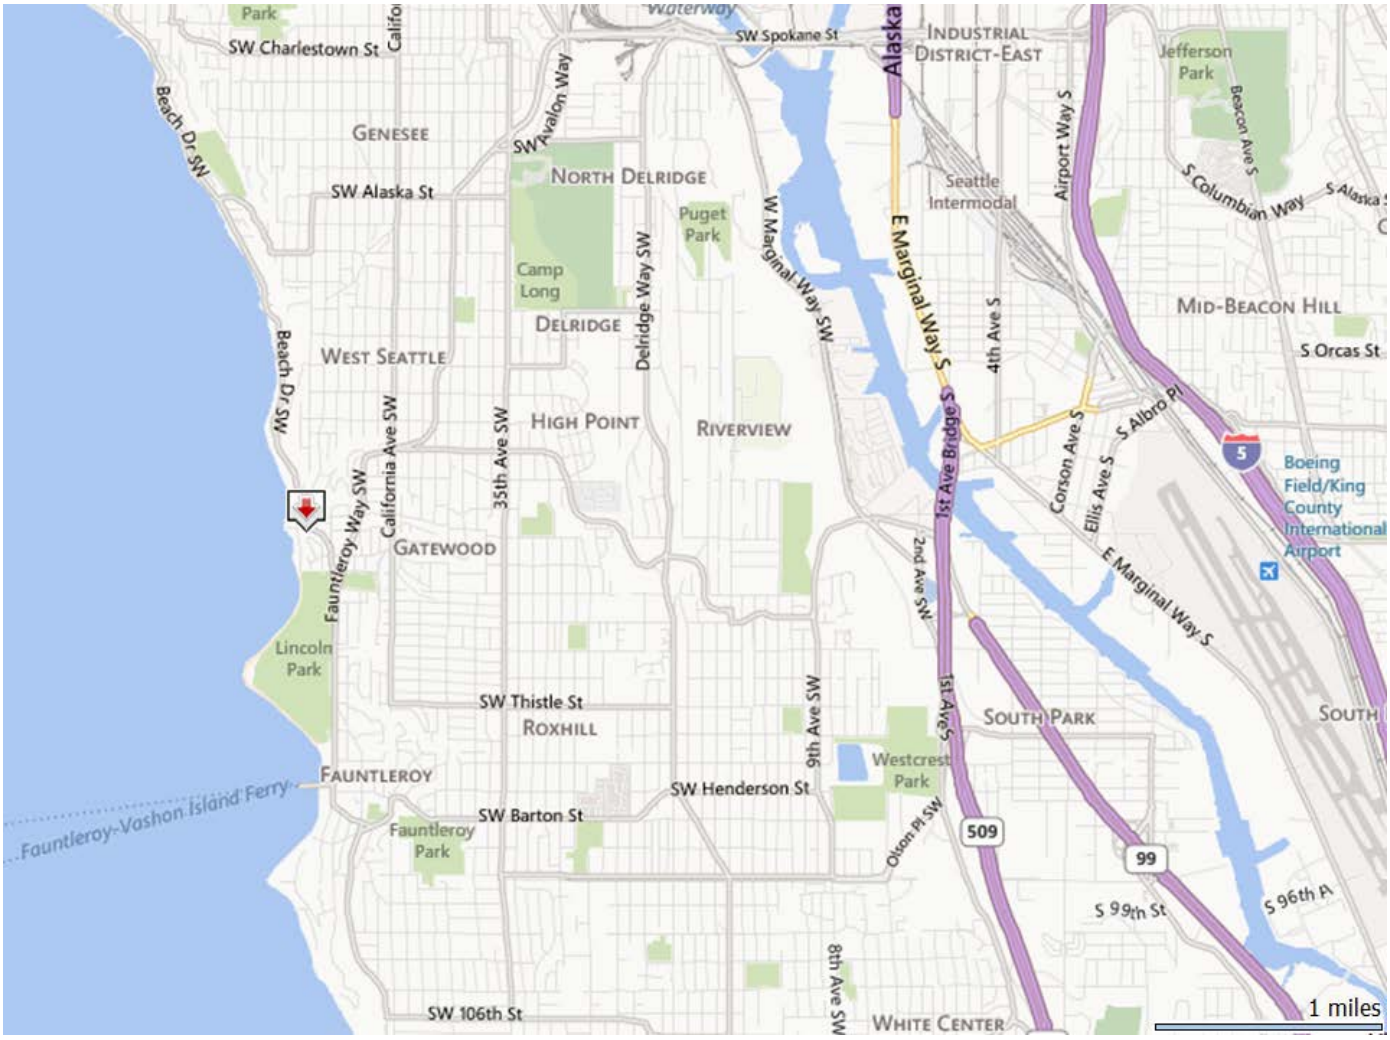

Figure 1. Vicinity map for 6785 Murray Ave SW. The arrow depicts the facility location.

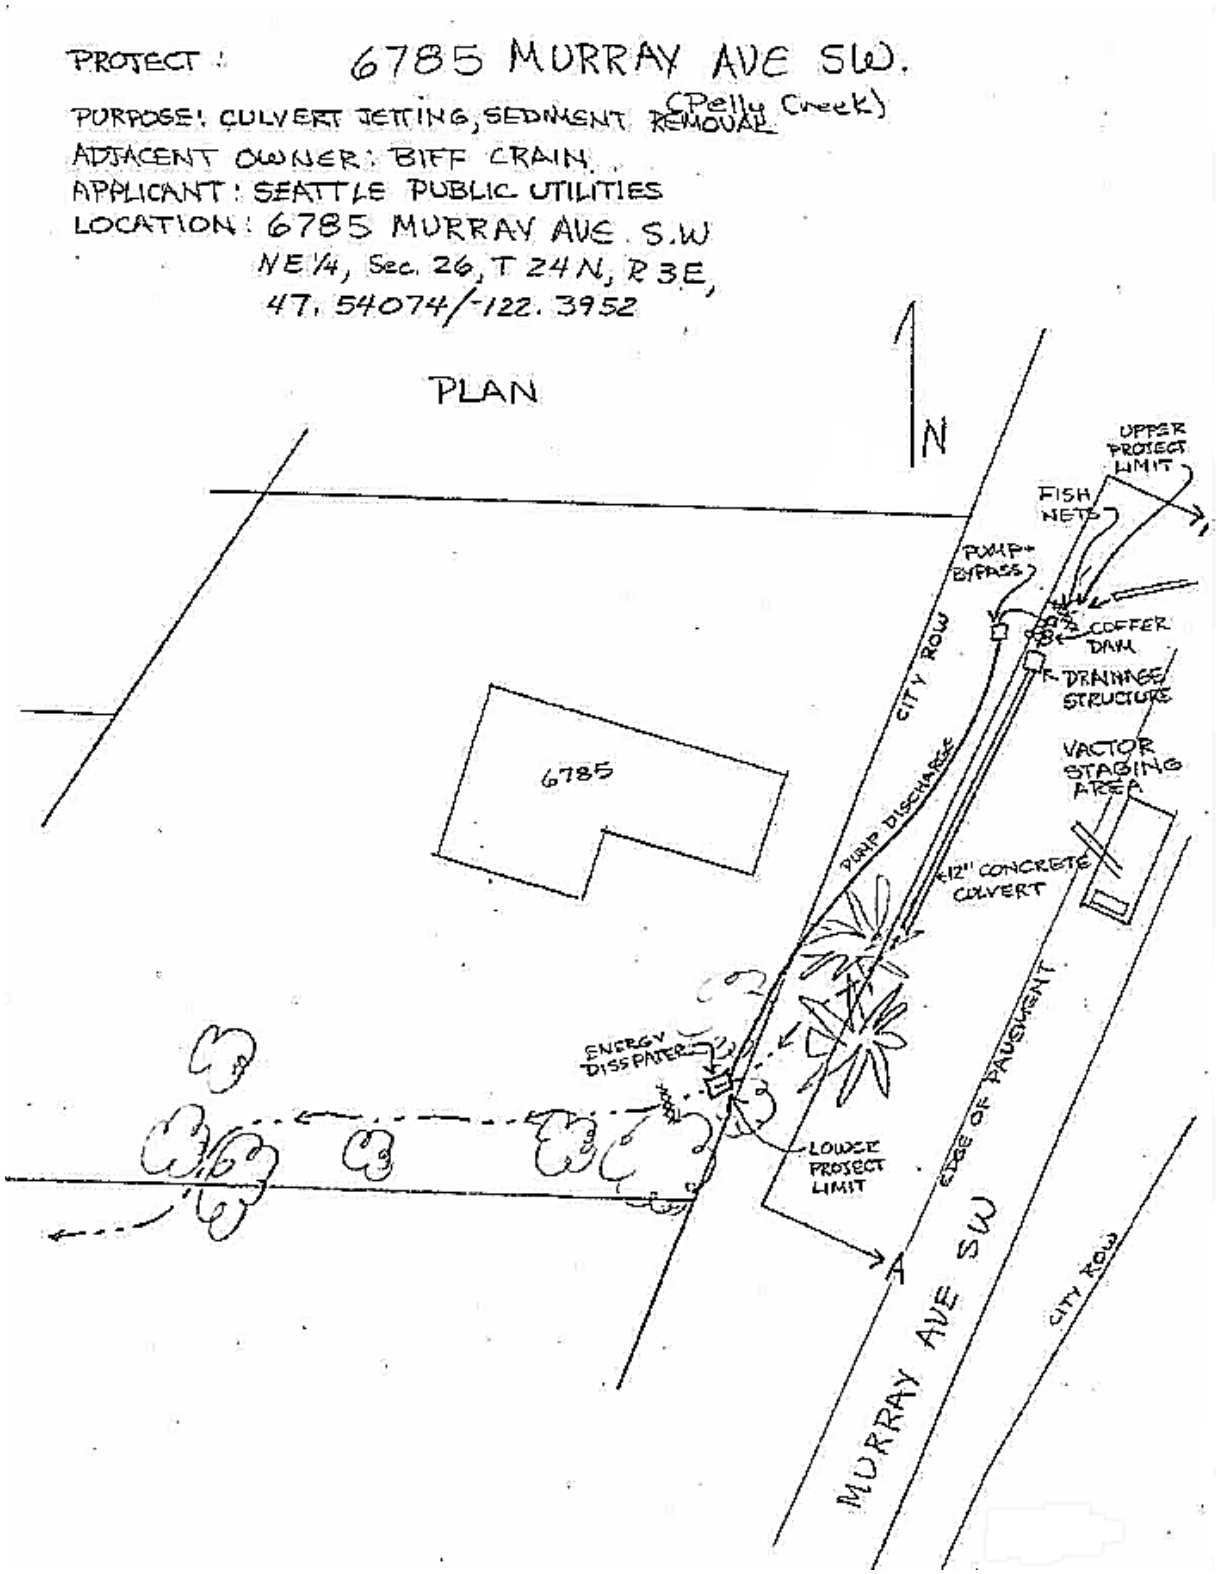

Figure 2. Schematic of work area for 6785 Murray Ave SW.

PROJECT: 6785 MURRAY AVE SW
PURPOSE: CULVERT JETTING, SEDIMENT REMOVAL
ADJACENT OWNER: BIFF CRANE
APPLICANT: SEATTLE PUBLIC UTILITIES
LOCATION: 6785 MURRAY AVE SW.
NE¼, Sec. 26, T 24N, R 3E
47.54074/-122.3952

PROFILE

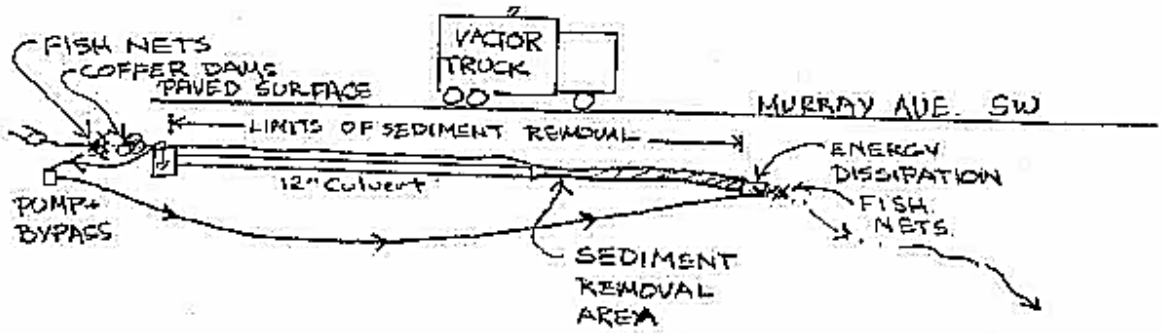

Figure 3. Schematic of temporary bypass for streamflow for 6785 Murray Ave SW.

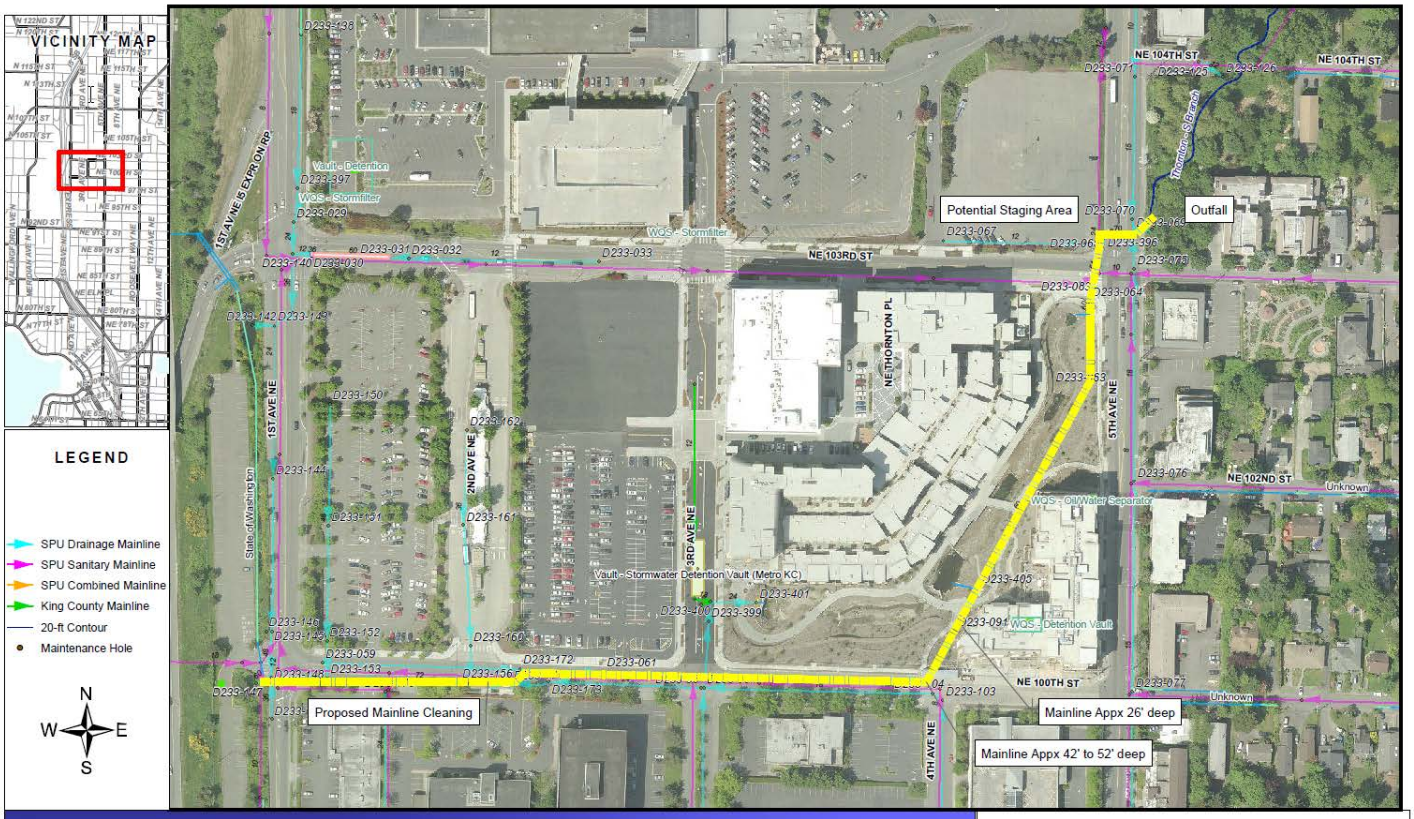

Seattle Public Utilities

NE 100th Street Drainage Mainline Cleaning

Site Map

March 2014 | **Figure** 4