Sound Transit
University Link Light Rail

Light Rail Review Panel

March 20, 2008

Capitol Hill Station

UNIVERSITY LINK

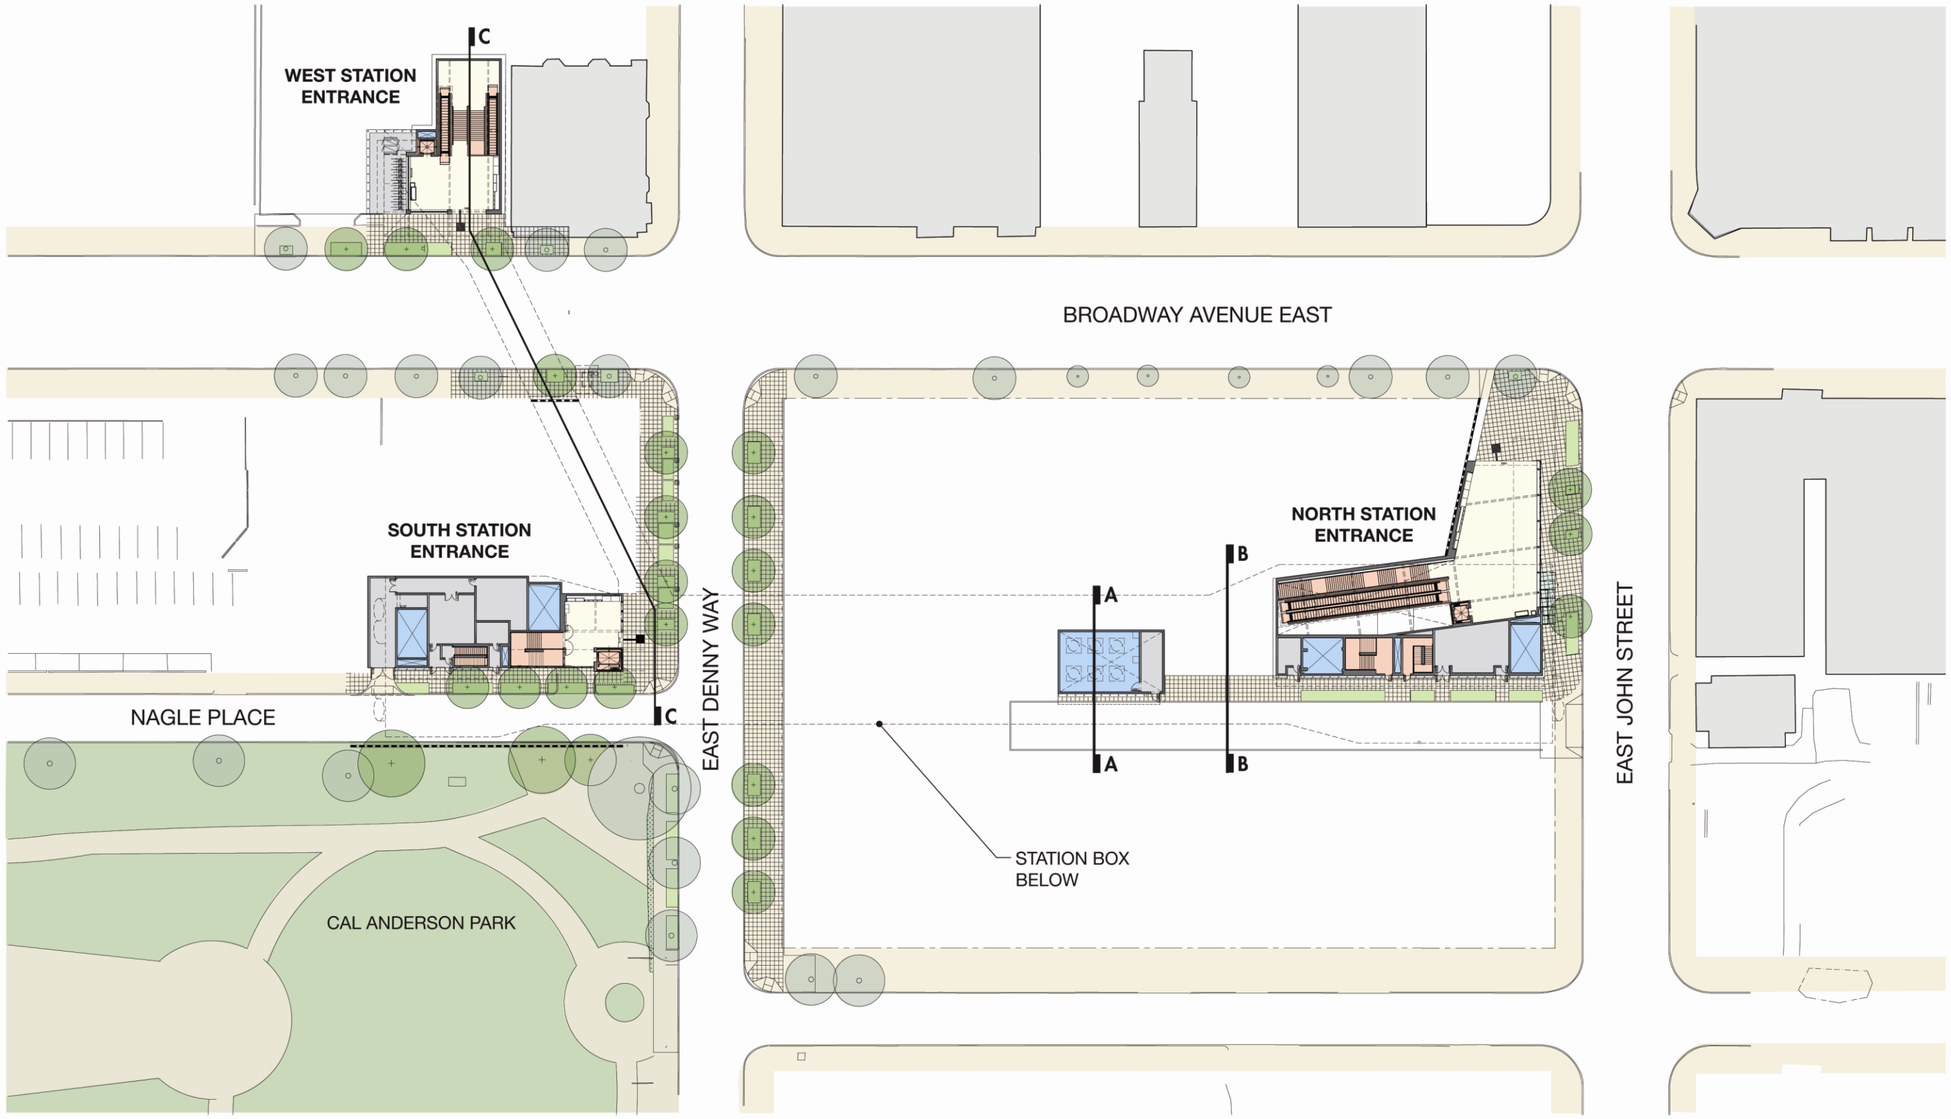

Site Plan

0 15 30 60

03.2008

60% REVIEW

NTP Northlink Transit Partners HEWITT SWIFTCOMPANYLLC

SOUNDTRANSIT

CENTRAL PUGET SOUND REGIONAL TRANSIT AUTHORITY

Capitol Hill Station

UNIVERSITY LINK

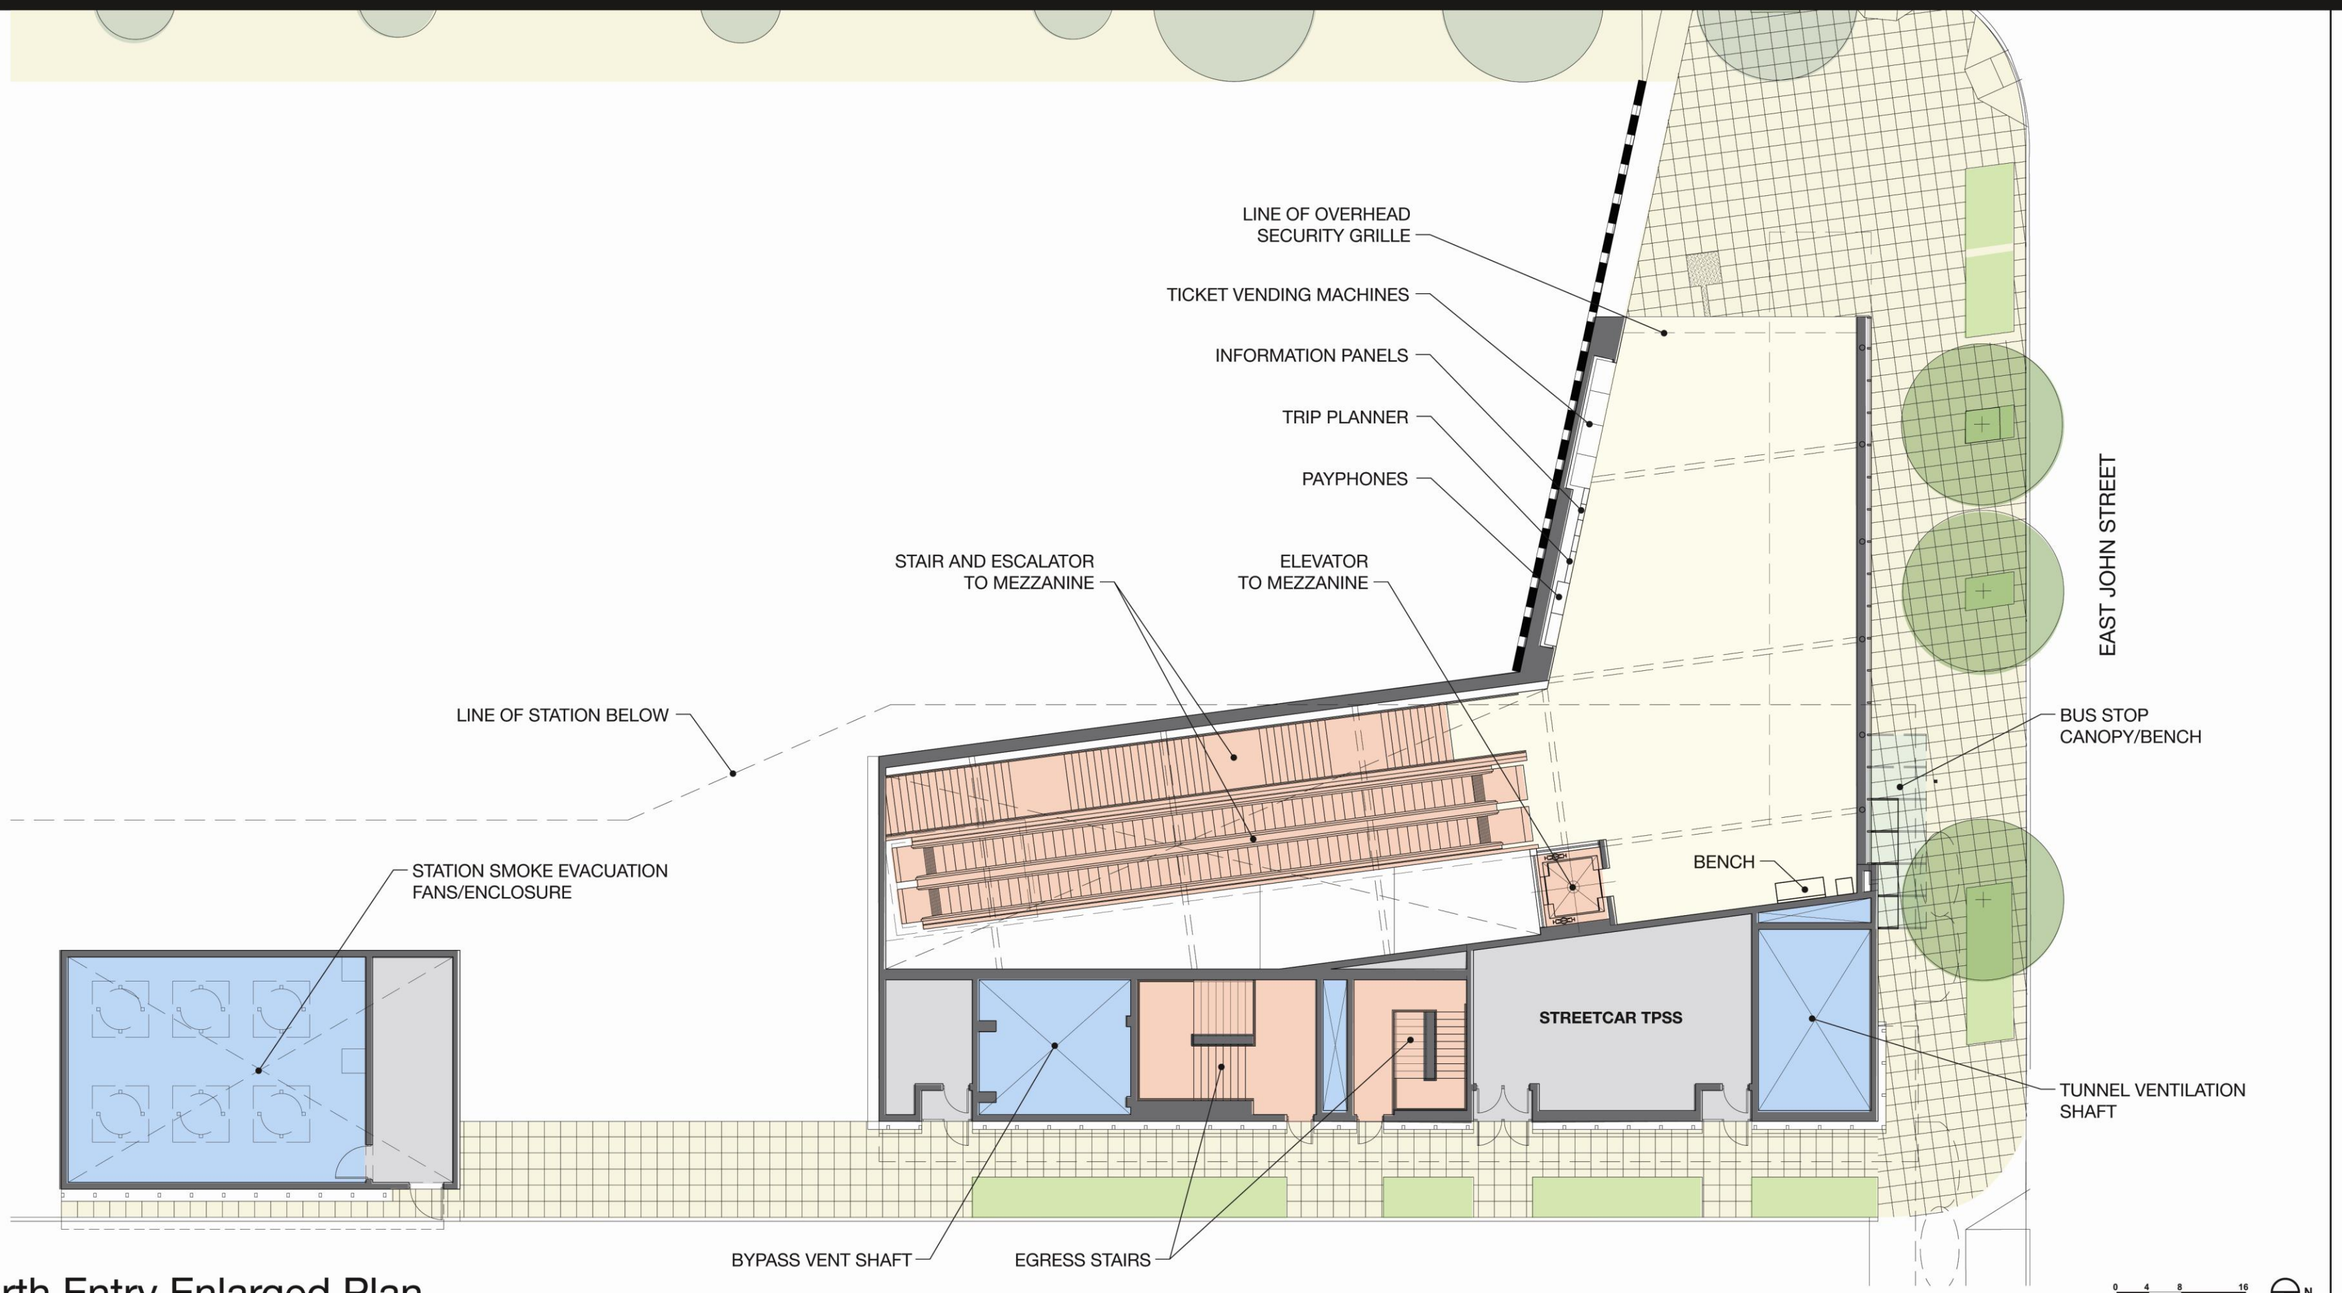

North Entry Enlarged Plan

03.2008

60% REVIEW

NTP Northlink Transit Partners HEWITT SWIFTCOMPANYLLC

SOUNDTRANSIT

CENTRAL PUGET SOUND REGIONAL TRANSIT AUTHORITY

Capitol Hill Station

UNIVERSITY LINK

East Elevation

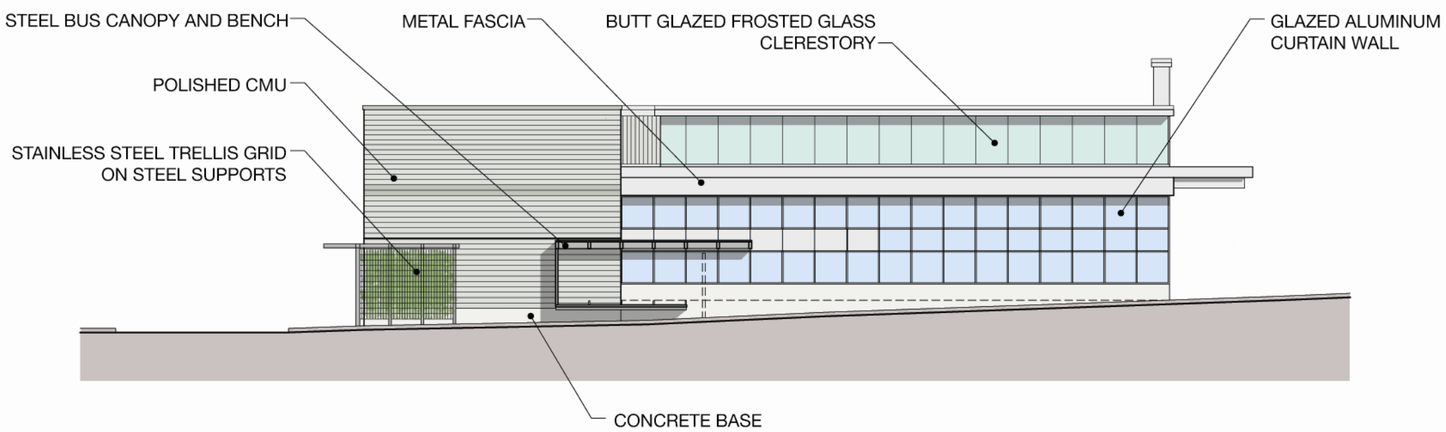

North Elevation

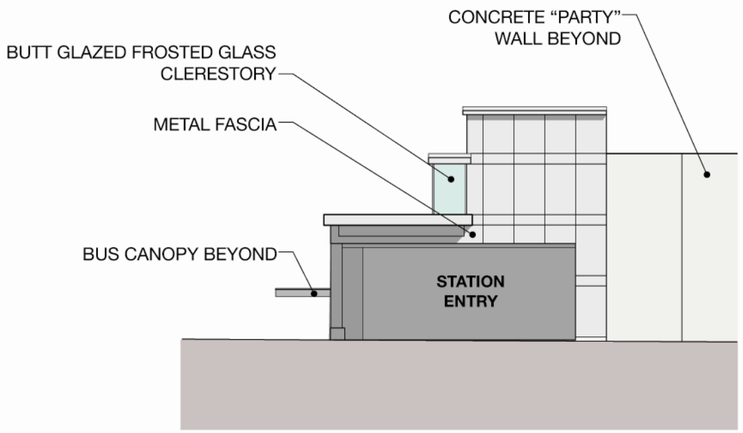

West Elevation

North Entry Elevations

0 4 8 16

03.2008

60% REVIEW

NTP Northlink Transit Partners HEWITT SWIFTCOMPANYLLC

SOUNDTRANSIT

CENTRAL PUGET SOUND REGIONAL TRANSIT AUTHORITY

Capitol Hill Station

UNIVERSITY LINK

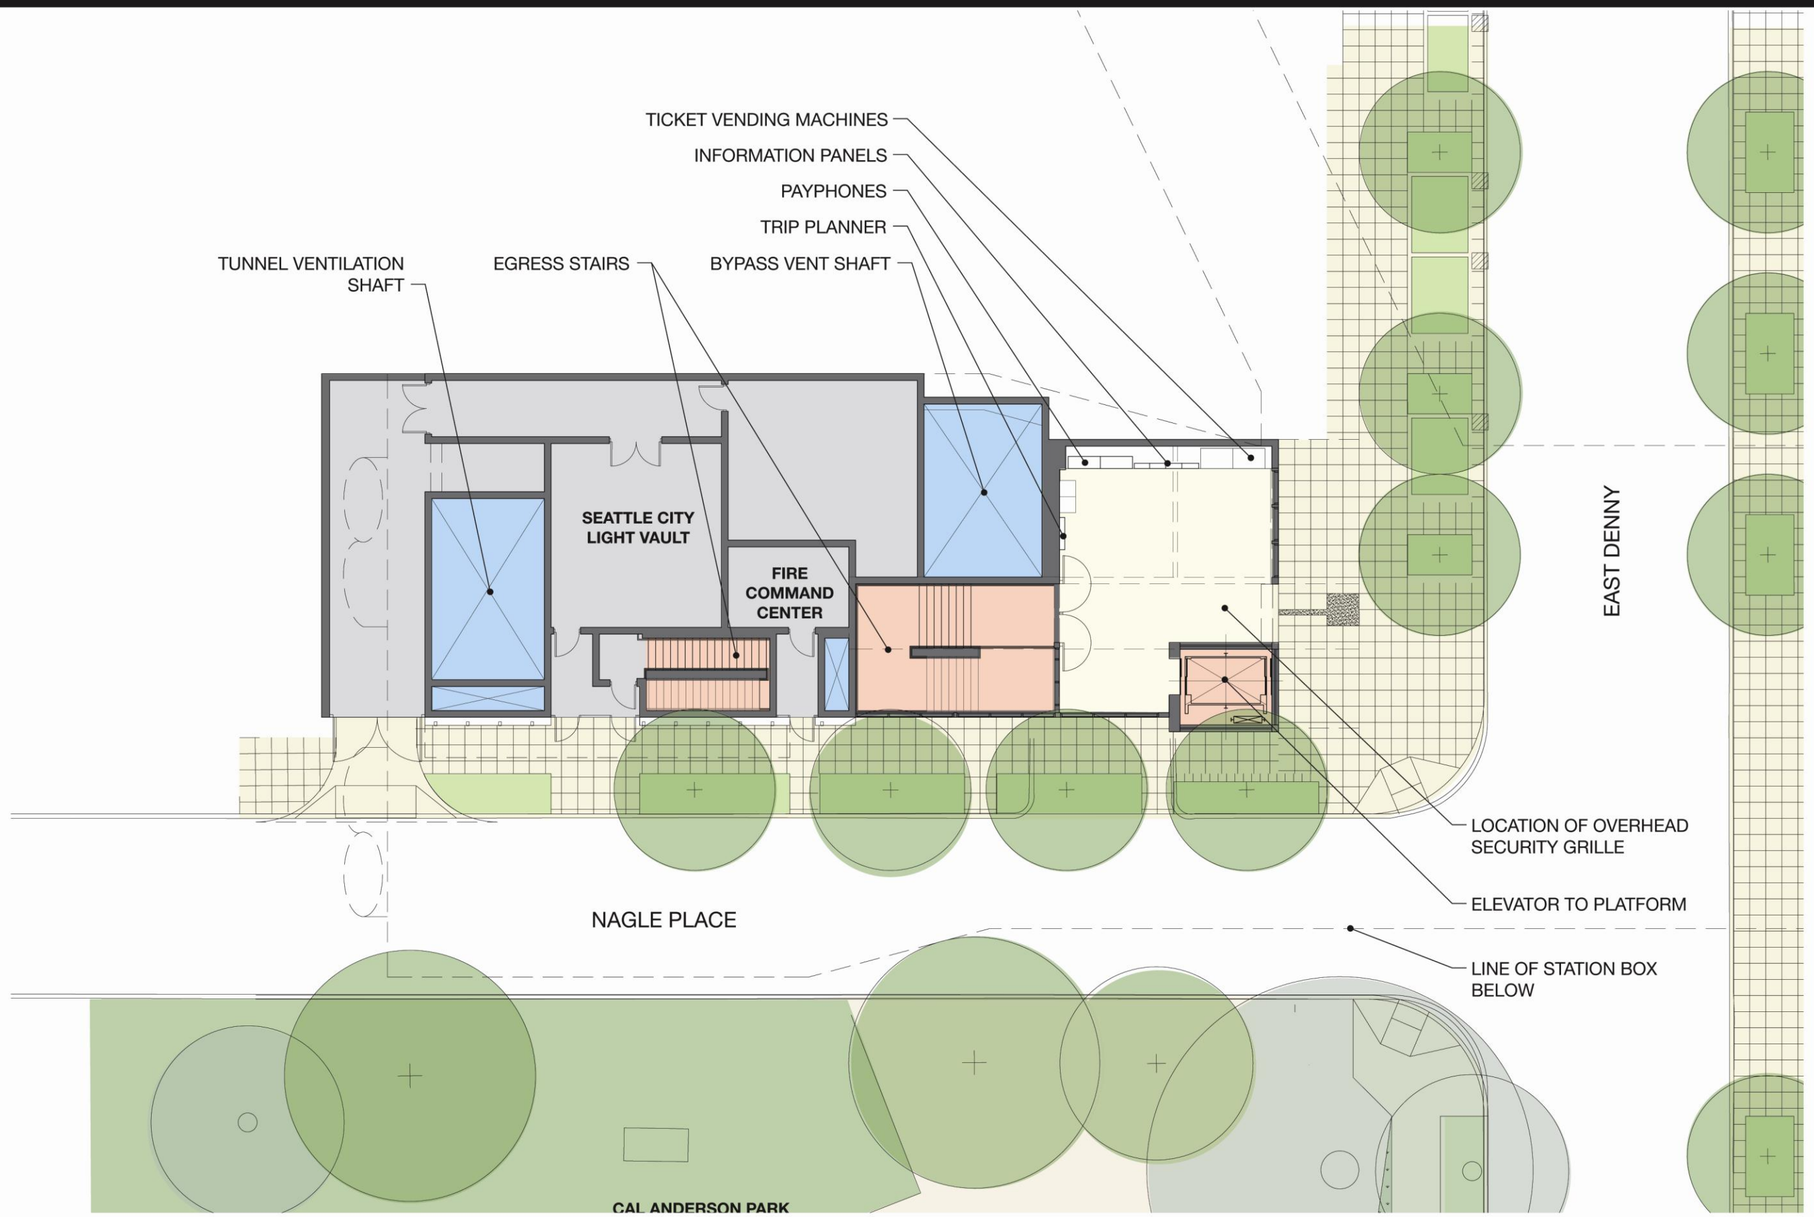

South Entry Enlarged Plan

0 4 8 16 N

03.2008

60% REVIEW

NTP Northlink Transit Partners HEWITT SWIFTCOMPANYLLC

SOUNDTRANSIT

CENTRAL PUGET SOUND REGIONAL TRANSIT AUTHORITY

Capitol Hill Station

UNIVERSITY LINK

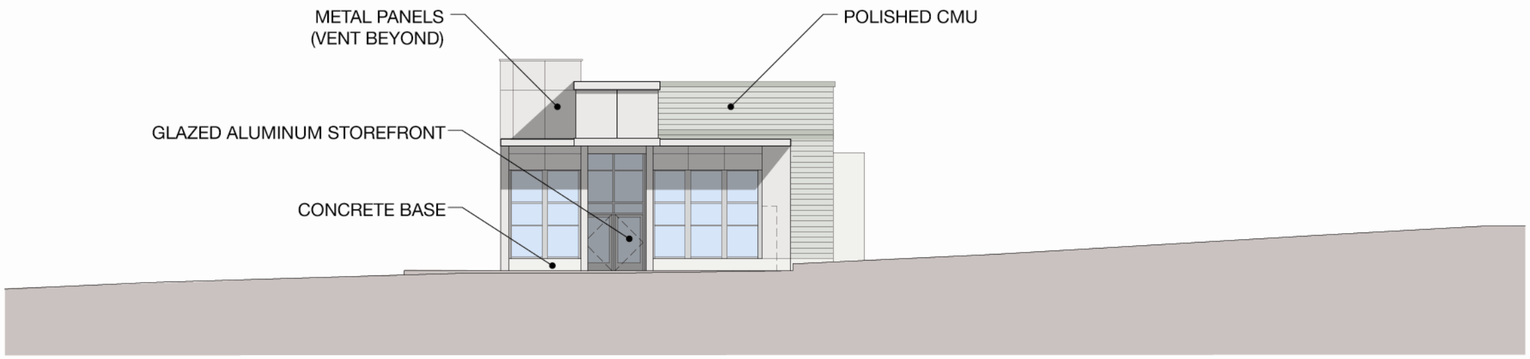

North Elevation

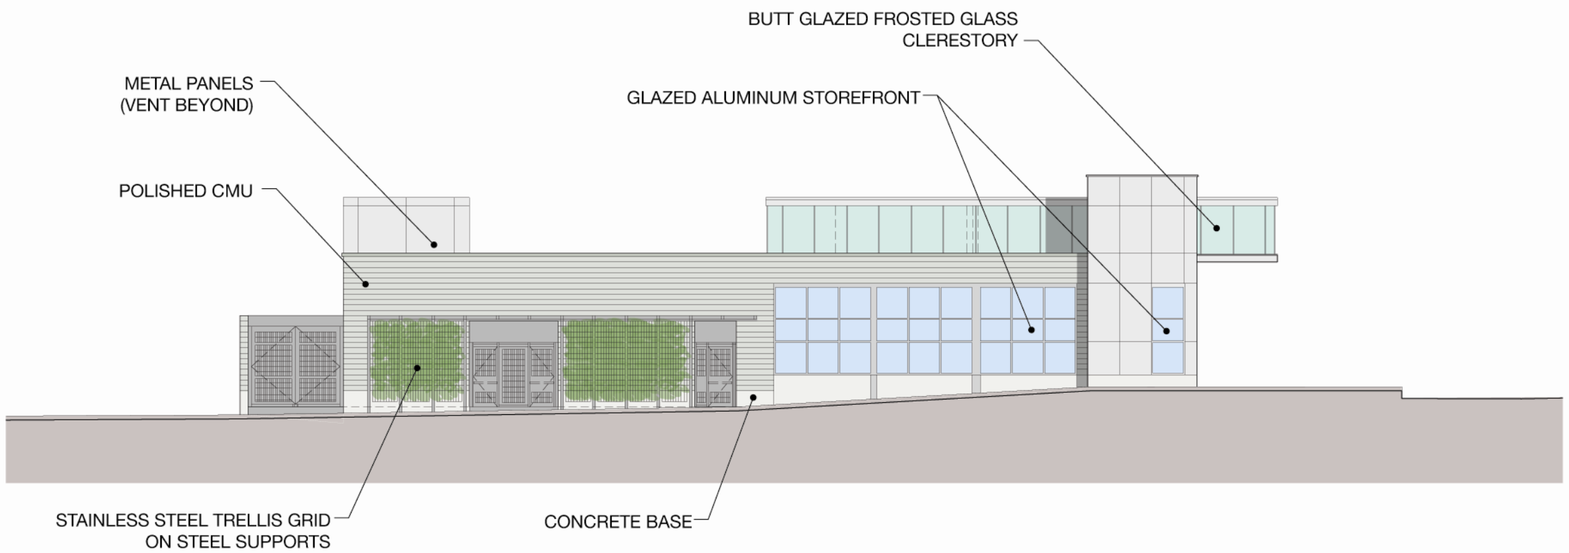

East Elevation

South Entry Elevations

0 4 8 16

03.2008

60% REVIEW

NTP Northlink Transit Partners HEWITT SWIFTCOMPANYLLC

SOUNDTRANSIT

CENTRAL PUGET SOUND REGIONAL TRANSIT AUTHORITY

Capitol Hill Station

UNIVERSITY LINK

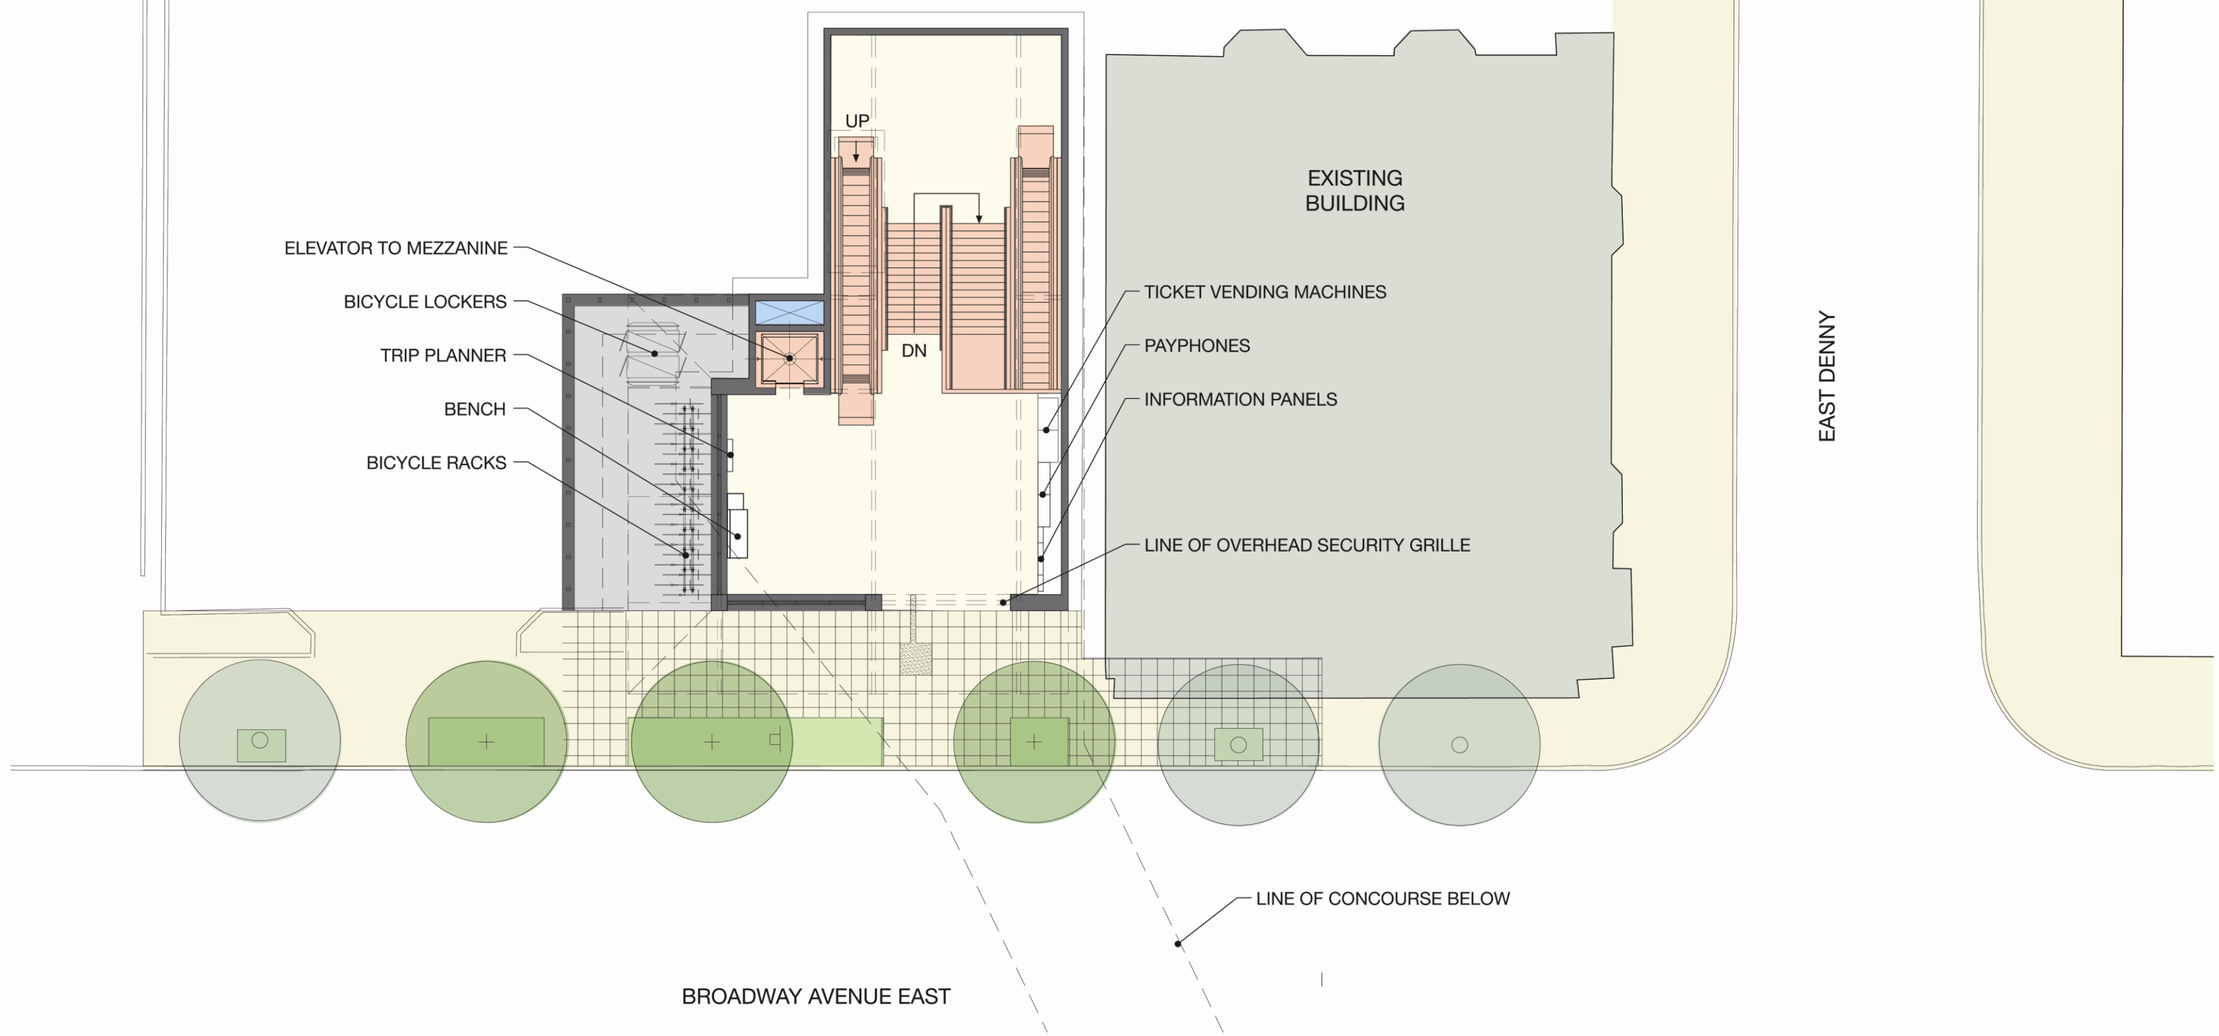

West Entry Enlarged Plan

0 4 8 16 N

03.2008

60% REVIEW

NTP Northlink Transit Partners HEWITT SWIFTCOMPANYLLC

SOUNDTRANSIT

CENTRAL PUGET SOUND REGIONAL TRANSIT AUTHORITY

Capitol Hill Station

UNIVERSITY LINK

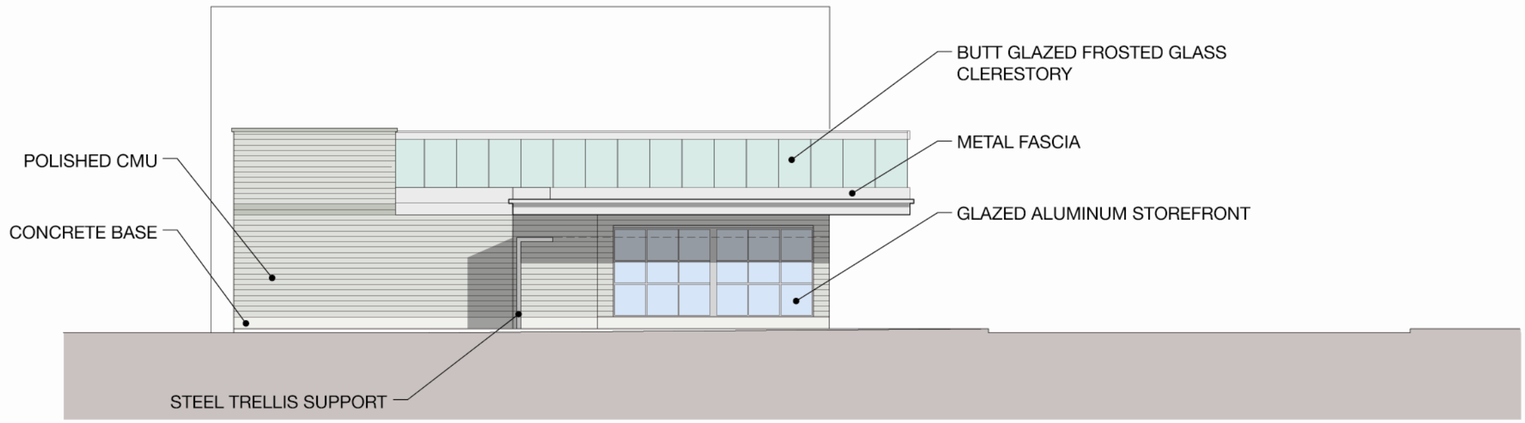

South Elevation

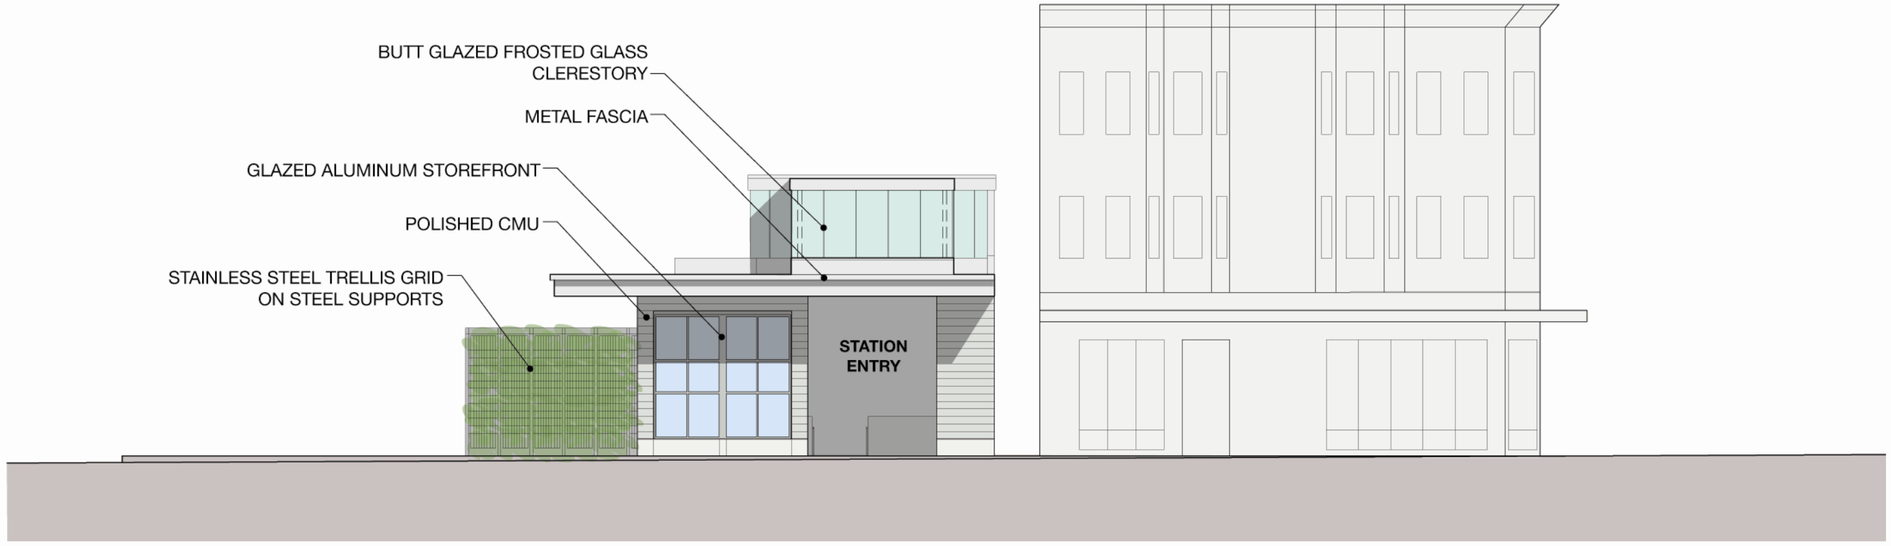

East Elevation

West Entry Elevations

03.2008

60% REVIEW

NTP Northlink Transit Partners HEWITT SWIFTCOMPANYLLC

SOUNDTRANSIT

CENTRAL PUGET SOUND REGIONAL TRANSIT AUTHORITY

Capitol Hill Station

UNIVERSITY LINK

North Entry

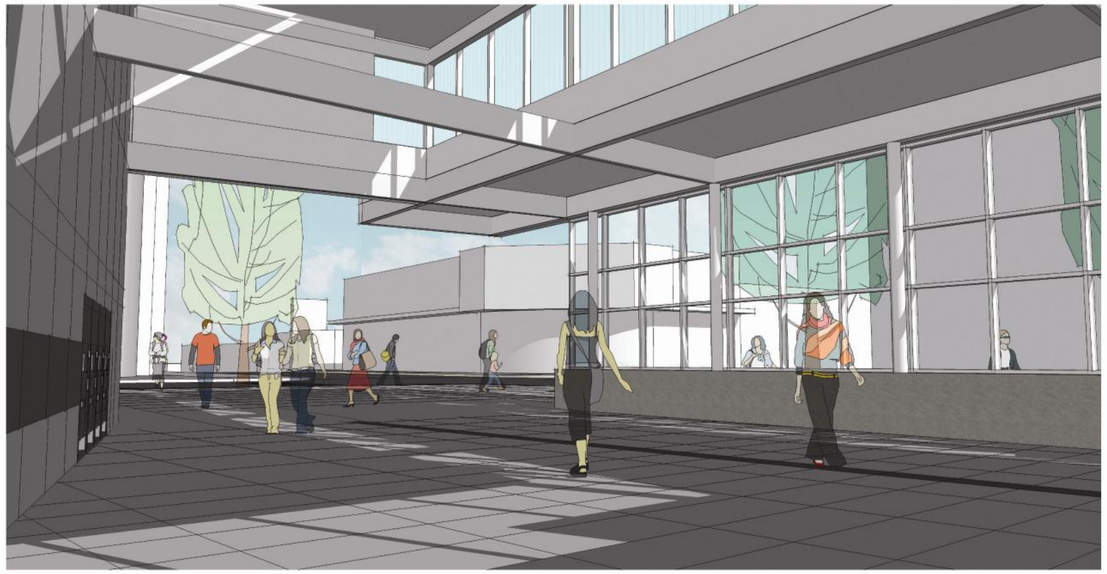

North Interior

South Entry

West Entry

Exterior Models

03.2008

60% REVIEW

NTP Northlink Transit Partners HEWITT SWIFTCOMPANYLLC

SOUNDTRANSIT

CENTRAL PUGET SOUND REGIONAL TRANSIT AUTHORITY

Capitol Hill Station

UNIVERSITY LINK

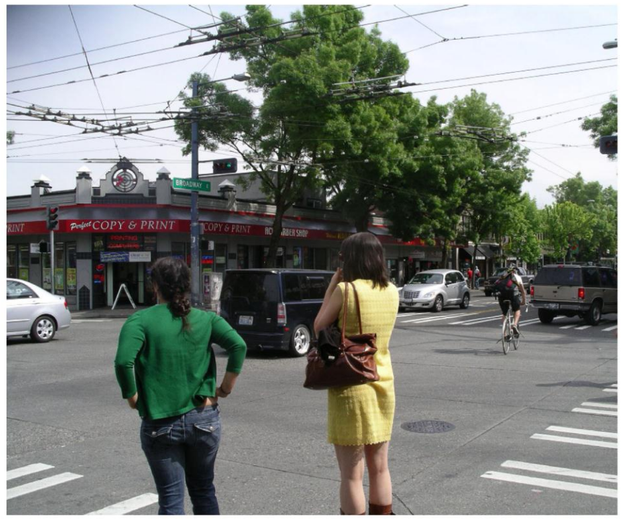

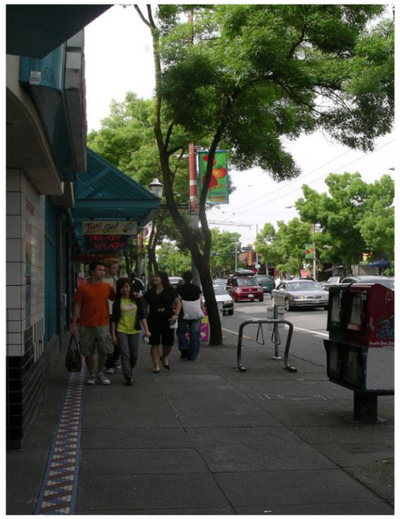

03.2008

60% REVIEW

NTP Northlink Transit Partners HEWITT SWIFTCOMPANYLLC

SOUNDTRANSIT

CENTRAL PUGET SOUND REGIONAL TRANSIT AUTHORITY

Capitol Hill Station

UNIVERSITY LINK

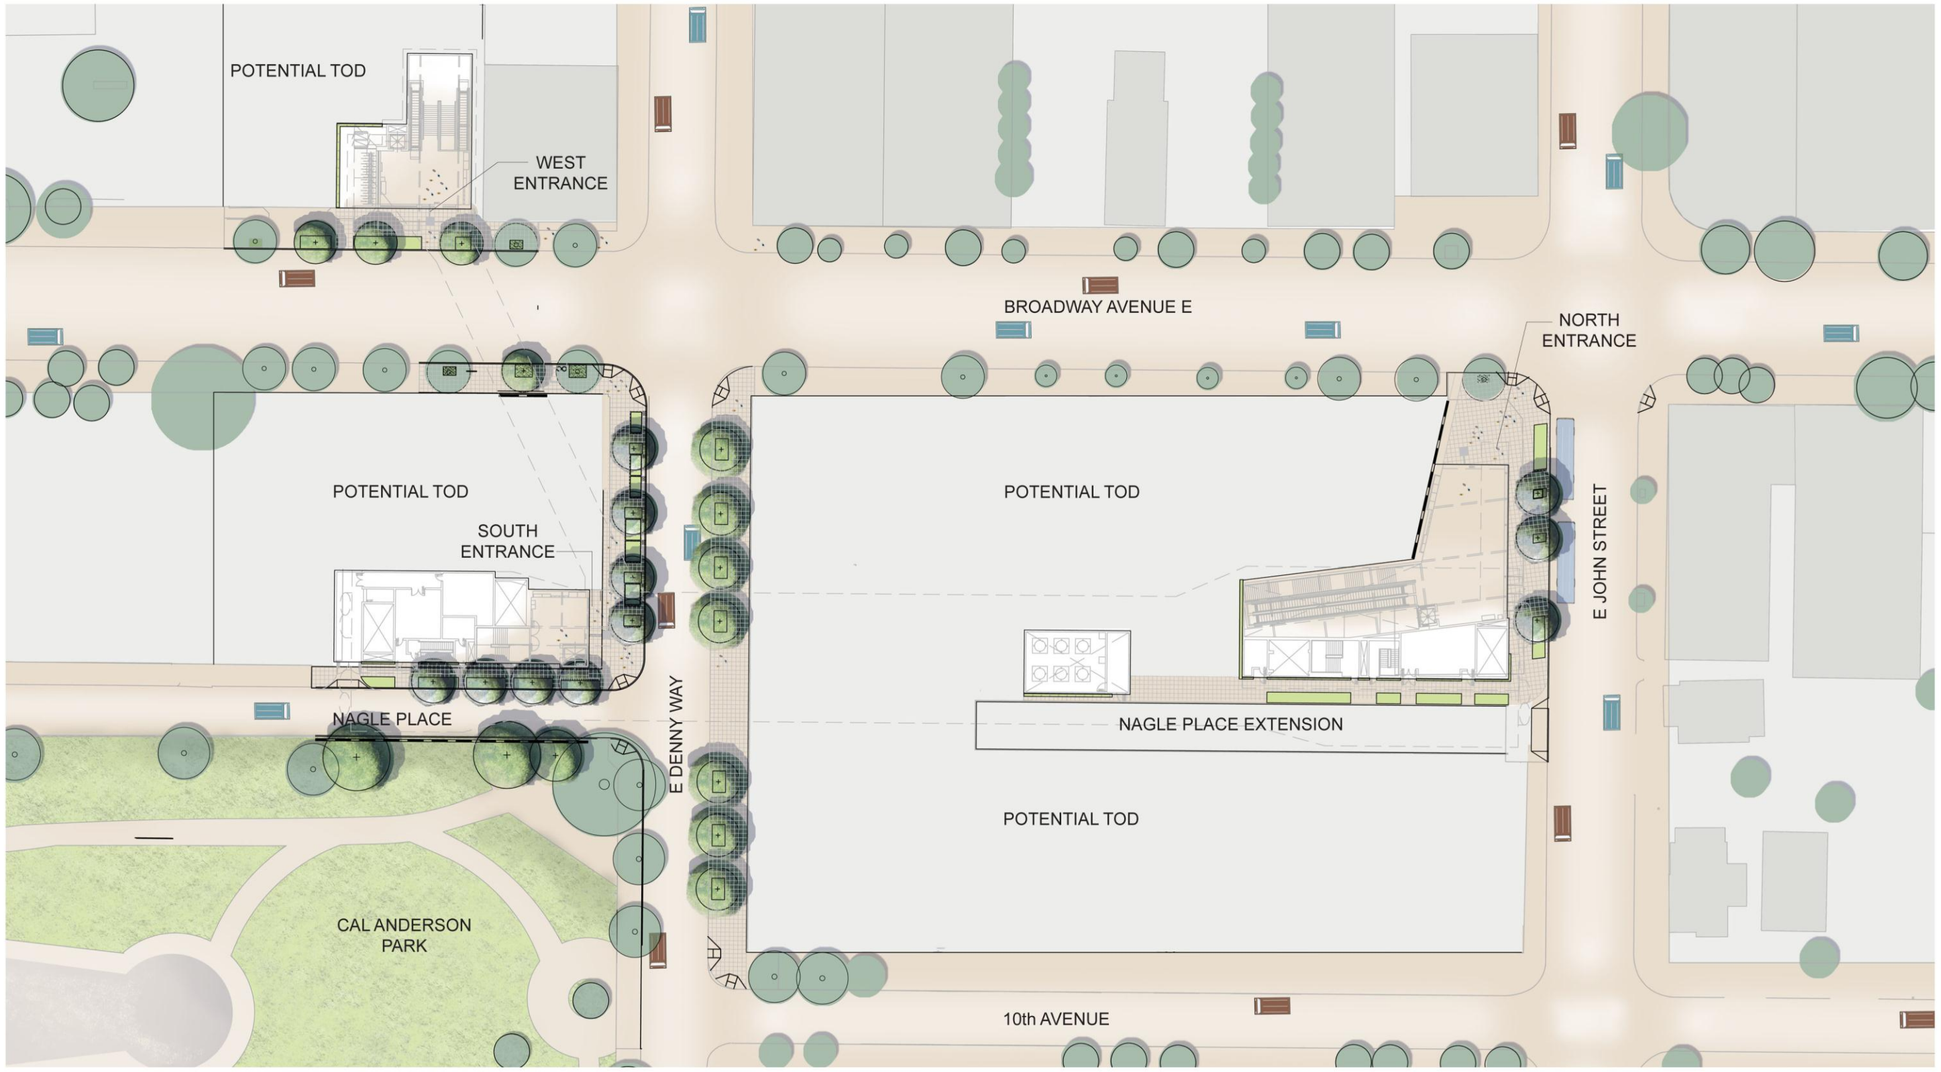

Landscape Plan

N

30 15 0 30 60
SCALE IN FEET

03.2008

60% REVIEW

NTP Northlink Transit Partners HEWITT SWIFTCOMPANYLLC

SOUNDTRANSIT

CENTRAL PUGET SOUND REGIONAL TRANSIT AUTHORITY

Capitol Hill Station

UNIVERSITY LINK

Section - East Denny Way looking South
Scale : 1” = 10’-0”

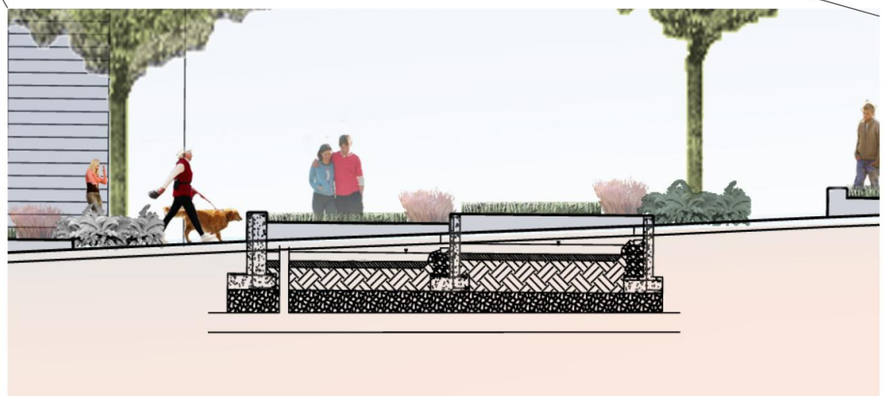

Rain Garden
NTS

03.2008

60% REVIEW

NTP Northlink Transit Partners HEWITT SWIFTCOMPANYLLC

SOUNDTRANSIT

CENTRAL PUGET SOUND REGIONAL TRANSIT AUTHORITY

Capitol Hill Station

UNIVERSITY LINK

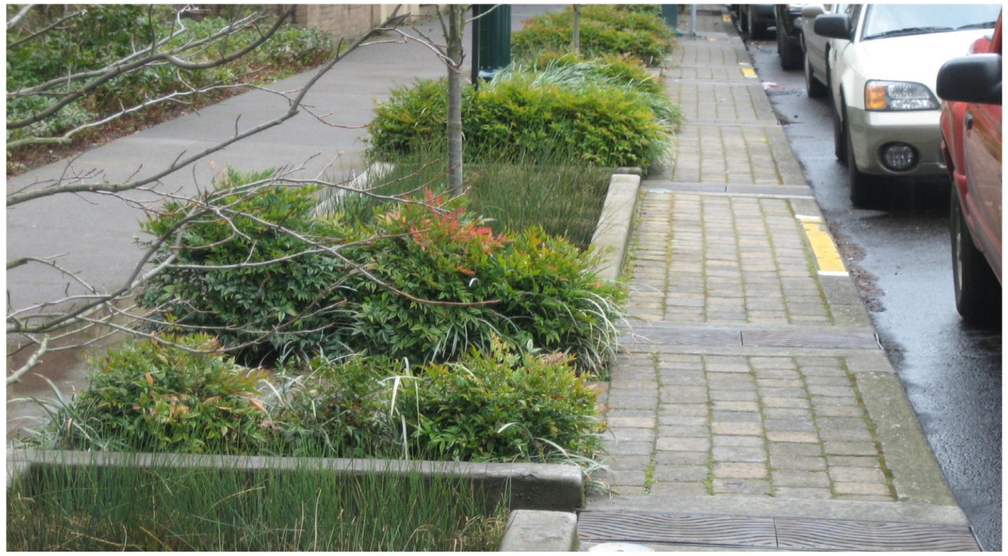

03.2008

60% REVIEW

NTP Northlink Transit Partners HEWITT SWIFTCOMPANYLLC

SOUNDTRANSIT

CENTRAL PUGET SOUND REGIONAL TRANSIT AUTHORITY

Capitol Hill Station

UNIVERSITY LINK

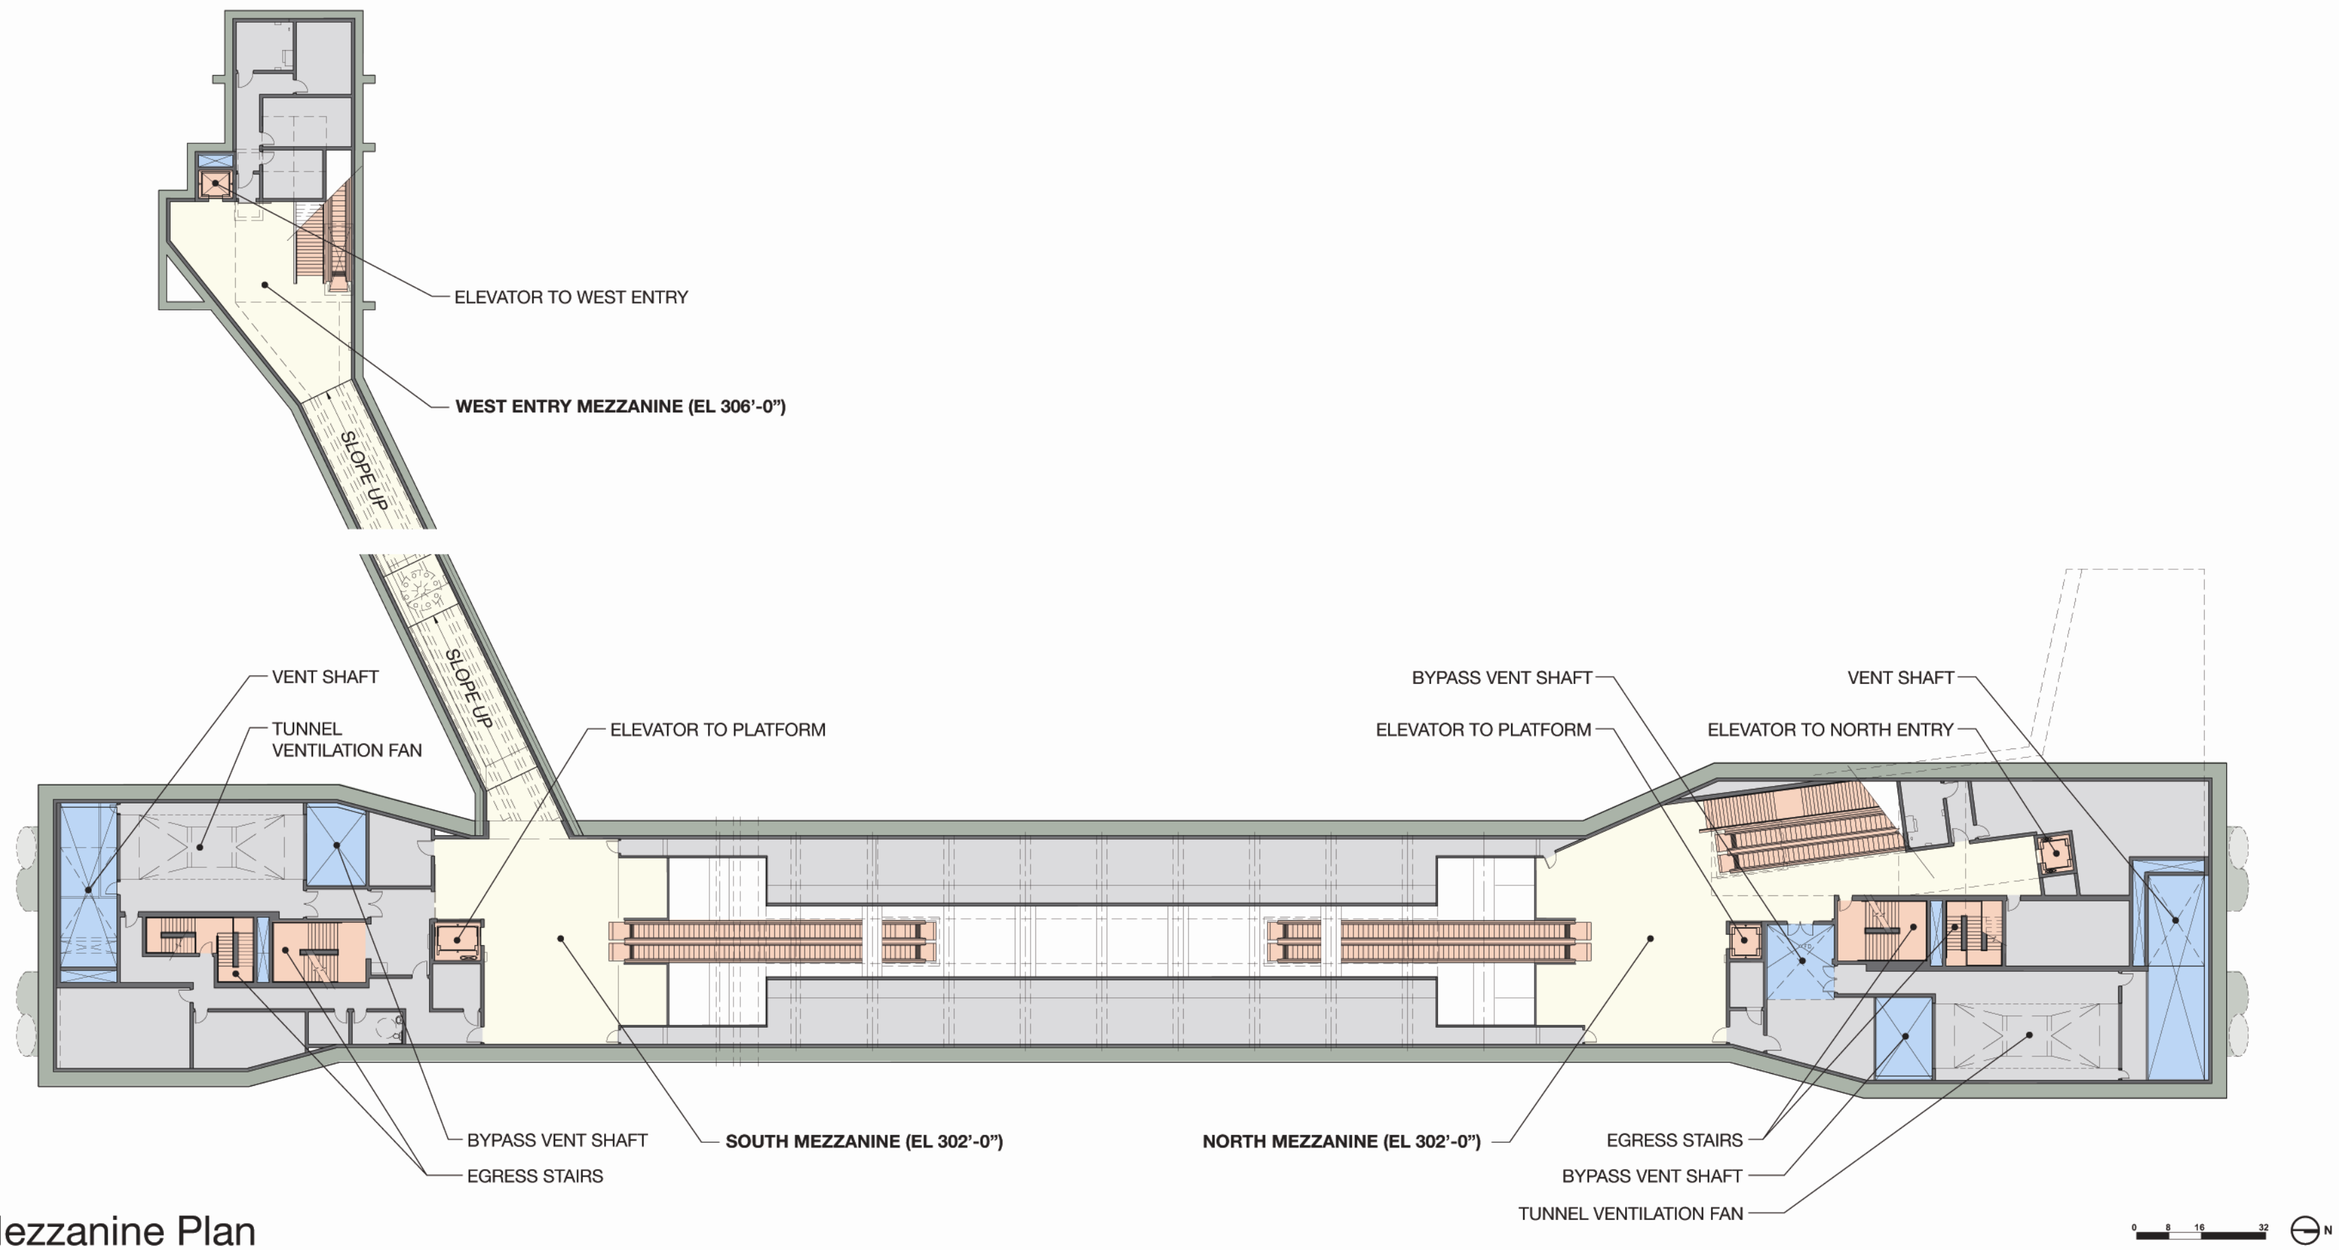

Mezzanine Plan

03.2008

60% REVIEW

NTP Northlink Transit Partners HEWITT SWIFTCOMPANYLLC

SOUNDTRANSIT

CENTRAL PUGET SOUND REGIONAL TRANSIT AUTHORITY

Capitol Hill Station

UNIVERSITY LINK

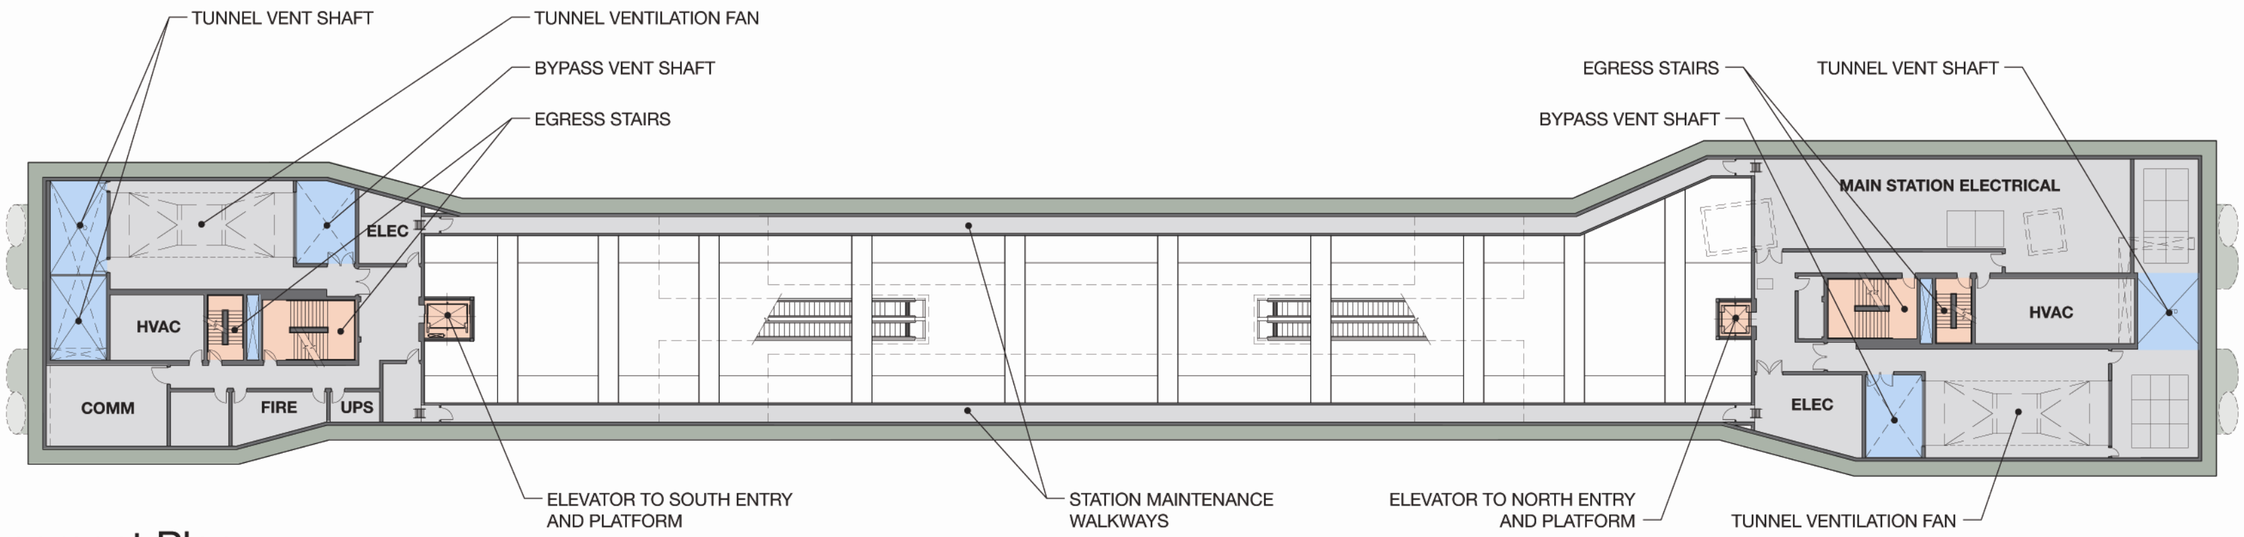

Basement Plan

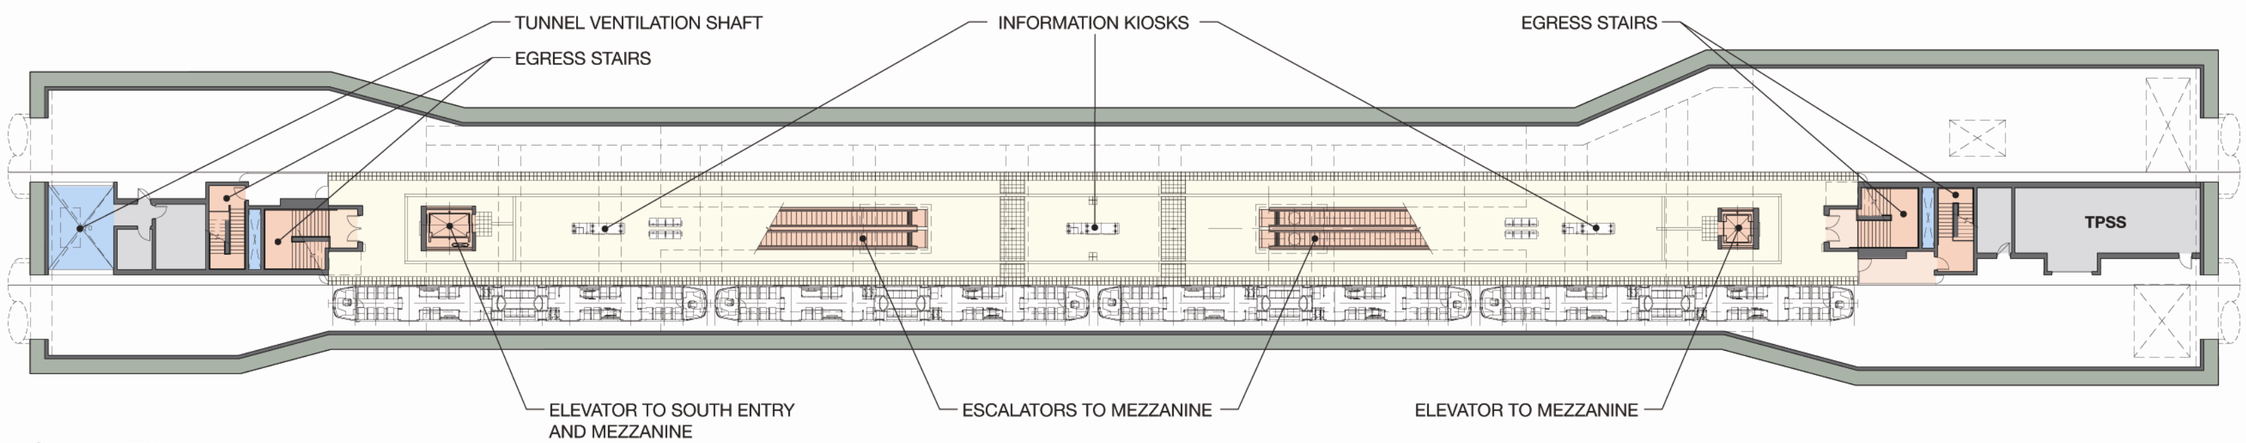

Platform Plan

0 8 16 32 N

03.2008

60% REVIEW

NTP Northlink Transit Partners HEWITT SWIFTCOMPANYLLC

SOUNDTRANSIT

CENTRAL PUGET SOUND REGIONAL TRANSIT AUTHORITY

Capitol Hill Station

UNIVERSITY LINK

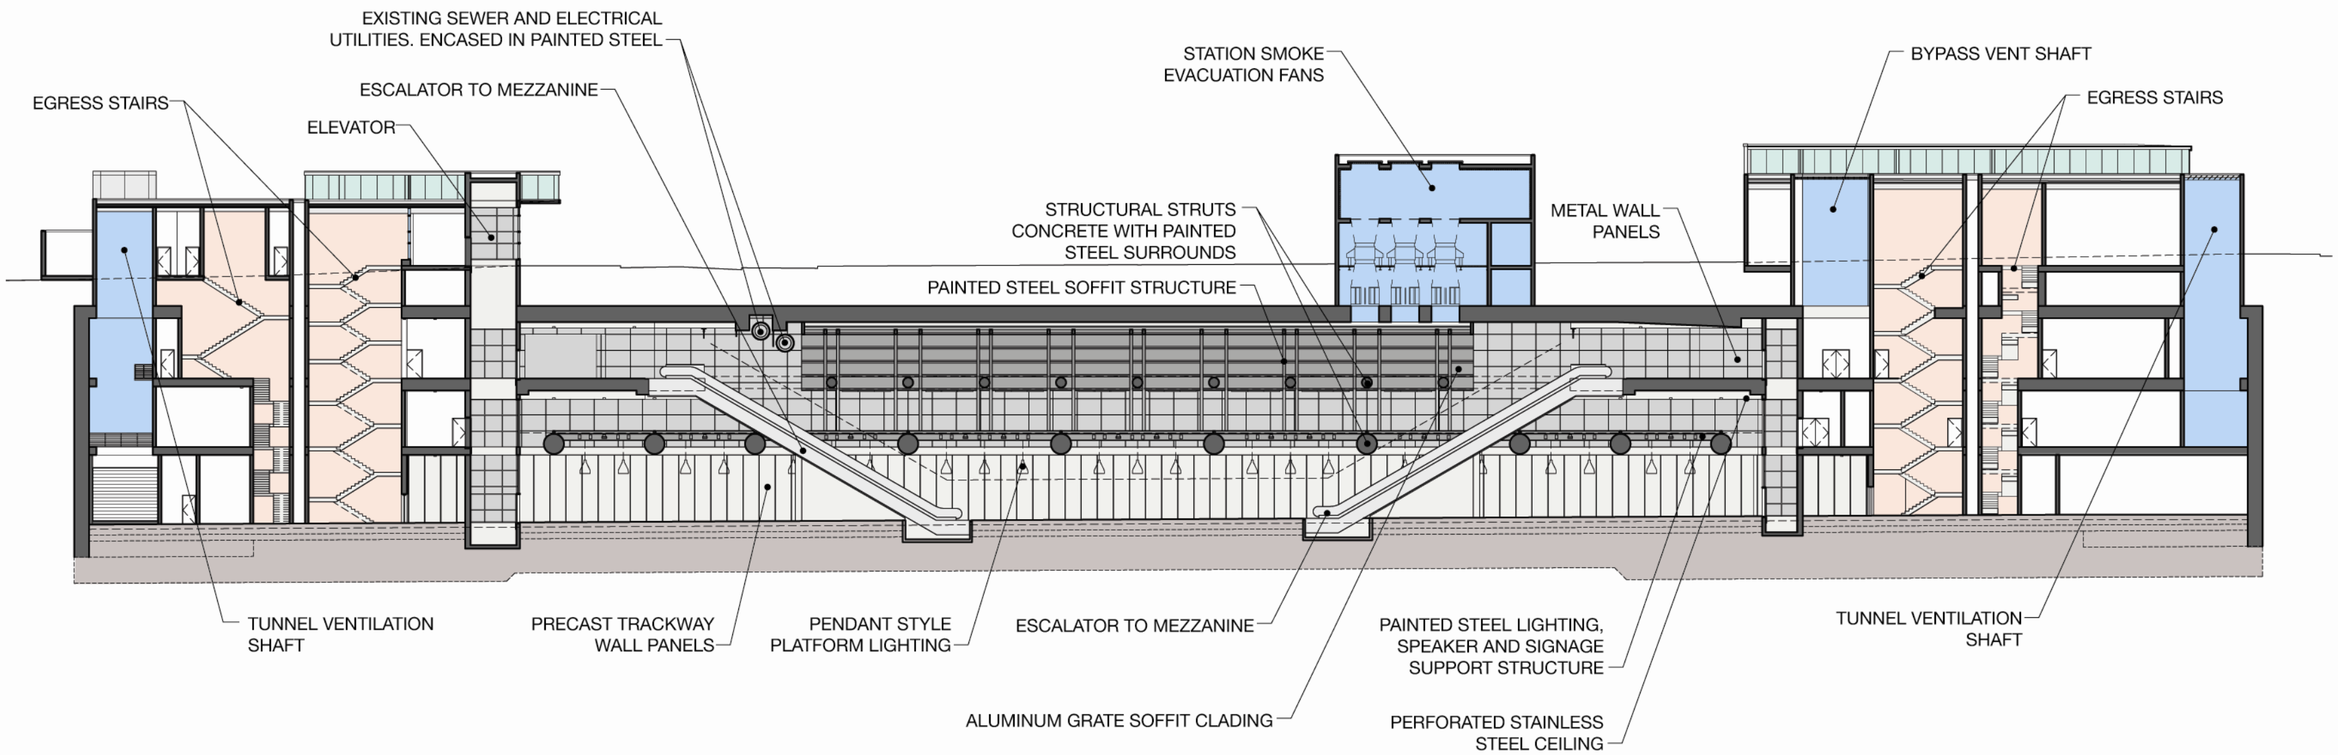

Longitudinal Section

0 8 16 32

03.2008

60% REVIEW

NTP Northlink Transit Partners HEWITT SWIFTCOMPANYLLC

SOUNDTRANSIT

CENTRAL PUGET SOUND REGIONAL TRANSIT AUTHORITY

Capitol Hill Station

UNIVERSITY LINK

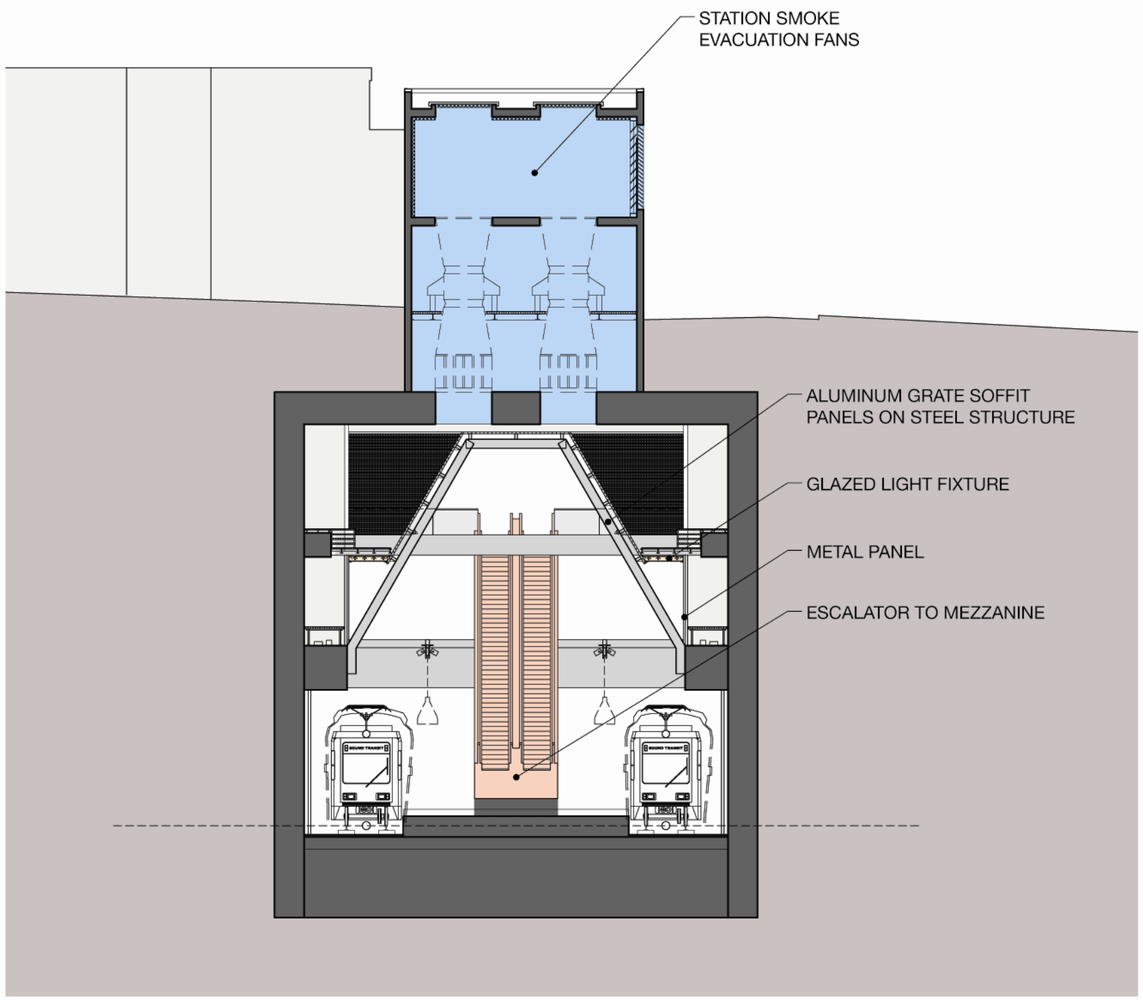

Cross Section A-A

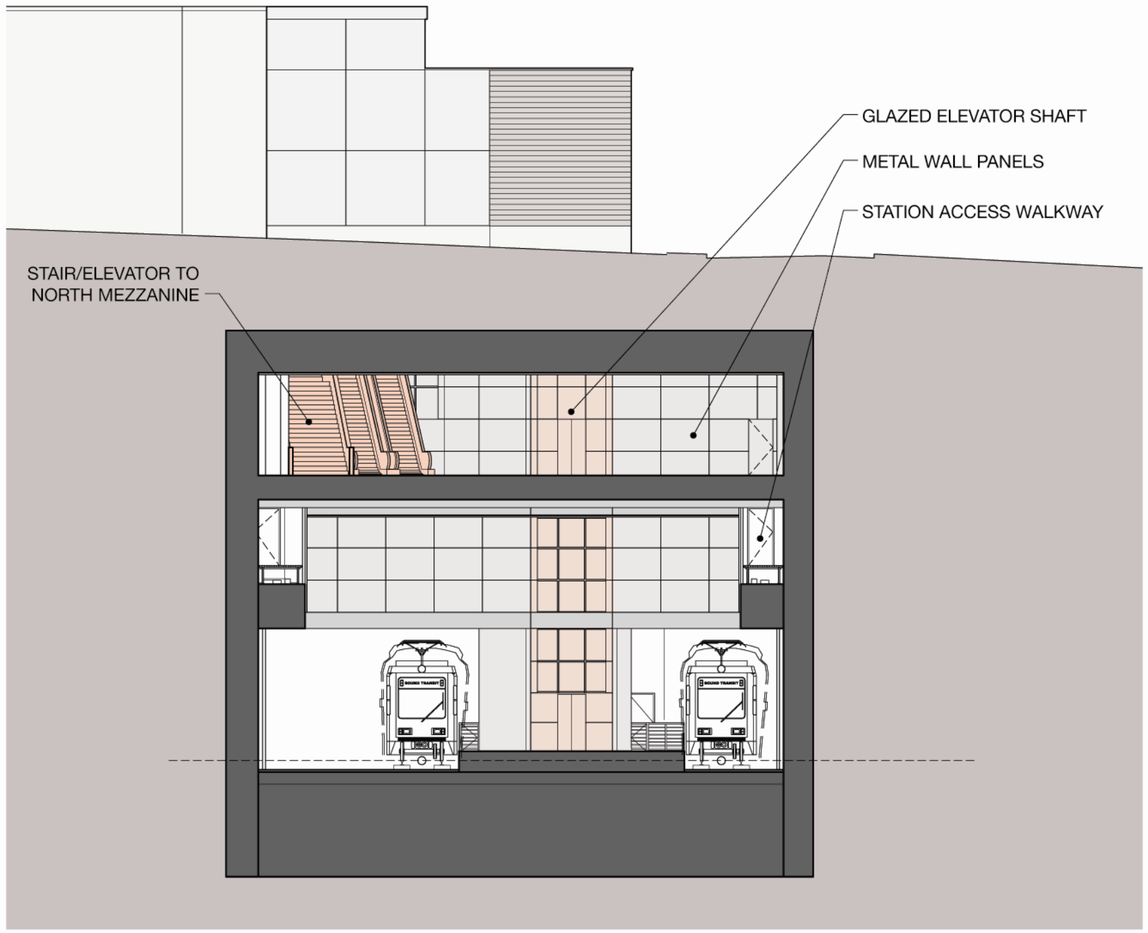

Cross Section B-B

03.2008

60% REVIEW

NTP Northlink Transit Partners HEWITT SWIFTCOMPANYLLC

SOUNDTRANSIT

CENTRAL PUGET SOUND REGIONAL TRANSIT AUTHORITY

Capitol Hill Station

UNIVERSITY LINK

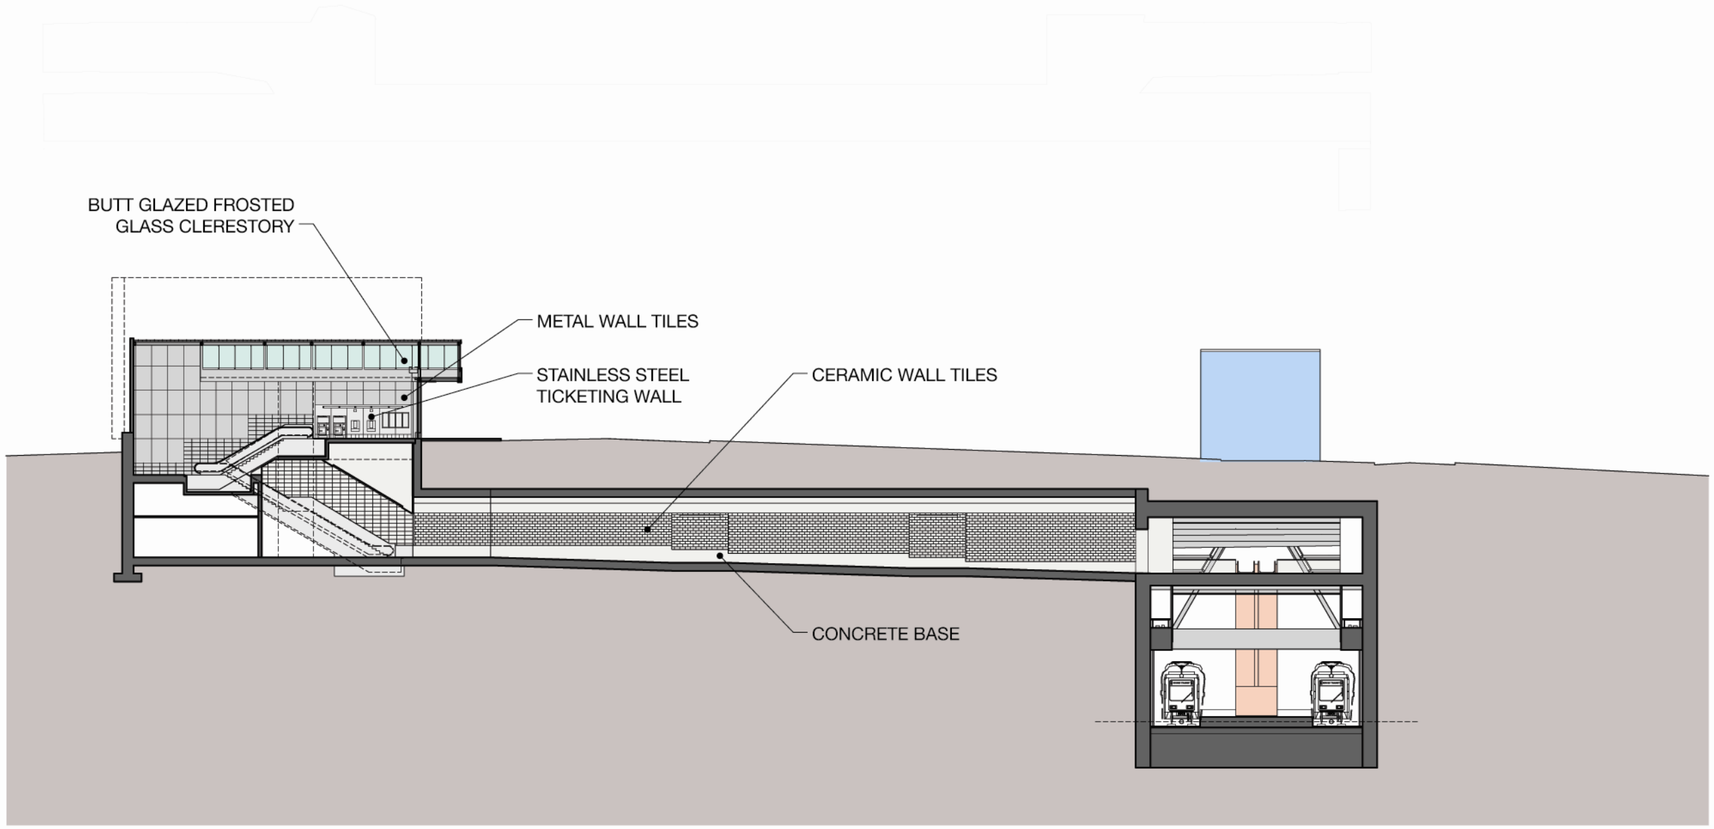

West Entry Cross Section C-C

0 8 16 32

03.2008

60% REVIEW

NTP Northlink Transit Partners HEWITT SWIFTCOMPANYLLC

SOUNDTRANSIT

CENTRAL PUGET SOUND REGIONAL TRANSIT AUTHORITY

Capitol Hill Station

UNIVERSITY LINK

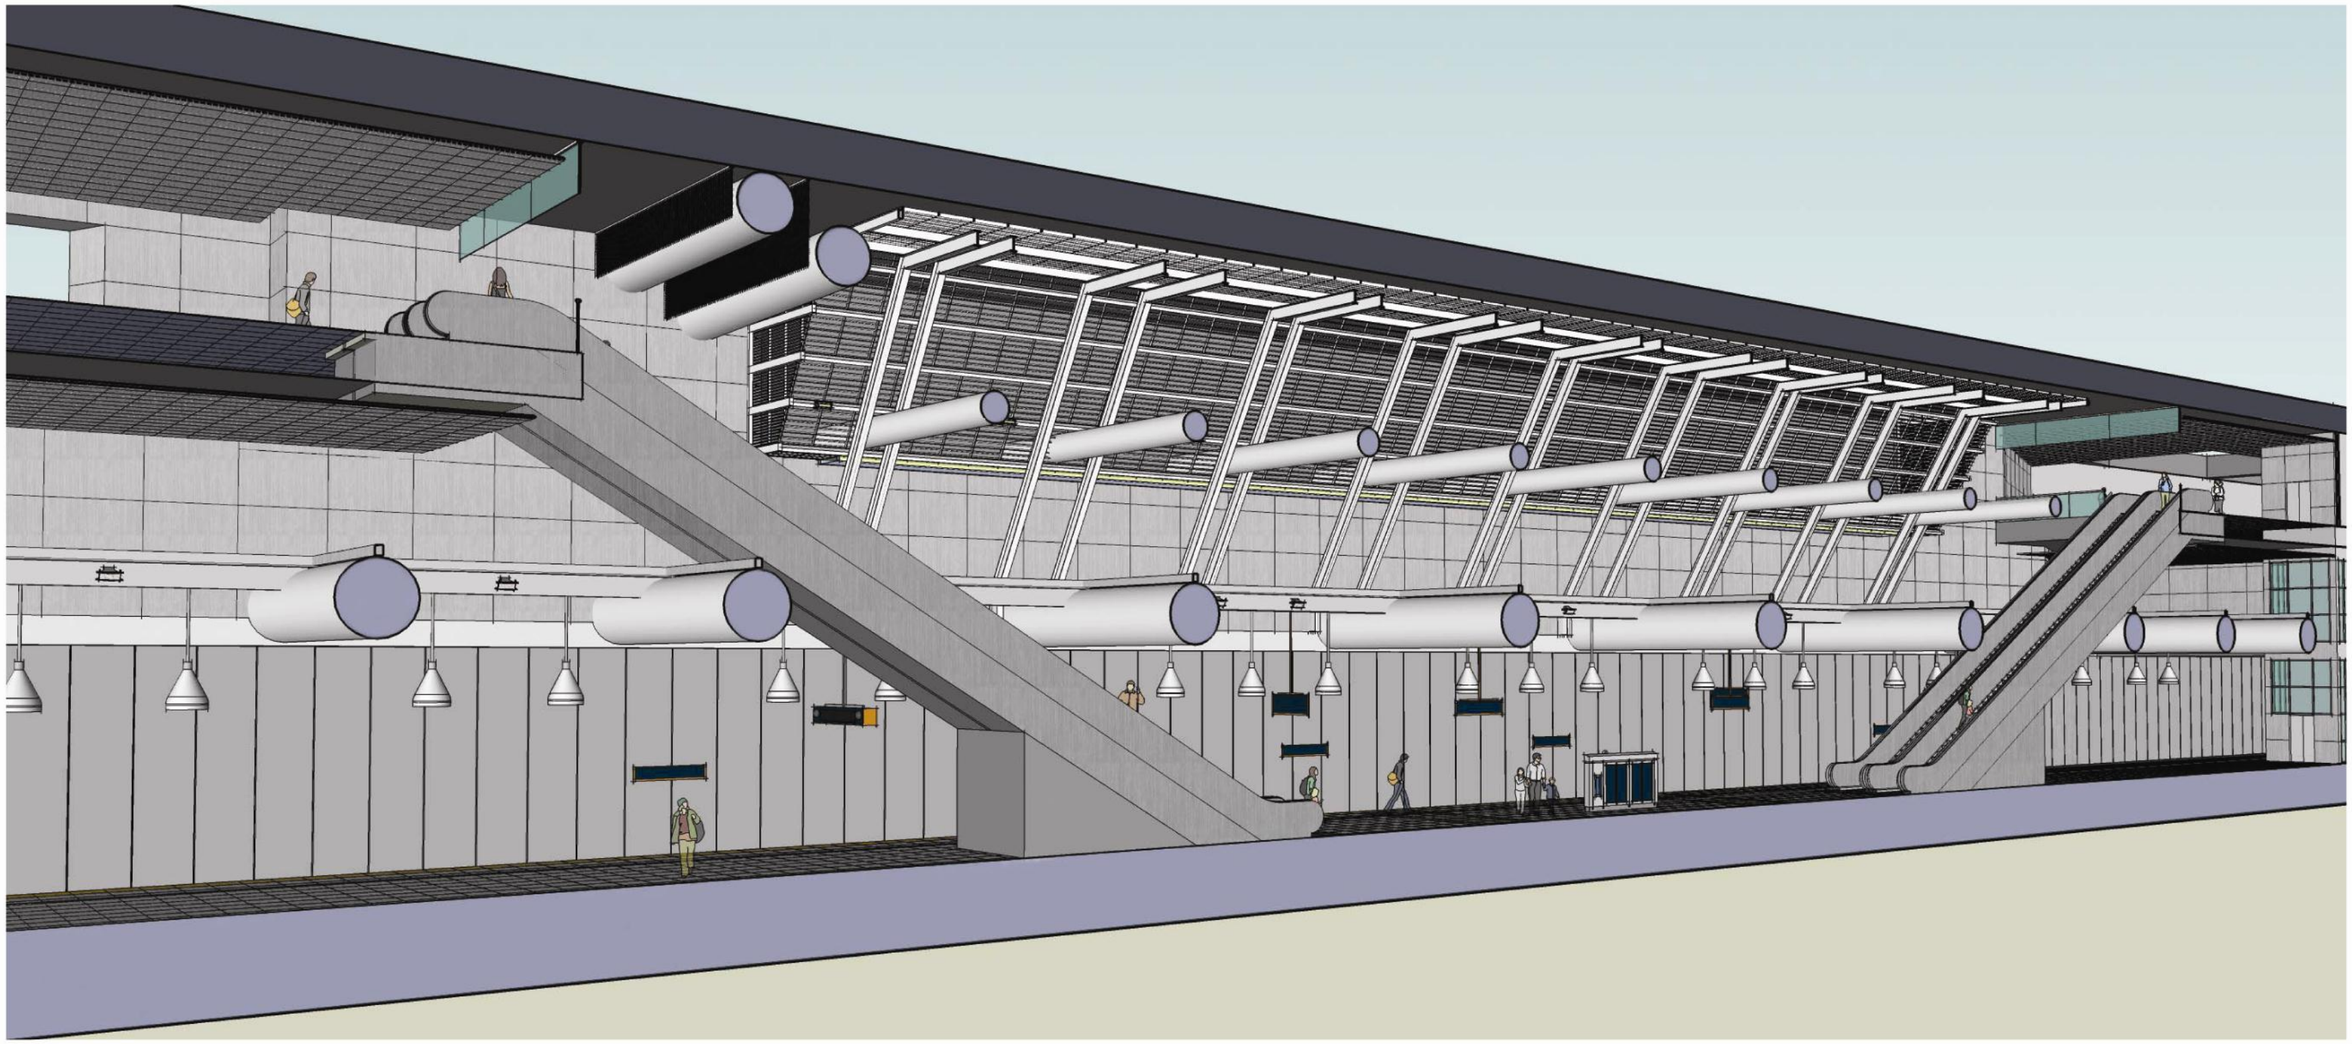

Interior Models

03.2008

60% REVIEW

NTP Northlink Transit Partners HEWITT SWIFTCOMPANYLLC

SOUNDTRANSIT

CENTRAL PUGET SOUND REGIONAL TRANSIT AUTHORITY

Capitol Hill Station

UNIVERSITY LINK

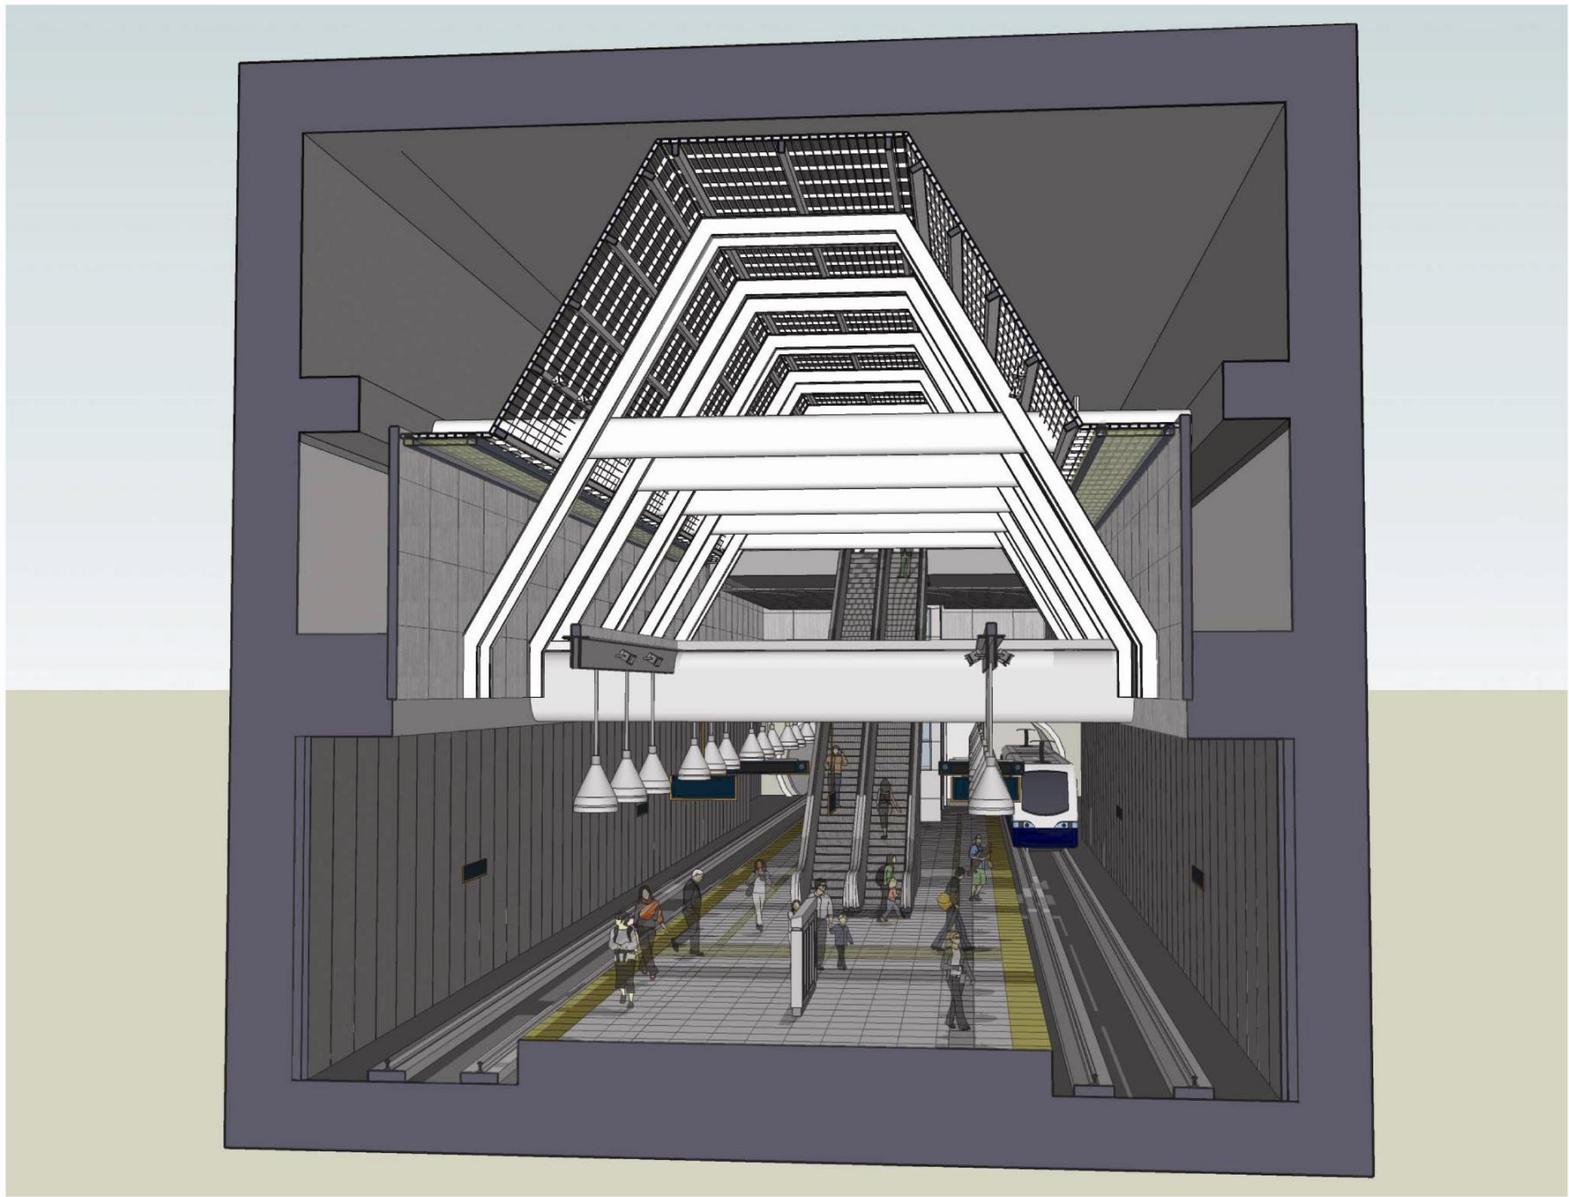

Interior Models

03.2008

60% REVIEW

NTP Northlink Transit Partners HEWITT SWIFTCOMPANYLLC

SOUNDTRANSIT

CENTRAL PUGET SOUND REGIONAL TRANSIT AUTHORITY

Capitol Hill Station

UNIVERSITY LINK

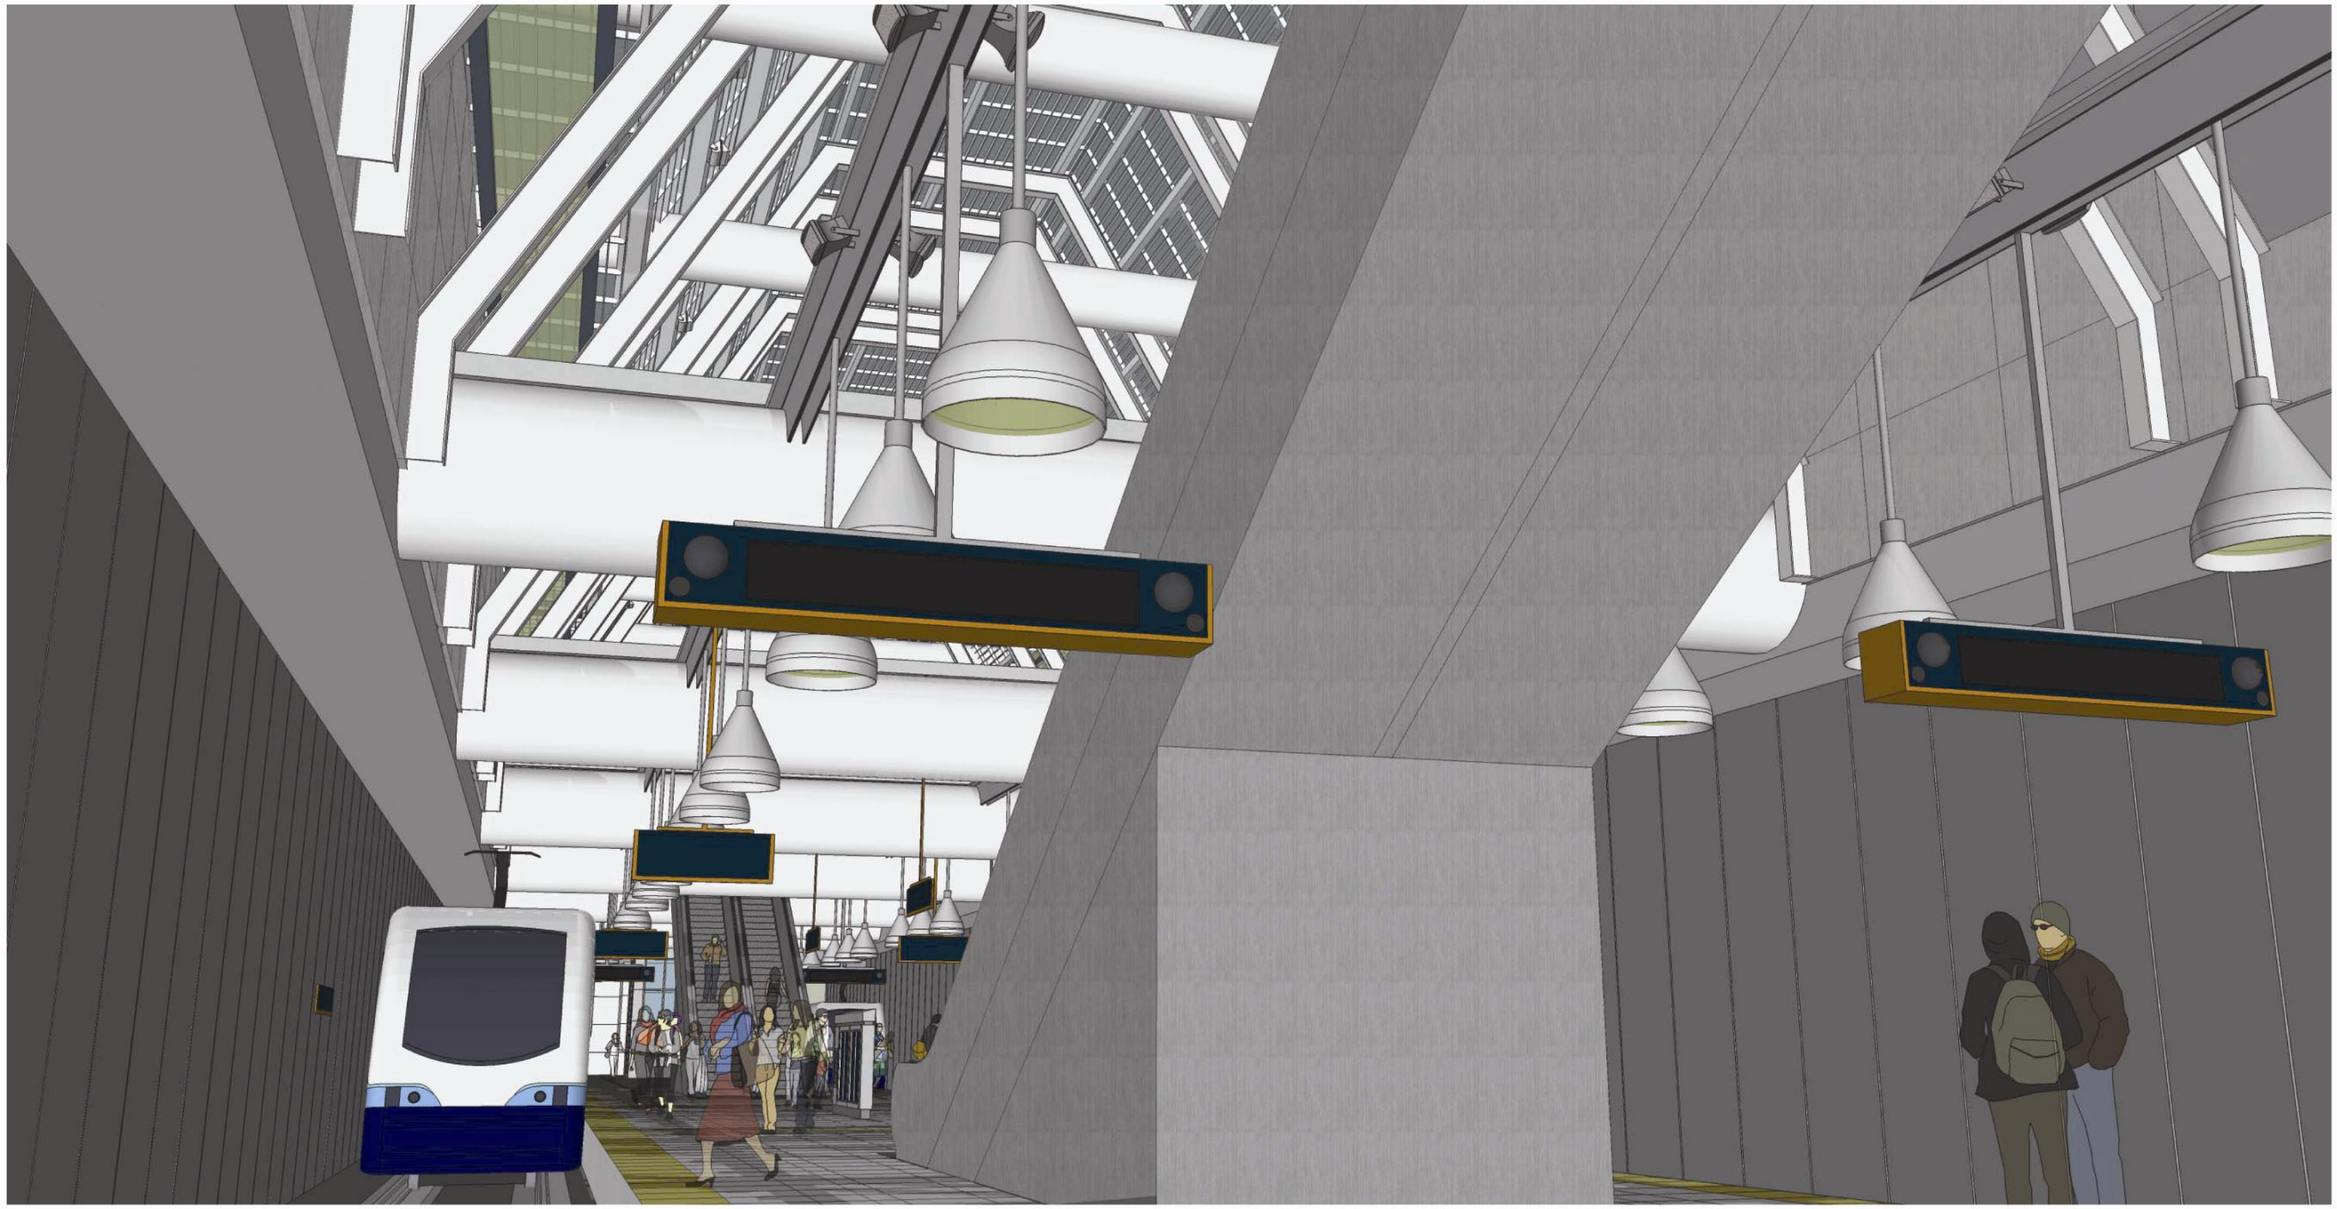

Interior Models - Platform 1

03.2008

60% REVIEW

NTP Northlink Transit Partners HEWITT SWIFTCOMPANYLLC

SOUNDTRANSIT

CENTRAL PUGET SOUND REGIONAL TRANSIT AUTHORITY

Capitol Hill Station

UNIVERSITY LINK

Interior Models - Platform 2

03.2008

60% REVIEW

NTP Northlink Transit Partners HEWITT SWIFTCOMPANYLLC

SOUNDTRANSIT

CENTRAL PUGET SOUND REGIONAL TRANSIT AUTHORITY

Capitol Hill Station

UNIVERSITY LINK

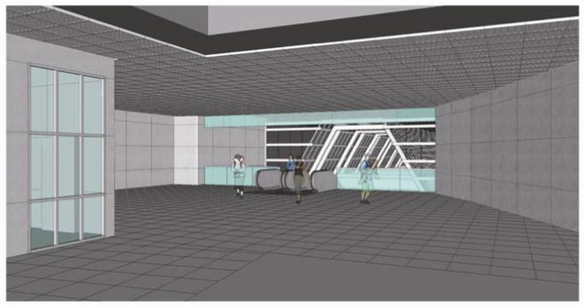
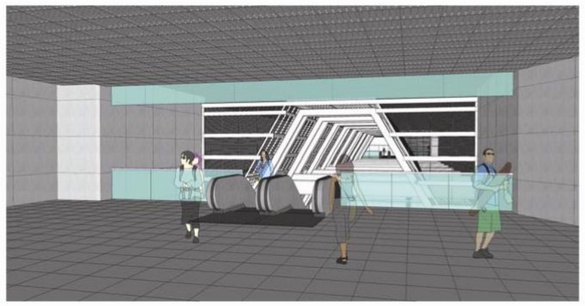
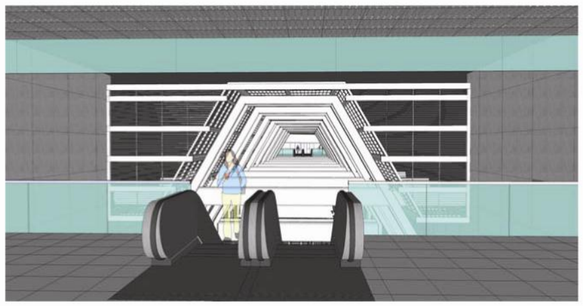
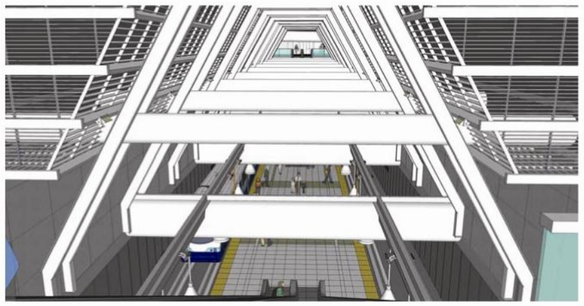
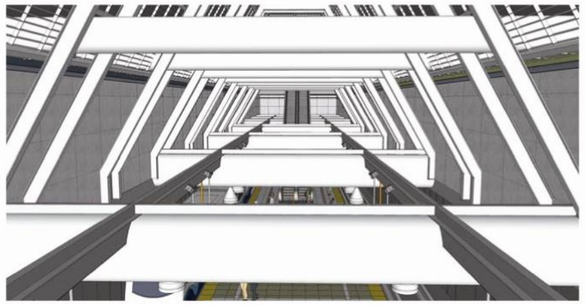
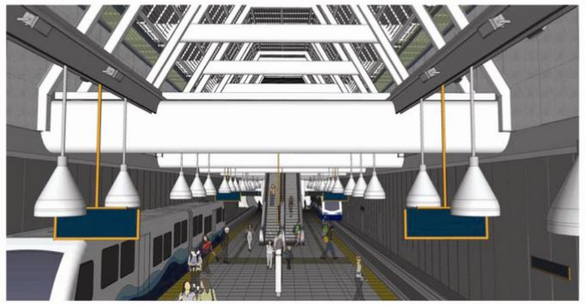

Interior Models - Mezzanine North

03.2008

60% REVIEW

NTP Northlink Transit Partners HEWITT SWIFTCOMPANYLLC

SOUNDTRANSIT

CENTRAL PUGET SOUND REGIONAL TRANSIT AUTHORITY

Capitol Hill Station

UNIVERSITY LINK

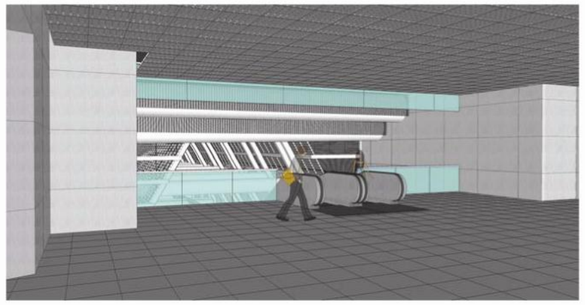
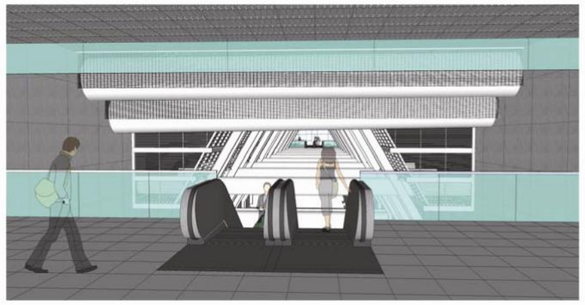
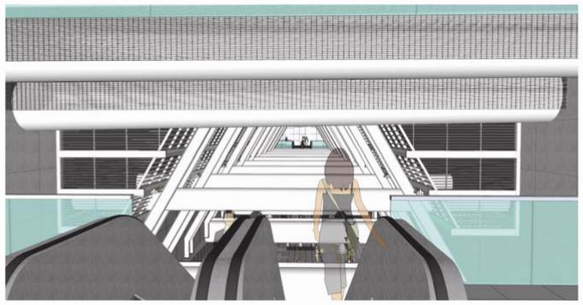
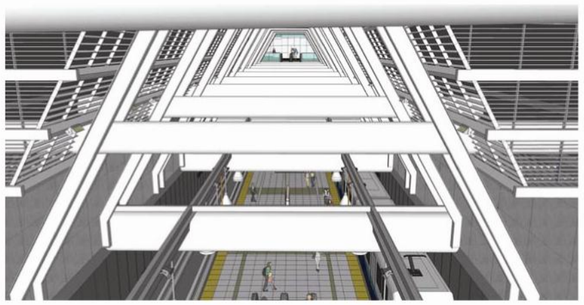
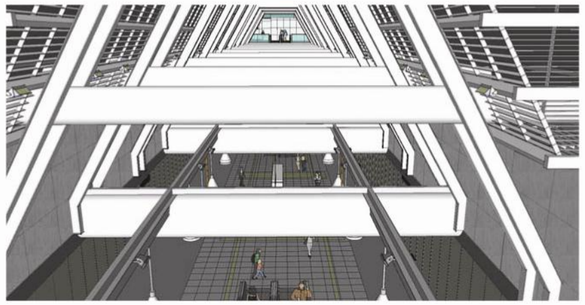

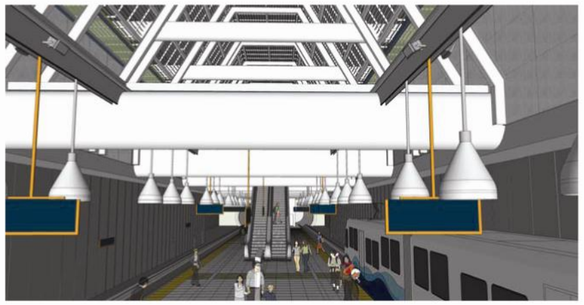

Interior Models - Mezzanine South

03.2008

60% REVIEW

NTP Northlink Transit Partners HEWITT SWIFTCOMPANYLLC

SOUNDTRANSIT

CENTRAL PUGET SOUND REGIONAL TRANSIT AUTHORITY

CAPITOL HILL STATION ARTWORK

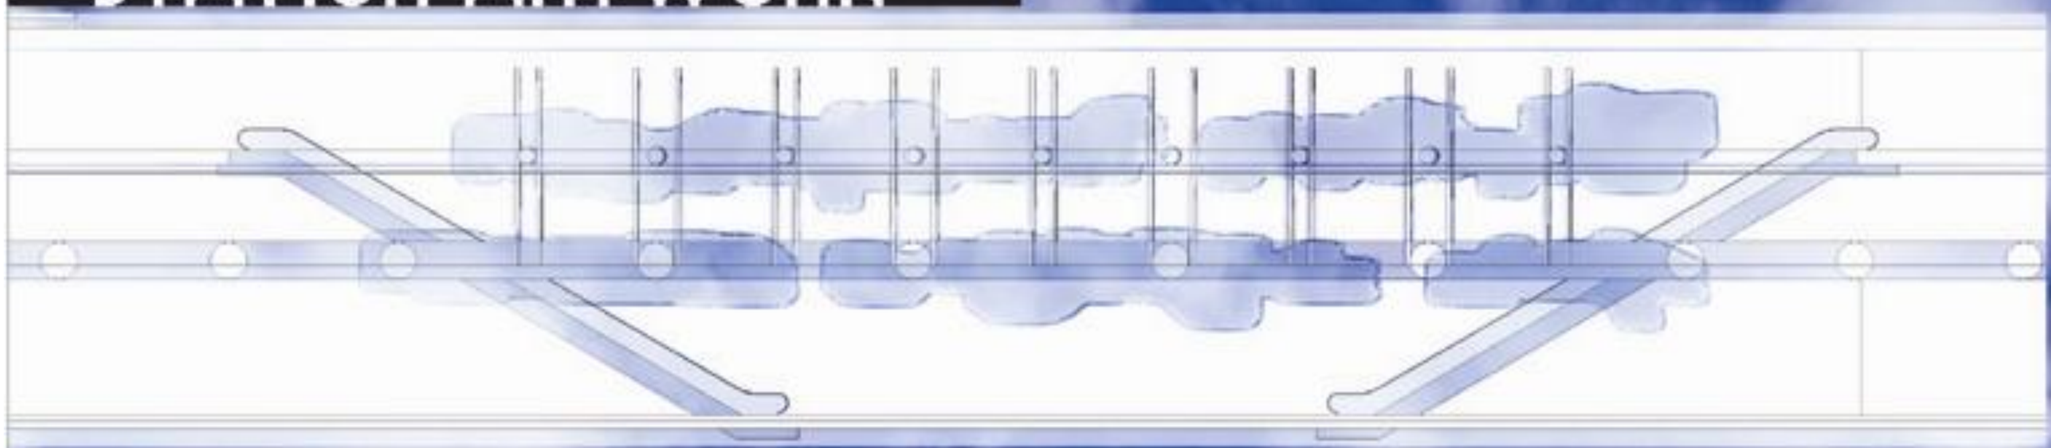

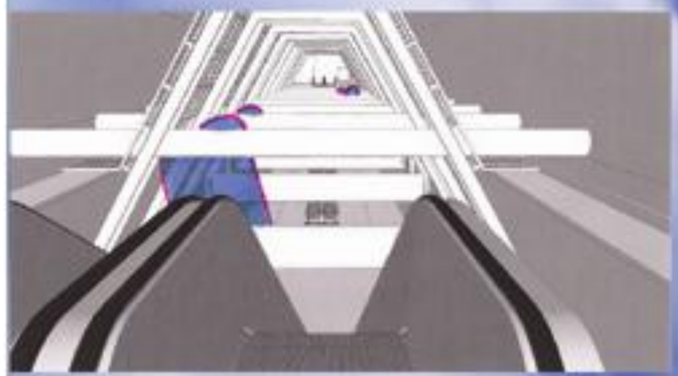

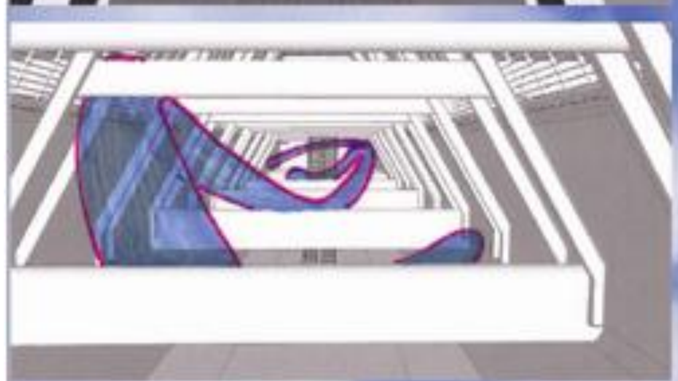

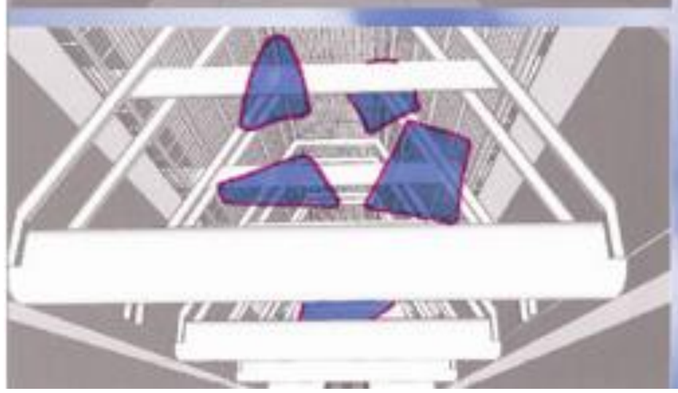

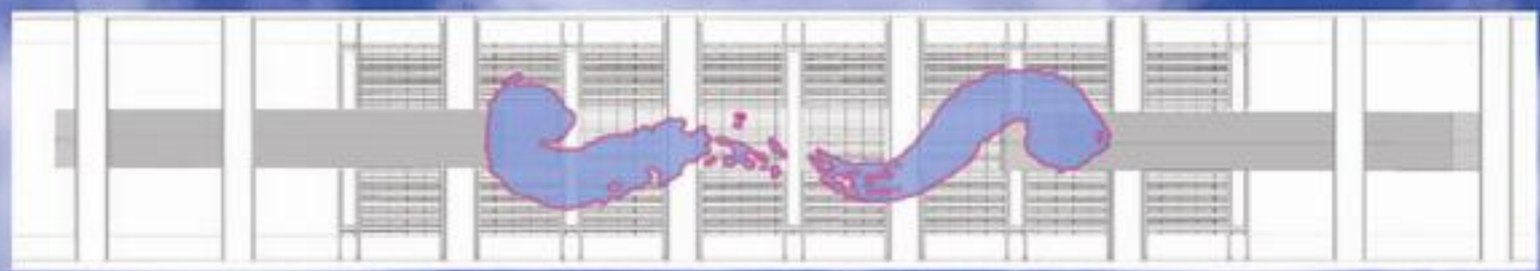

MIKE ROSS artist

CAPITOL HILL STATION ARTWORK

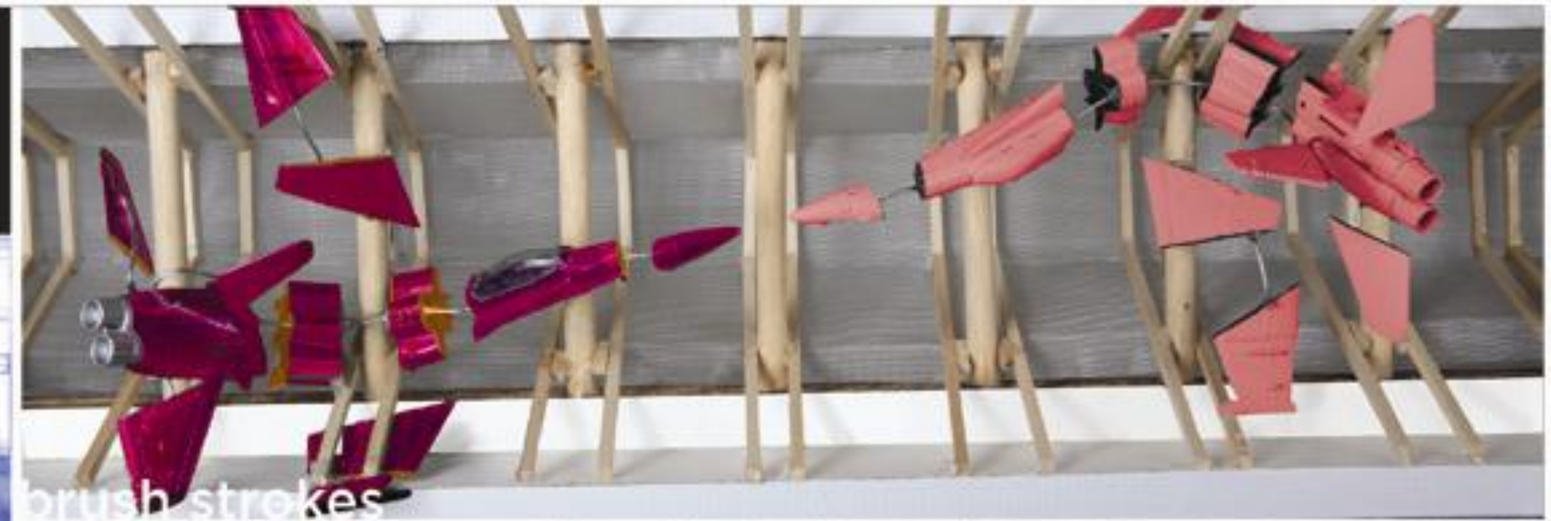

brush strokes over the architectural canvas

descending through clouds

soaring through space

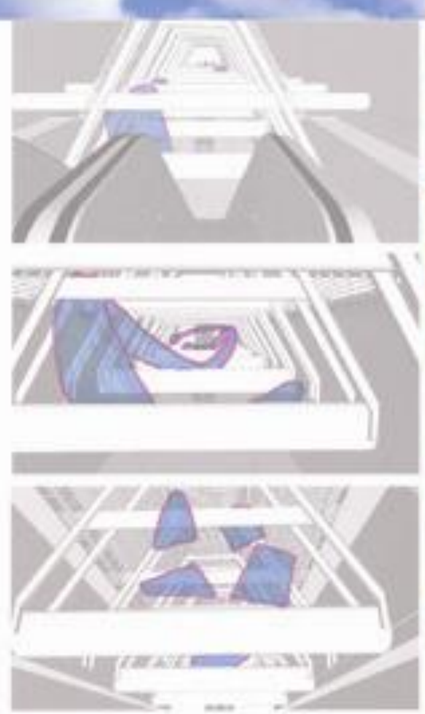

deconstruction: using organic forms to reveal fragility in strength

Seattle the center of nature and technology

MIKE ROSS artist

CAPITOL HILL STATION ARTWORK

MIKE ROSS artist

Capitol Hill Station

UNIVERSITY LINK

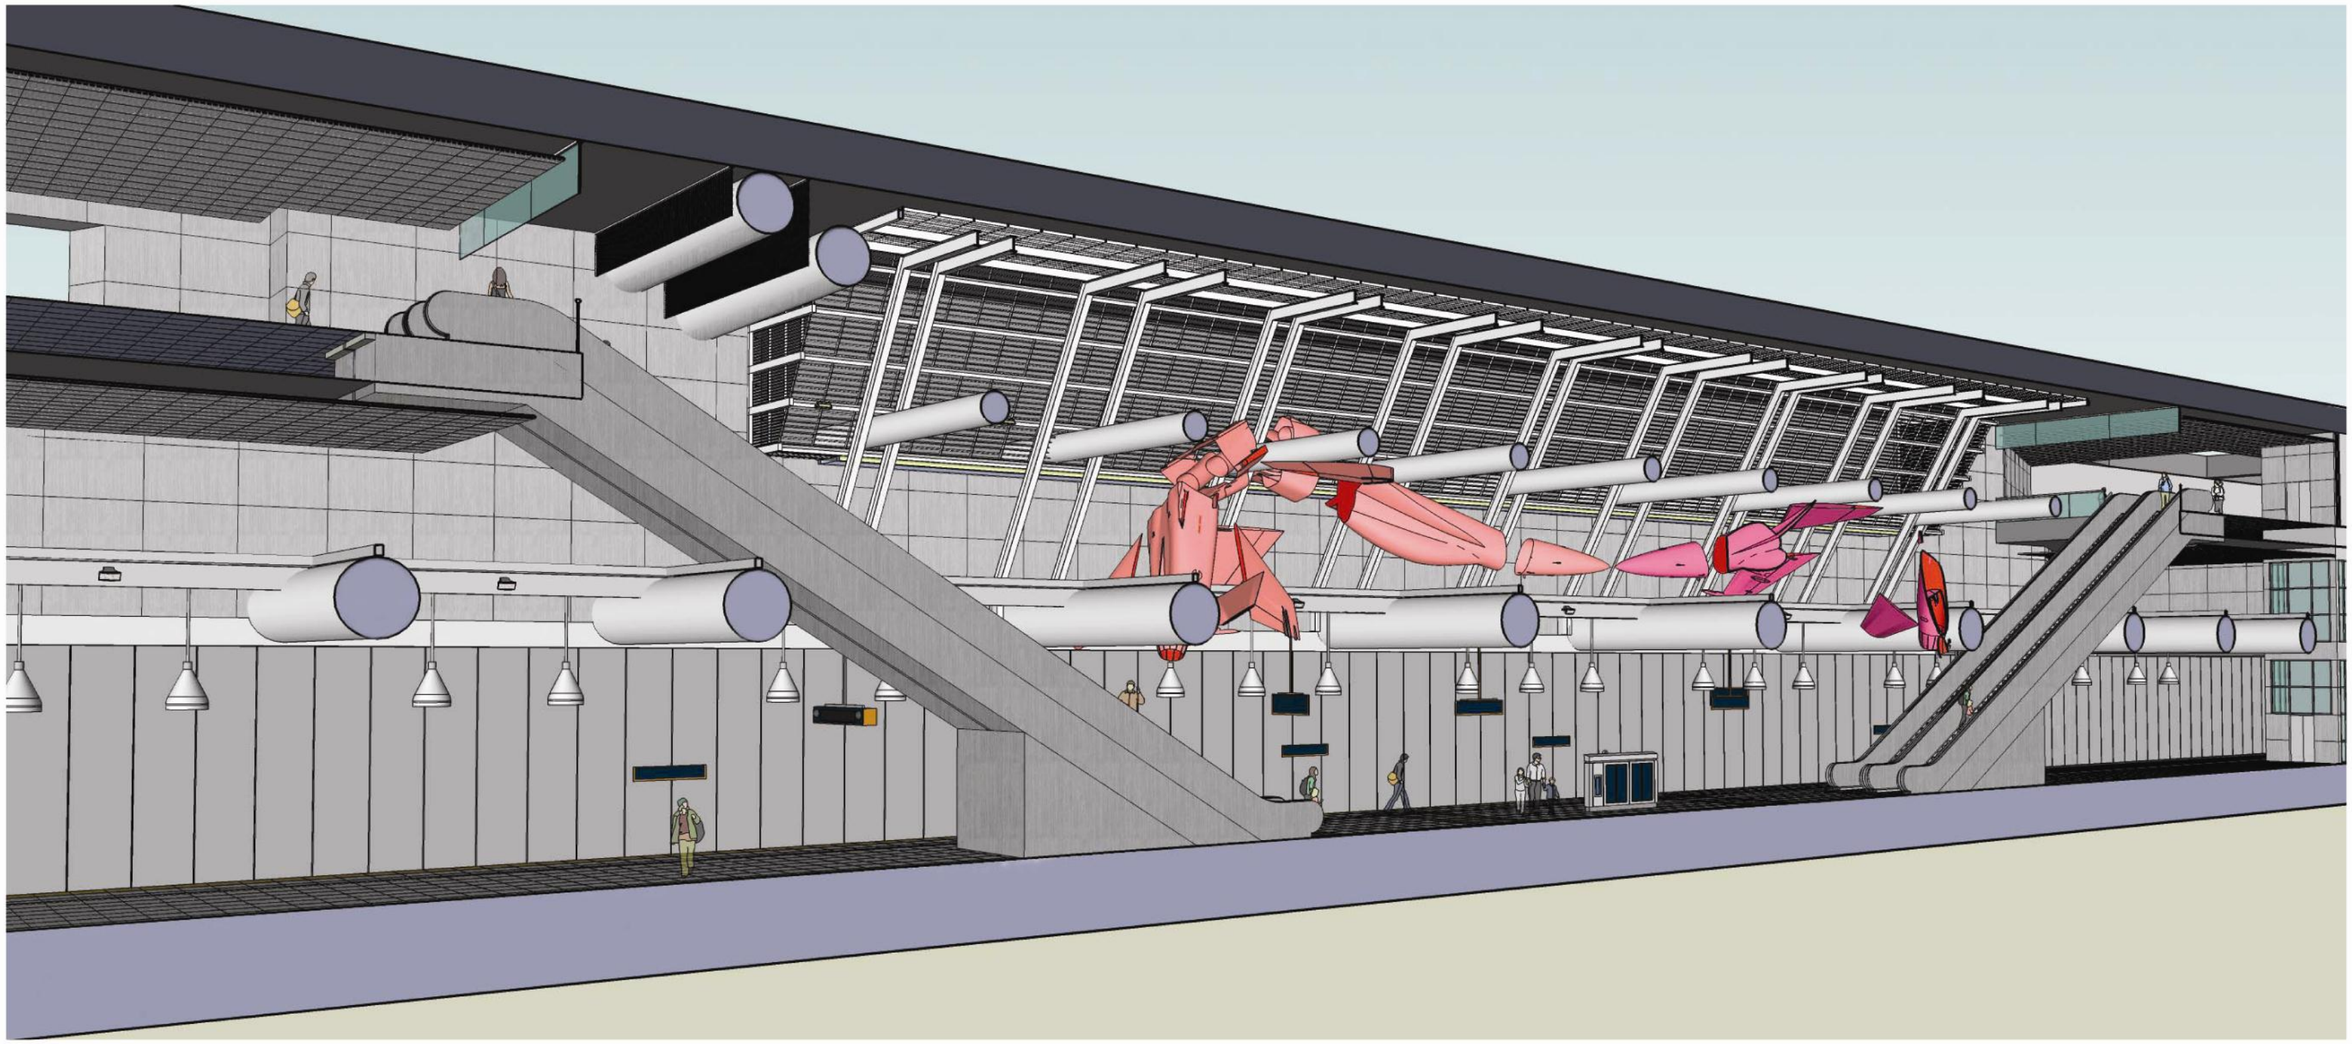

Interior Models

03.2008

60% REVIEW

NTP Northlink Transit Partners HEWITT SWIFTCOMPANYLLC

SOUNDTRANSIT

CENTRAL PUGET SOUND REGIONAL TRANSIT AUTHORITY

Capitol Hill Station

UNIVERSITY LINK

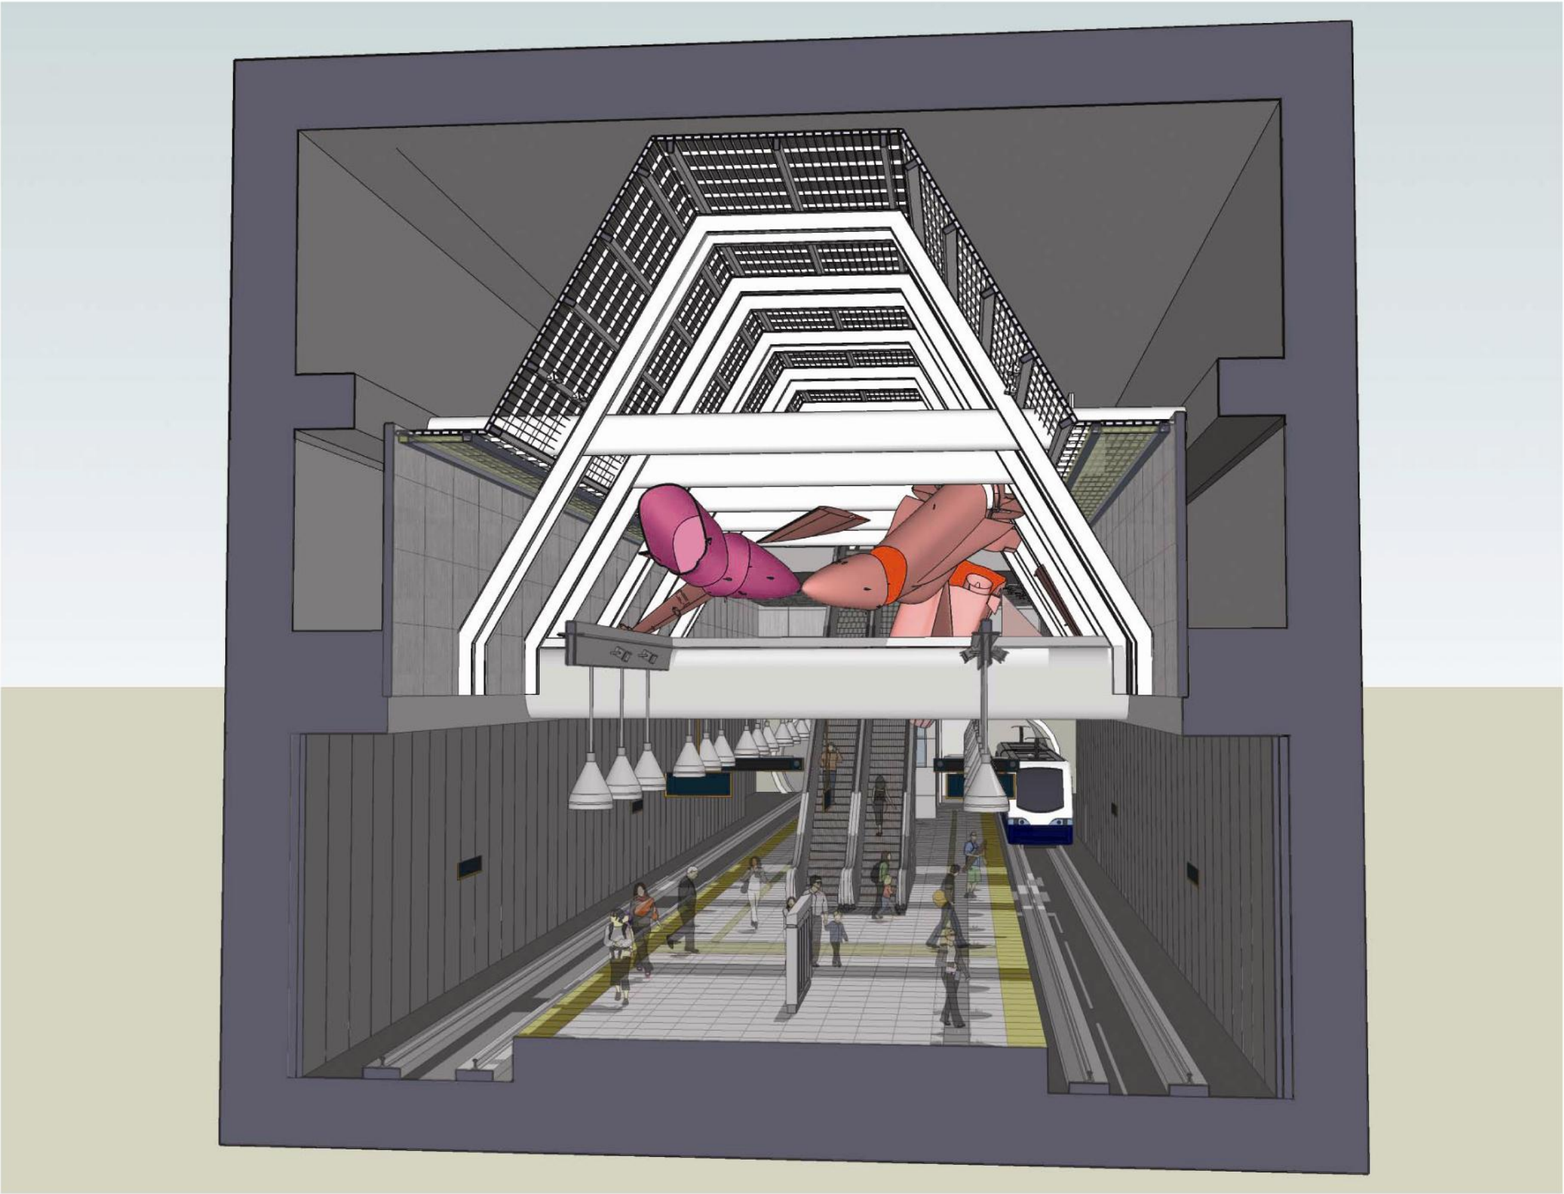

Interior Models

03.2008

60% REVIEW

NTP Northlink Transit Partners HEWITT SWIFTCOMPANYLLC

SOUNDTRANSIT

CENTRAL PUGET SOUND REGIONAL TRANSIT AUTHORITY

Capitol Hill Station

UNIVERSITY LINK

Interior Models - Platform 1

03.2008

60% REVIEW

NTP Northlink Transit Partners HEWITT SWIFTCOMPANYLLC

SOUNDTRANSIT

CENTRAL PUGET SOUND REGIONAL TRANSIT AUTHORITY

Capitol Hill Station

UNIVERSITY LINK

Interior Models - Platform 2

03.2008

60% REVIEW

NTP Northlink Transit Partners HEWITT SWIFTCOMPANYLLC

SOUNDTRANSIT

CENTRAL PUGET SOUND REGIONAL TRANSIT AUTHORITY

Capitol Hill Station

UNIVERSITY LINK

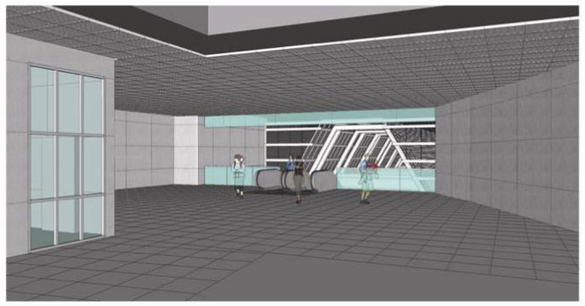
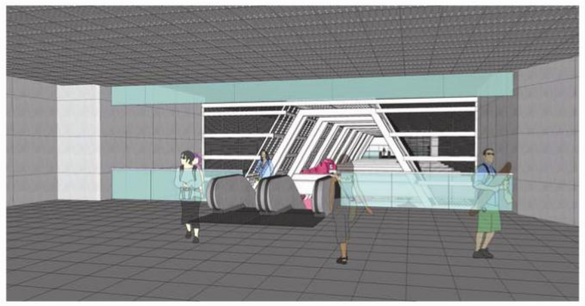
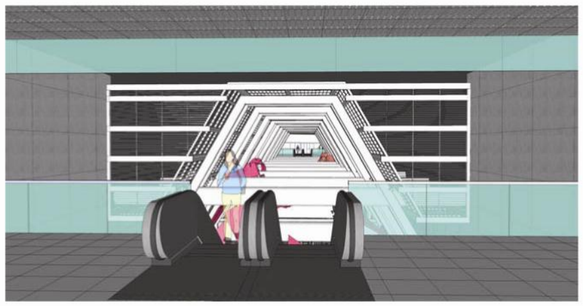
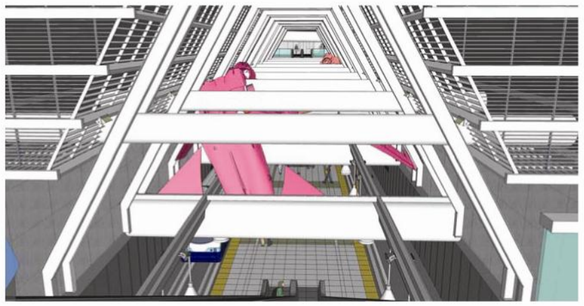
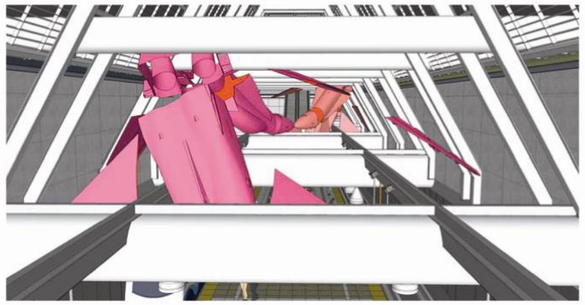

Interior Models - Mezzanine North

03.2008

60% REVIEW

NTP Northlink Transit Partners HEWITT SWIFTCOMPANYLLC

SOUNDTRANSIT

CENTRAL PUGET SOUND REGIONAL TRANSIT AUTHORITY

Capitol Hill Station

UNIVERSITY LINK

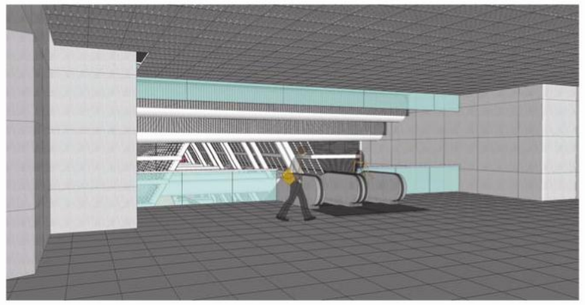
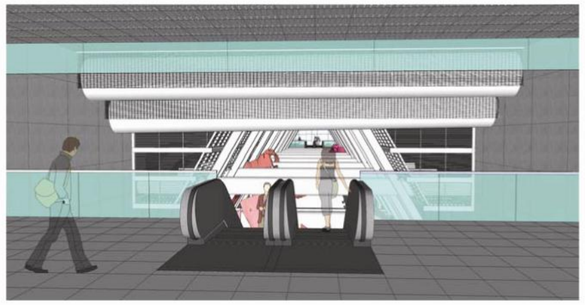
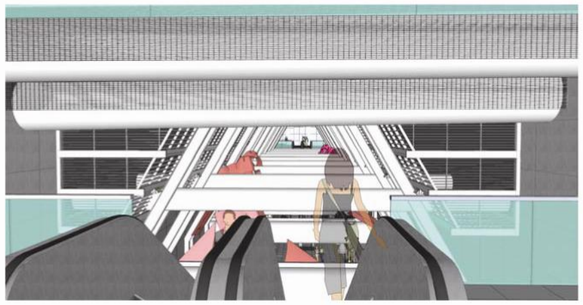
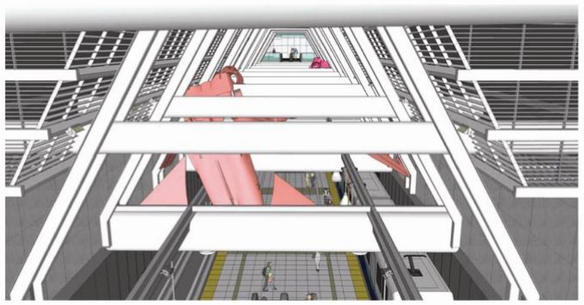
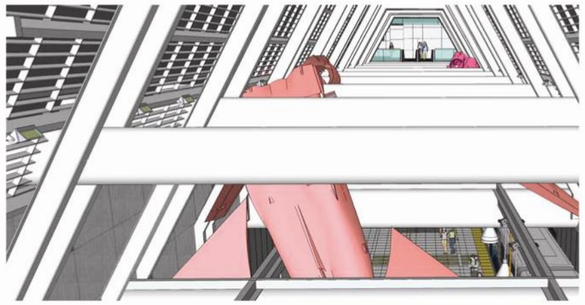
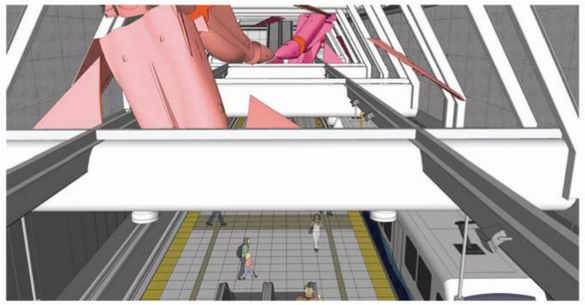
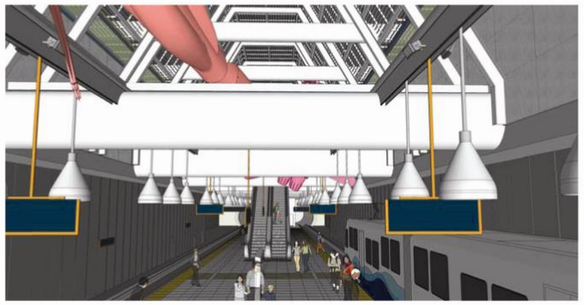

Interior Models - Mezzanine South

03.2008

60% REVIEW

NTP Northlink Transit Partners HEWITT SWIFTCOMPANYLLC

SOUNDTRANSIT

CENTRAL PUGET SOUND REGIONAL TRANSIT AUTHORITY