The City of Seattle

West Seattle Triangle D/WW Facilities

Produced by Timothy Lowry

February 11, 2010

Legend

DWW Mainline End Points
- Standard MH
- CB MH
- Drop MH
- Flow Control MH
- Other MH
- Pump Station
- Plug, End Plate, Cap
- Outfall
- Infall
- Water Quality Structure
- Misc Structure
- Unknown
- Private Maintenance Holes
- Lateral ROW Crossing

DWW Mainlines
- Drainage Mainline
- Sanitary Mainline
- Combined Mainlines
- King County Mainline

DWW Private Mainlines (Permitted Use)
- Drainage
- Sanitary
- Combined
- DWW Mainline Repairs

DWW Side Sewers/Laterals
- Drainage Lateral
- Side Sewer
- Drainage Lateral (not inspected)
- Side Sewer (not inspected)
- Pavement Edge
- Street Names
- DWW Structures
- Parcel Boundaries
- Building Boundaries

Water Bodies
- Parks

100 0 100 Feet

N W E S

THE CITY OF SEATTLE, 2005. All rights reserved

No guarantee of any sort implied, including accuracy, completeness, or fitness for use.
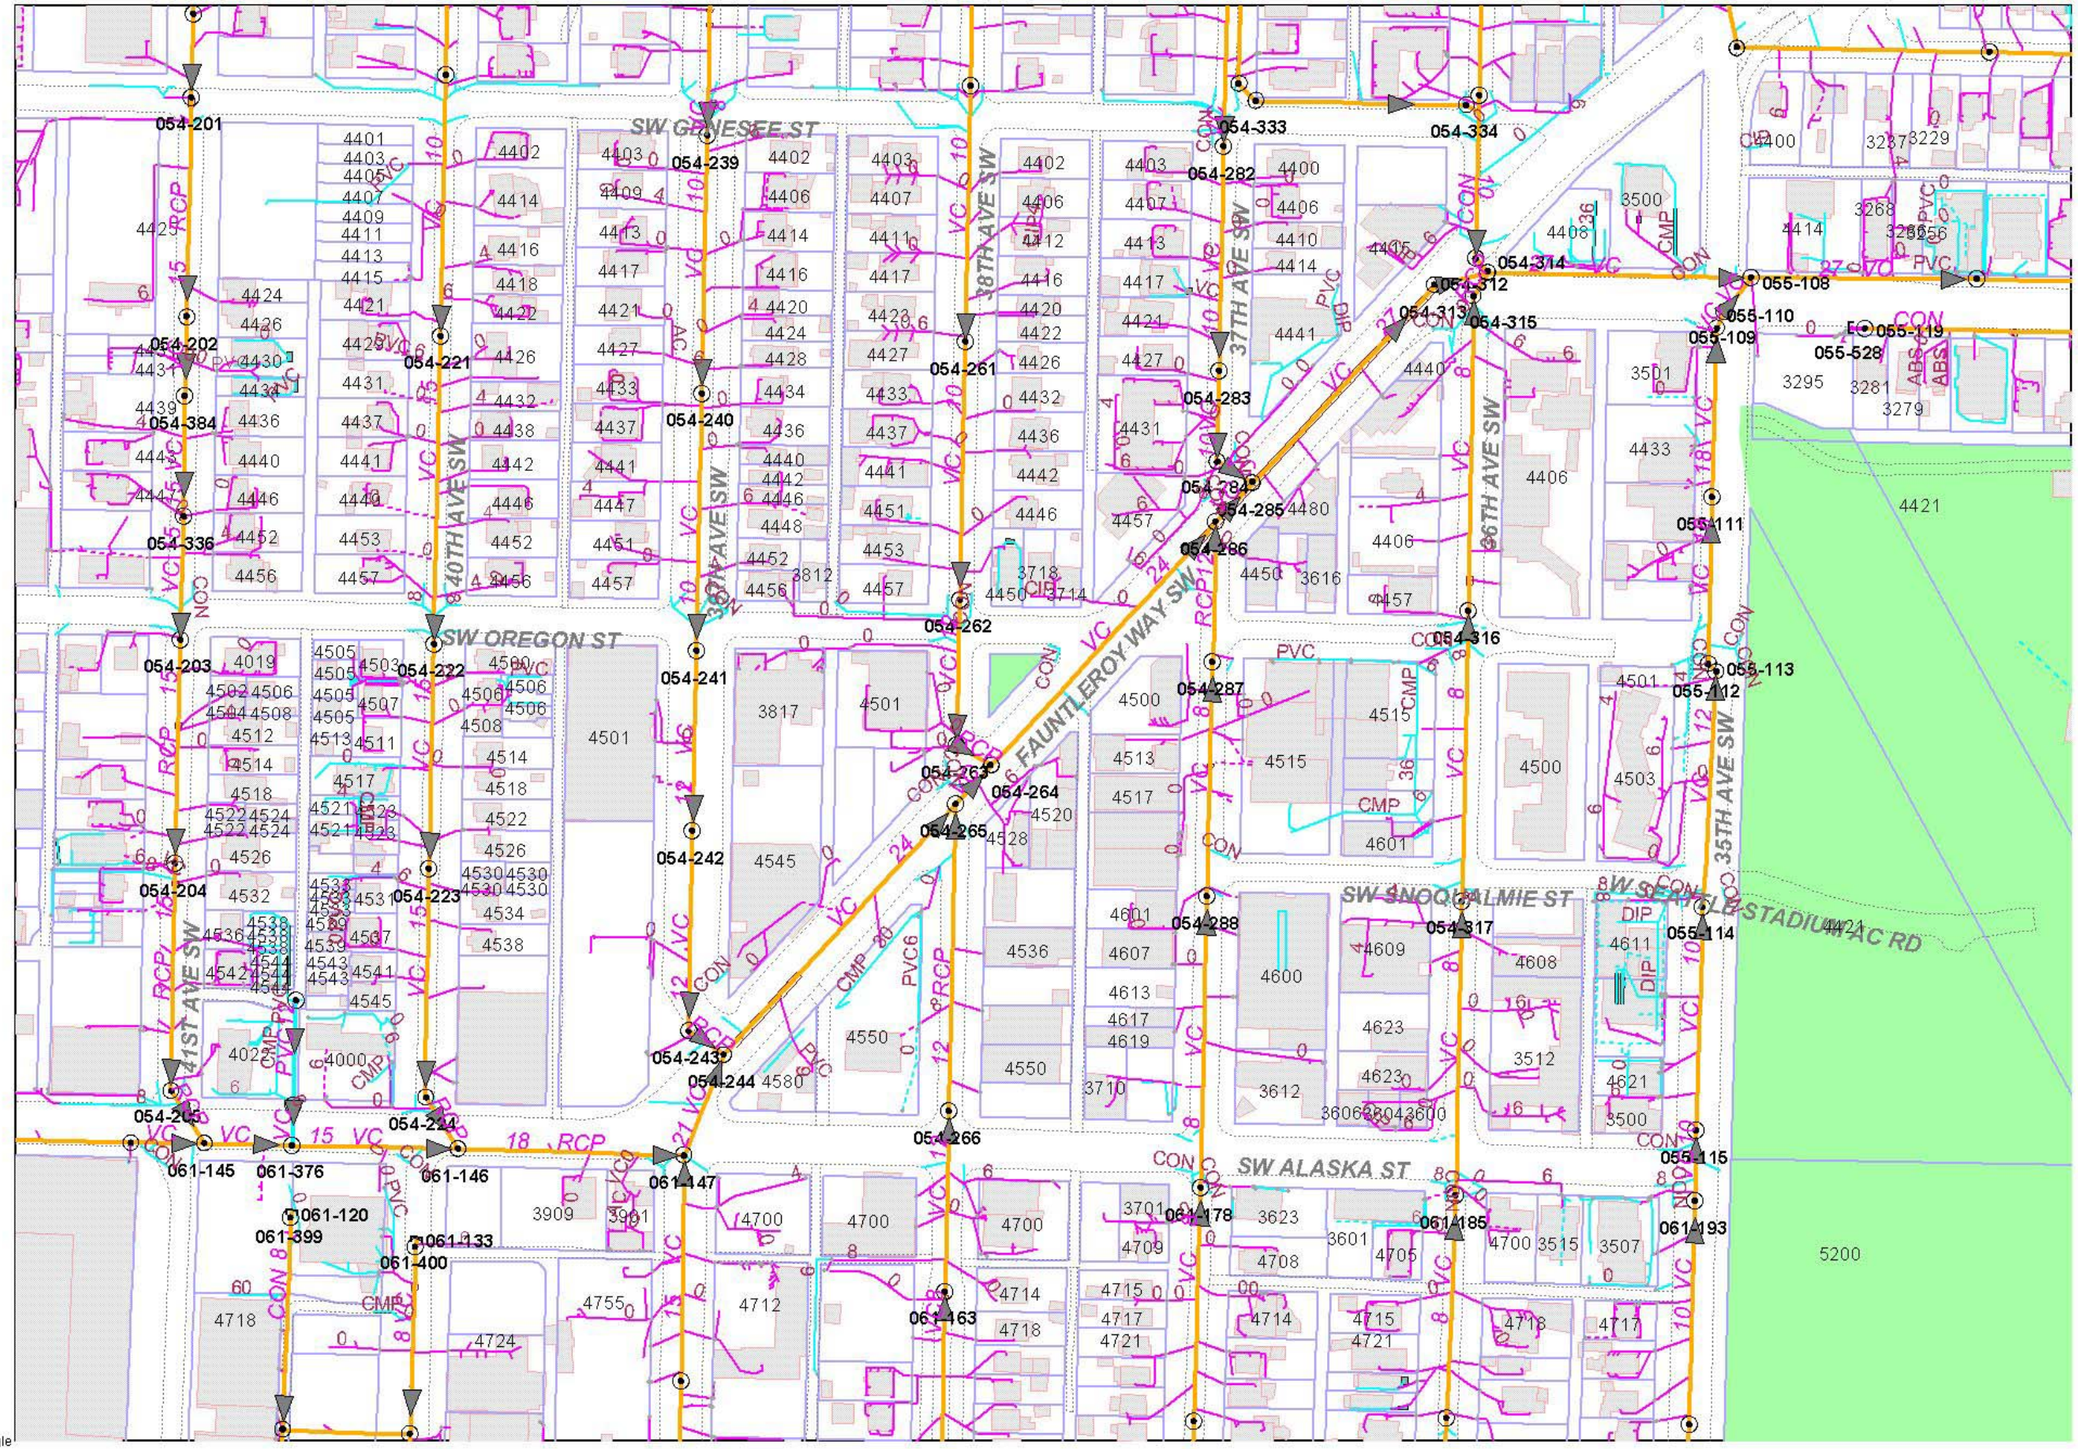
c:\transfer\wstriangle\wstriangledww_dwushp.apr: west seattle triangle