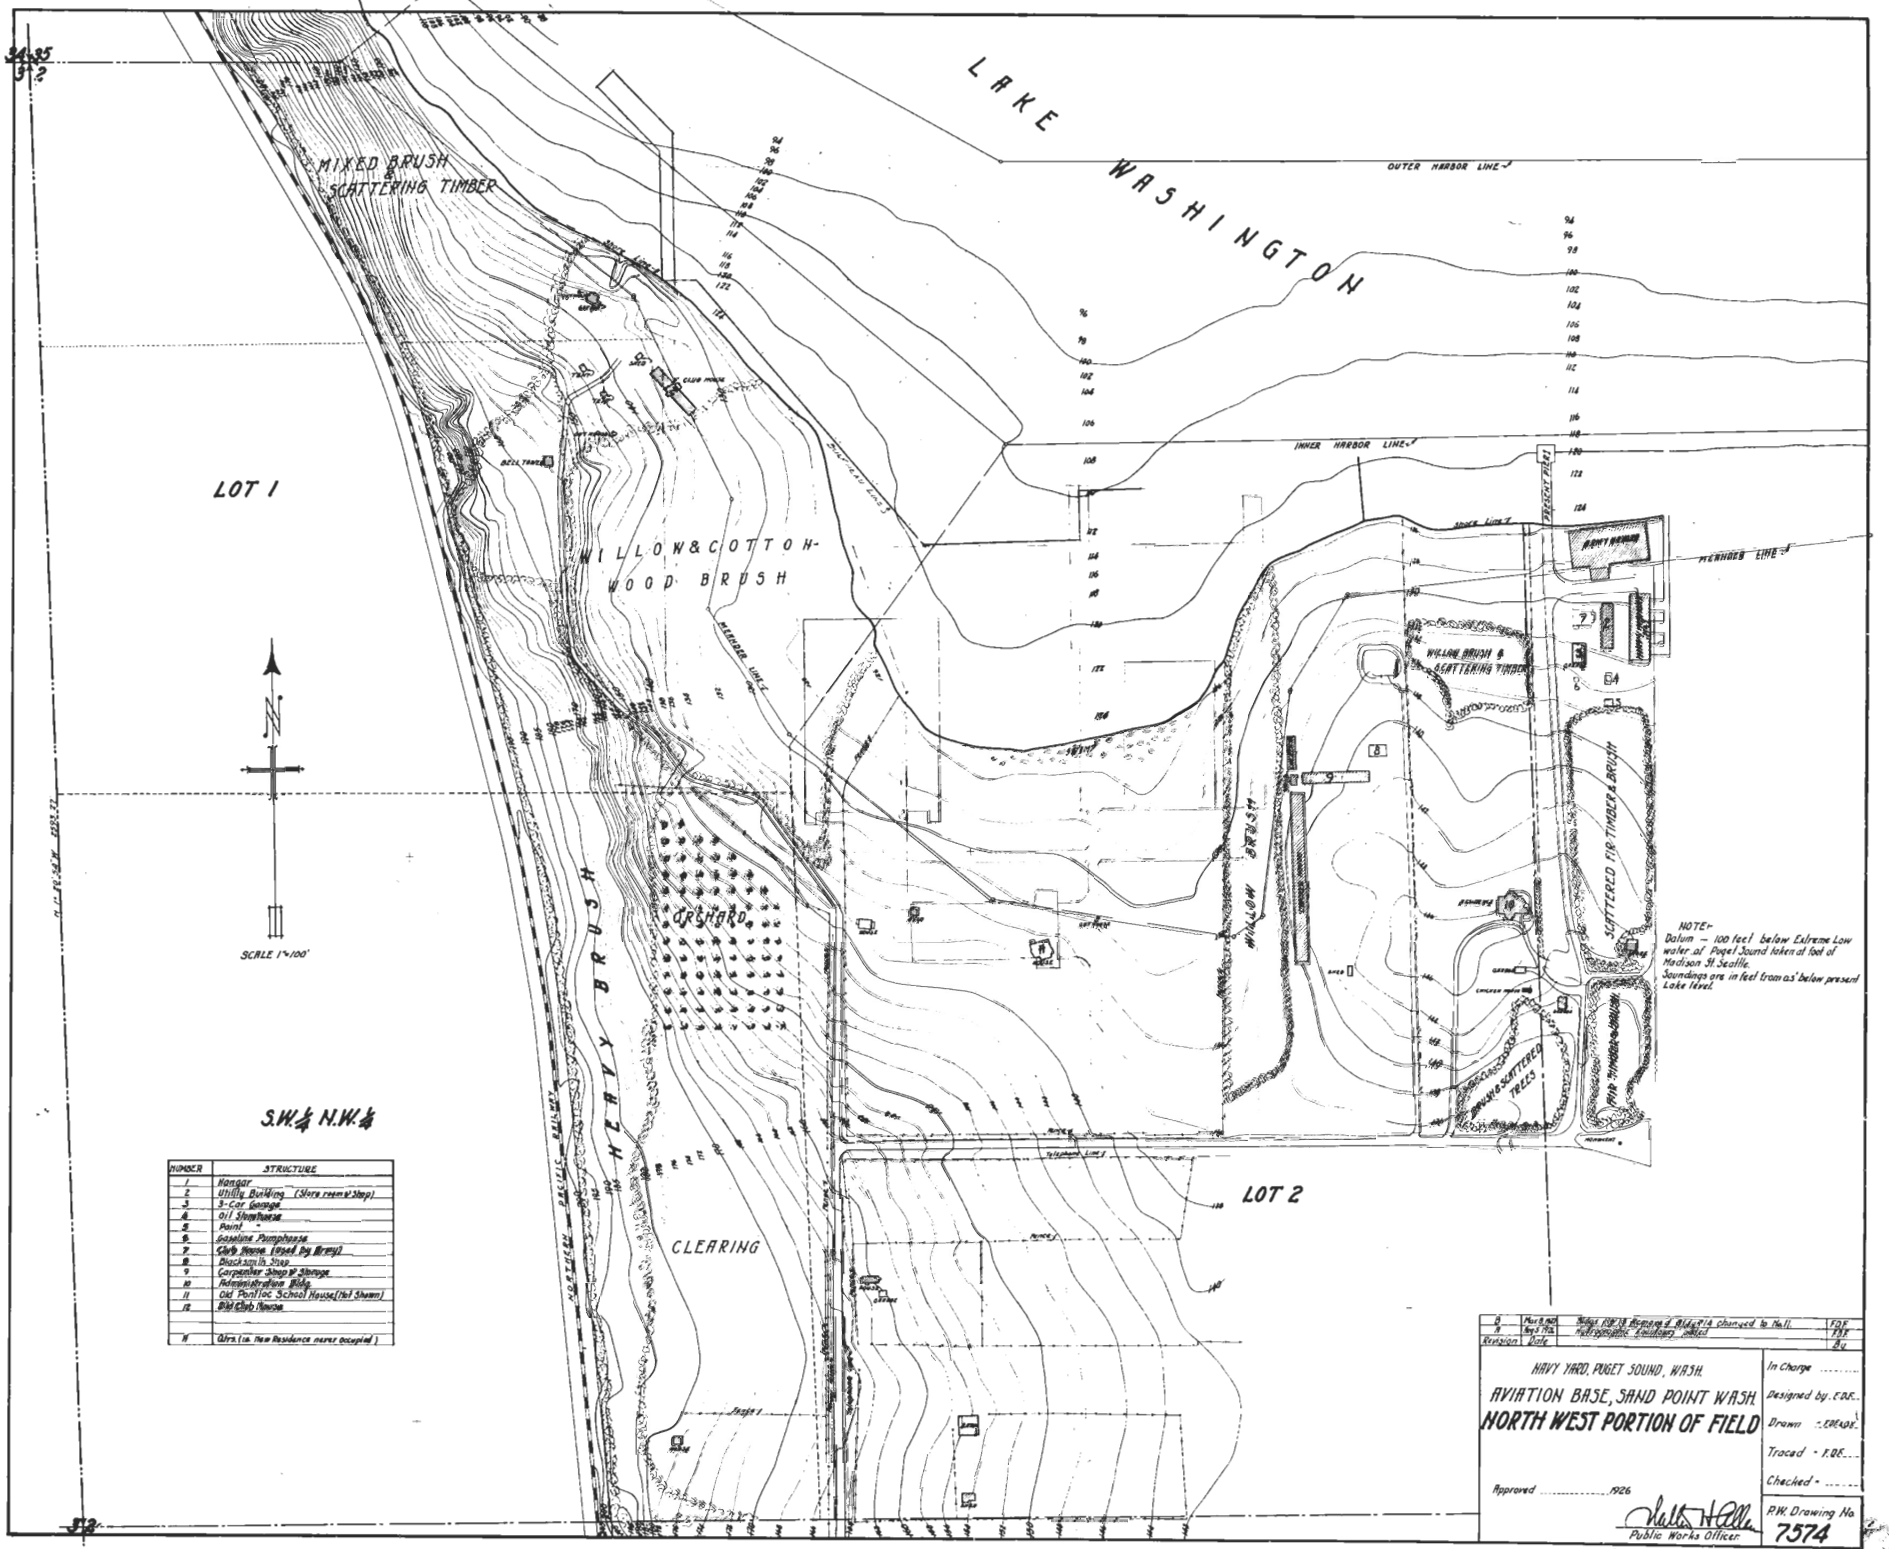

NUMBER	STRUCTURE
1	Hangar
2	Utility Building (Store room & Shop)
3	3-Car Garage
4	Oil Storehouse
5	Paint "
6	Gasoline Pumphouse
7	Club House (used by Army)
8	Blacksmith Shop
9	Carpenter Shop & Storage
10	Administration Bldg.
11	Old Pontiac School House (Not Shown)
12	Old Club House
14	Qtrs. (i.e. New Residence never occupied)

Revision	Date		By
B	Mar 8 1927	Bldgs. 1 & 13 Removed & Bldg. 14 changed to Hall.	FDE
A	Aug 5 1926	Hydrographic Soundings added	FDE