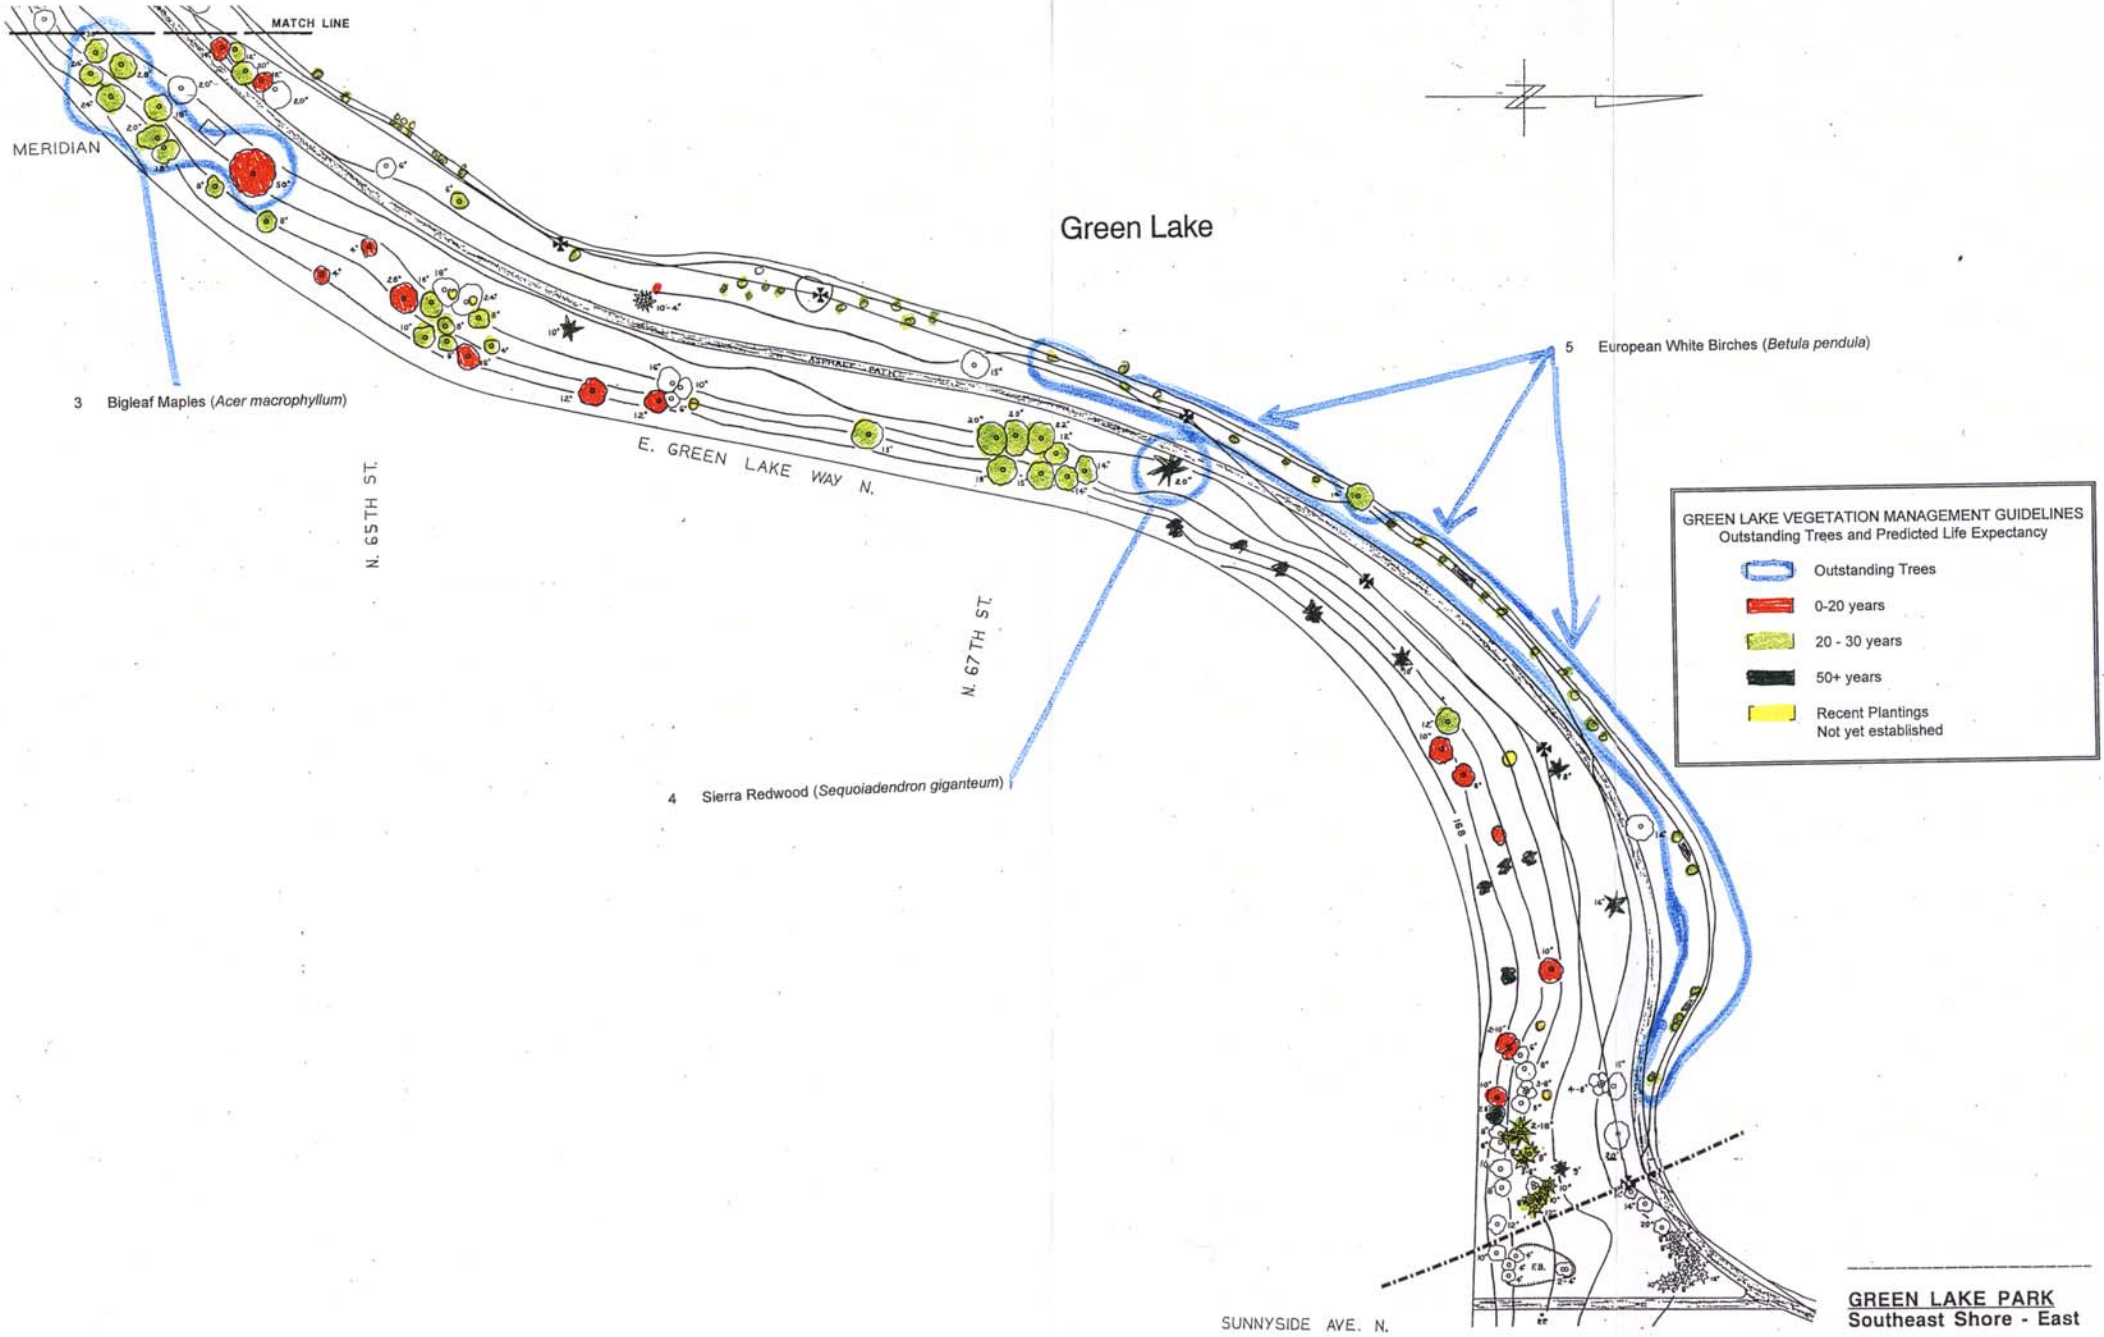

GREEN LAKE PARK
Southeast Shore - East