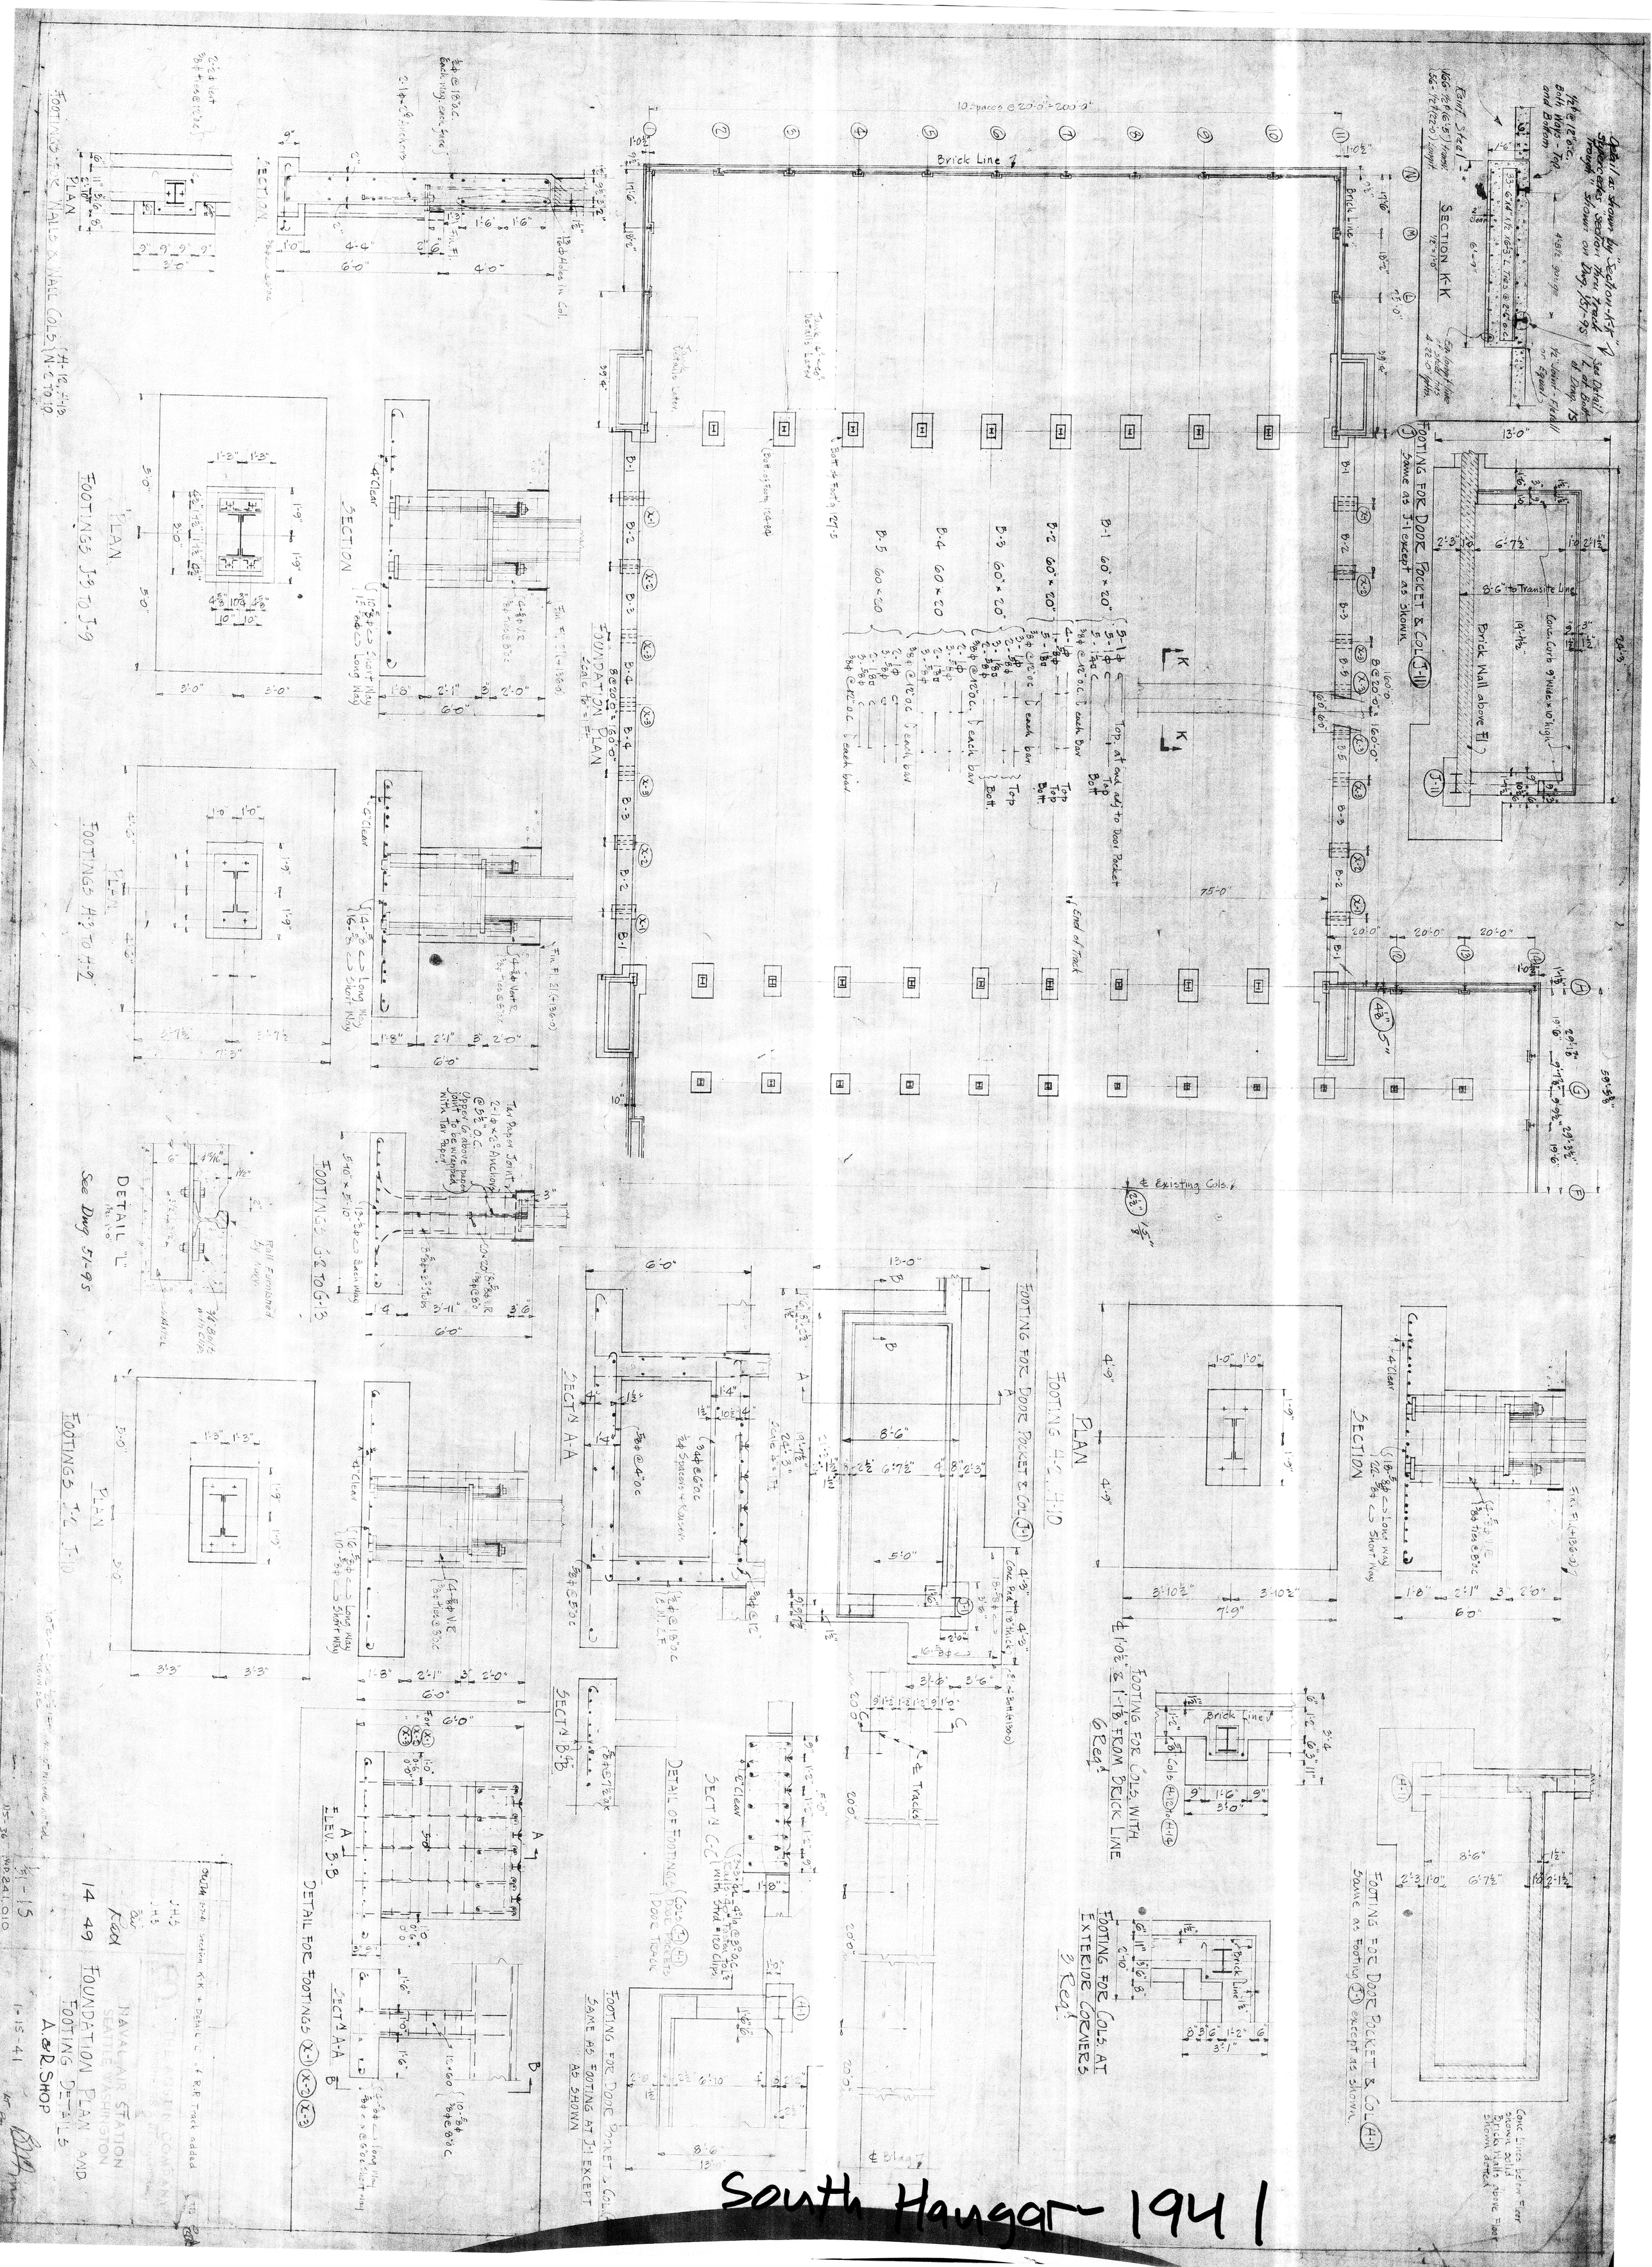
South Hangar ~ 1941
Brick Line
10 spaces @ 20'-0" = 200'-0"
FOUNDATION PLAN
Scale 1/8" = 1'-0"
SECTION K-K
FOOTING FOR DOOR POCKET & COL. (J-11)
Same as J-1 except as shown
FOOTING FOR DOOR POCKET & COL. (A-11)
Same as Footing (J-1) except as shown
FOOTINGS J-2 TO J-9
FOOTINGS A-2 TO A-9
FOOTINGS G-2 TO G-13
FOOTINGS J-2, J-10
FOOTING A-2, A-10
FOOTING FOR COLS. WITH 6" Req'd FROM BRICK LINE
FOOTING FOR COLS. AT EXTERIOR CORNERS 3 Req'd
DETAIL "L"
See Dwg 51-95
SECTN A-A
SECTN B-B
SECTN C-C
DETAIL FOR FOOTINGS (X-1) (X-2) (X-3)
DETAIL OF FOOTINGS (A-1) (J-1) DOOR POCKETS DOOR TRACKS
FOOTING FOR DOOR POCKET & COL. (J-1)
Same as Footing at J-1 except as shown
NAVAL AIR STATION
SEATTLE, WASHINGTON
FOUNDATION PLAN AND FOOTING DETAILS
A. & R. SHOP
14 49
1-15-41