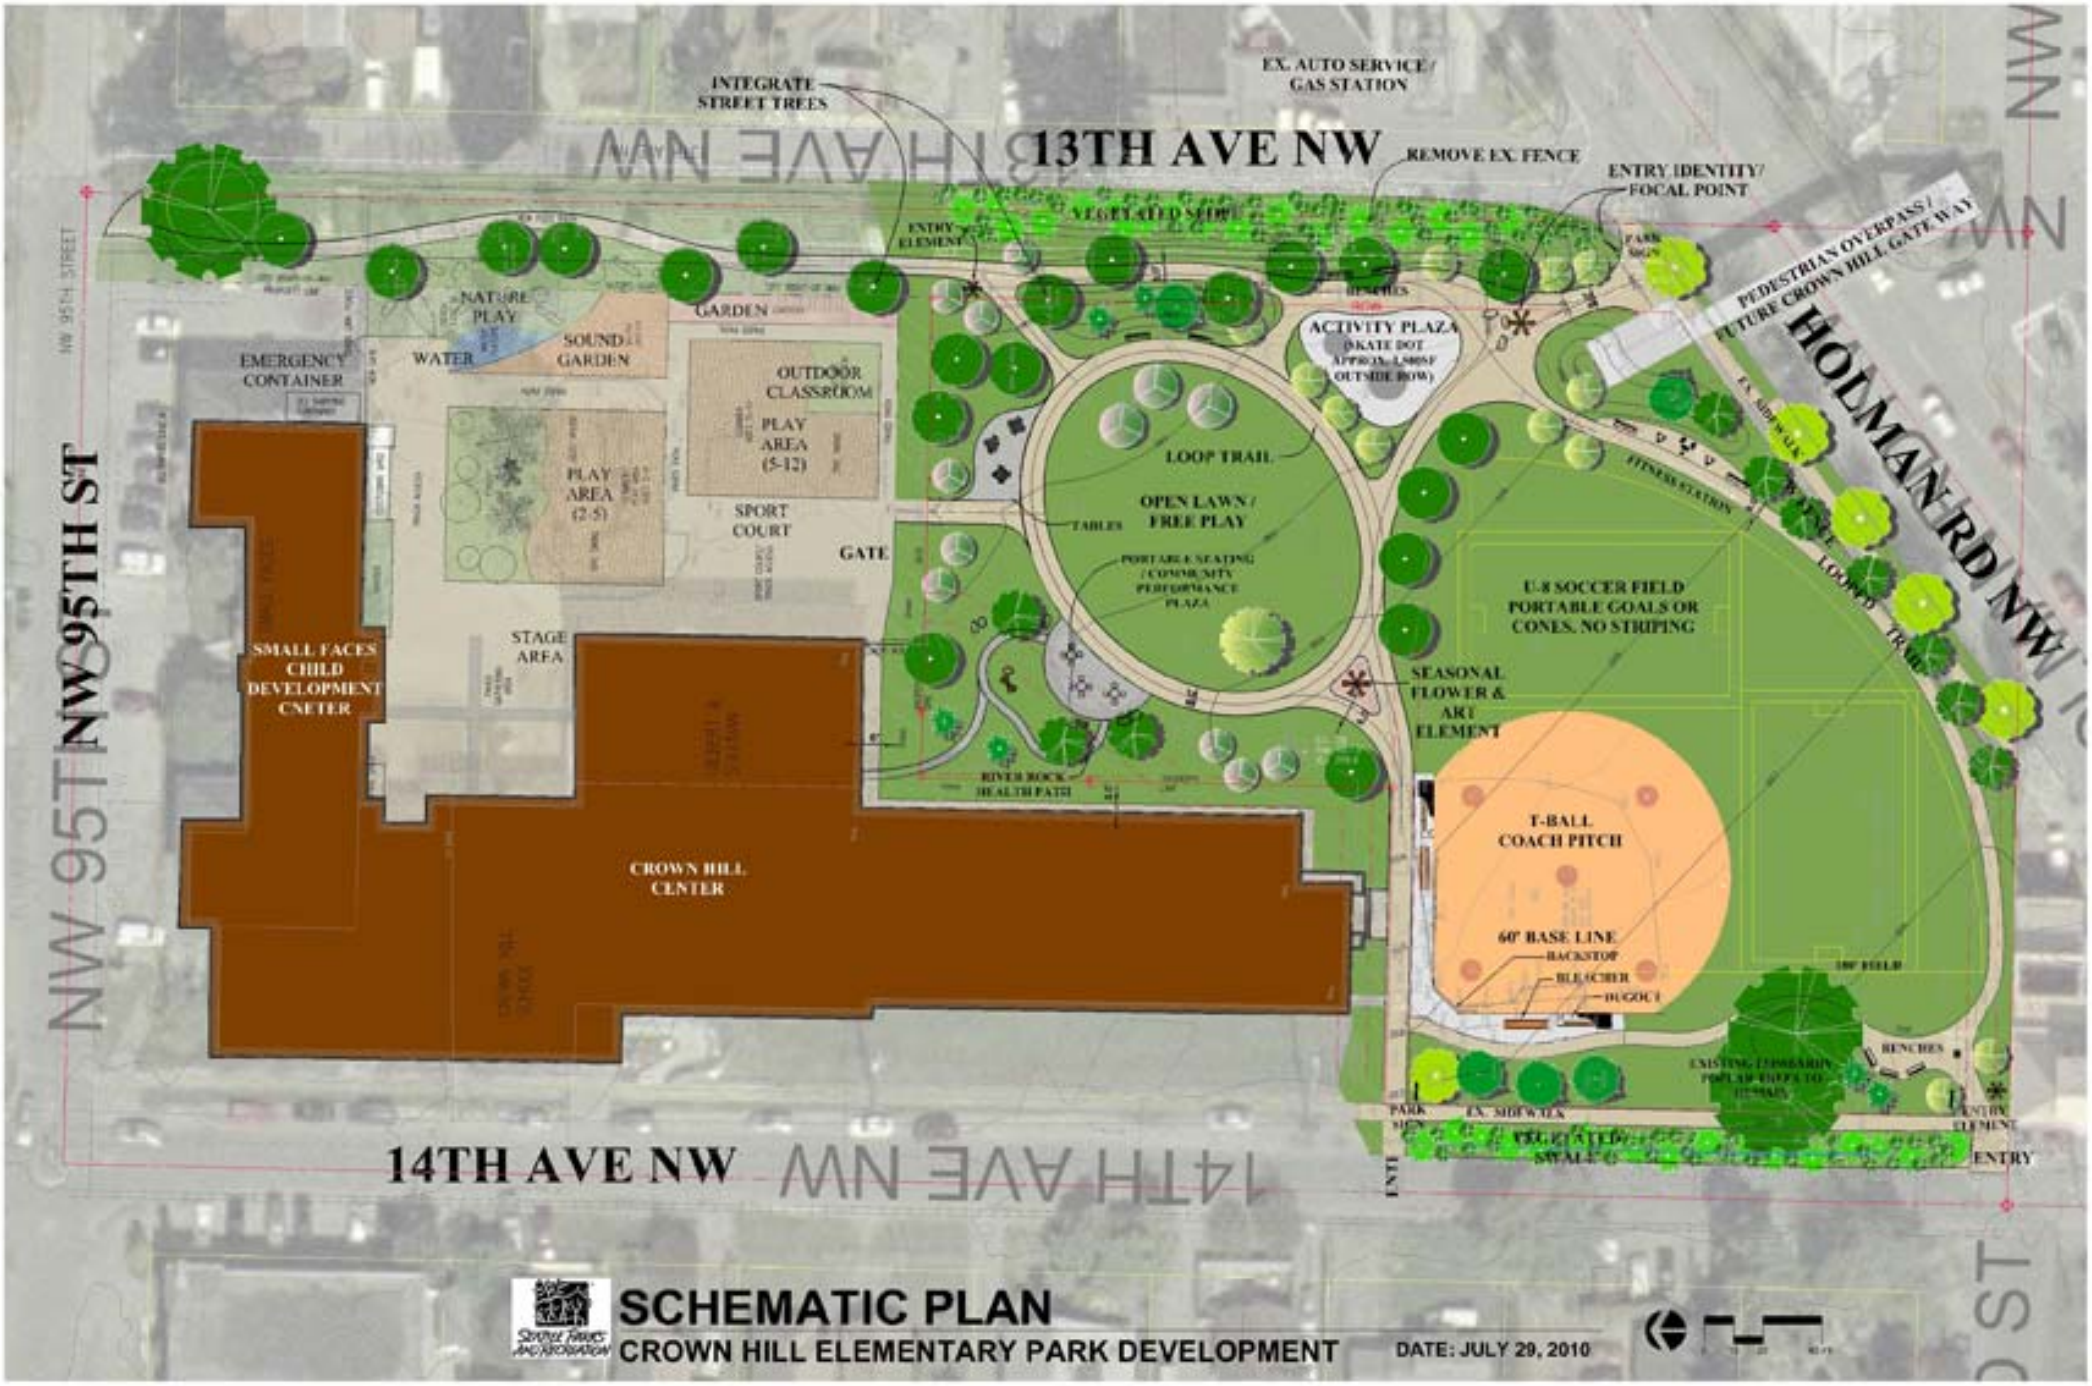

SCHEMATIC PLAN

CROWN HILL ELEMENTARY PARK DEVELOPMENT

DATE: JULY 29, 2010