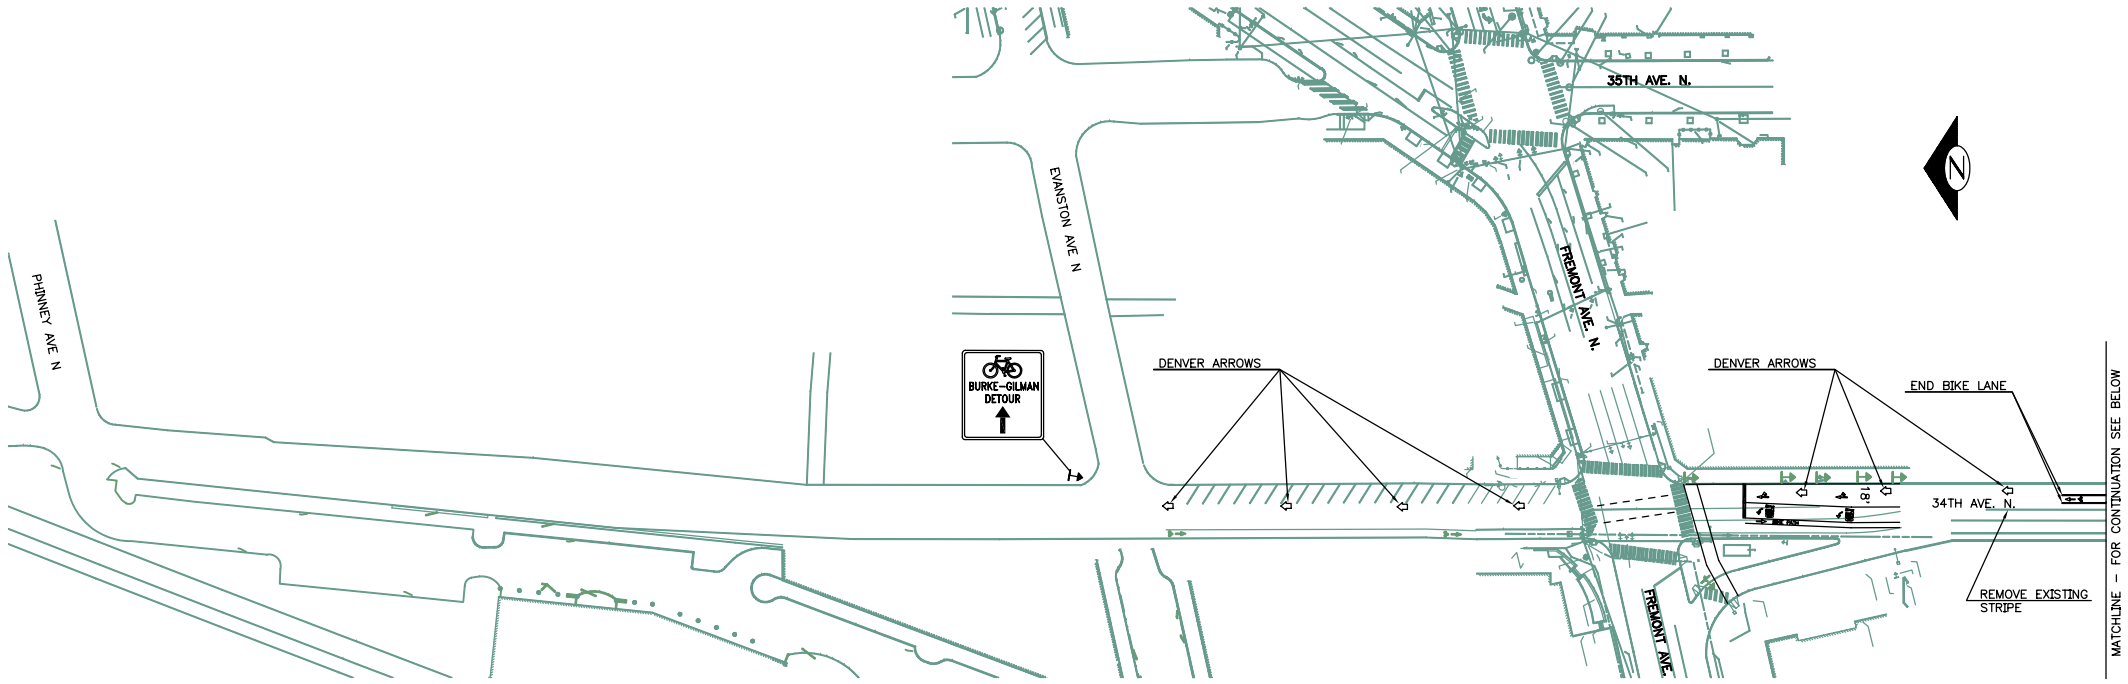

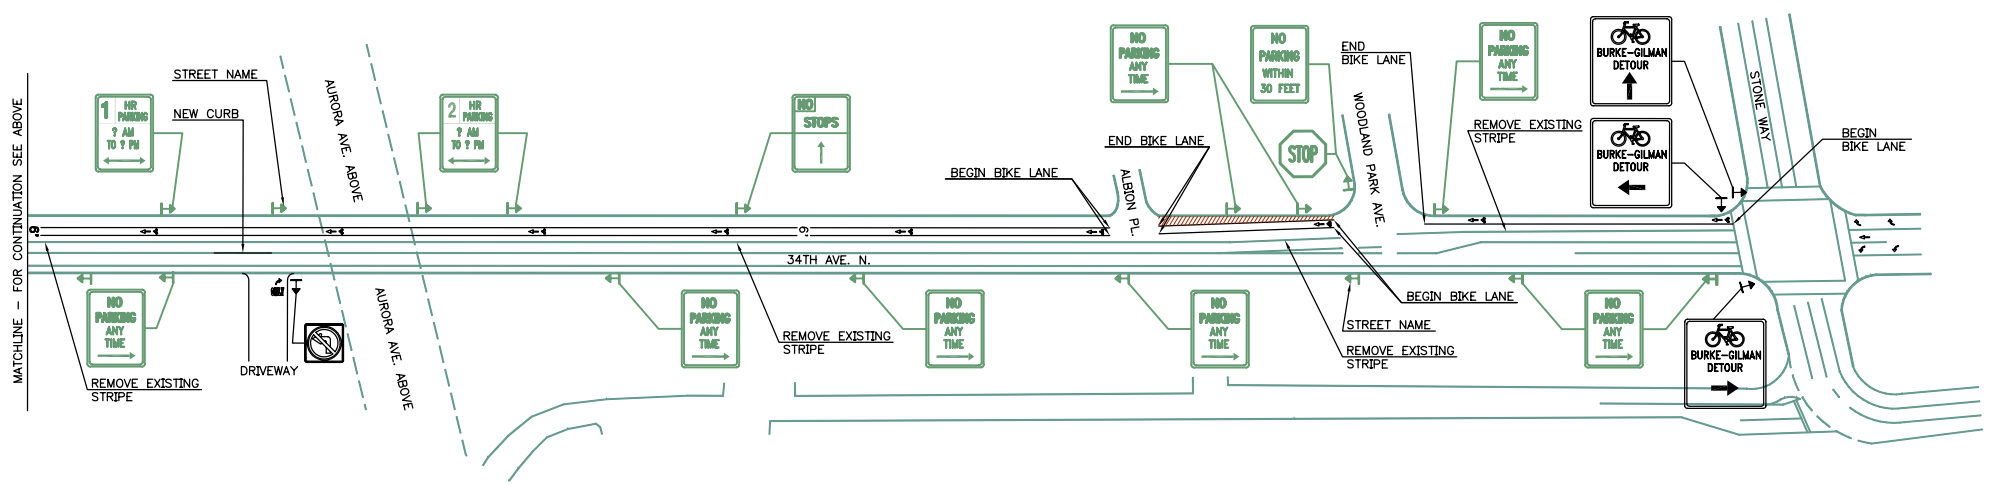

CONSTRUCTION SIGNING & STRIPING - 34th & FREMONT AVE. TO STONE WAY

FREMONT BRIDGE APPROACH PROJECT

SDOT Seattle Department of Transportation PB