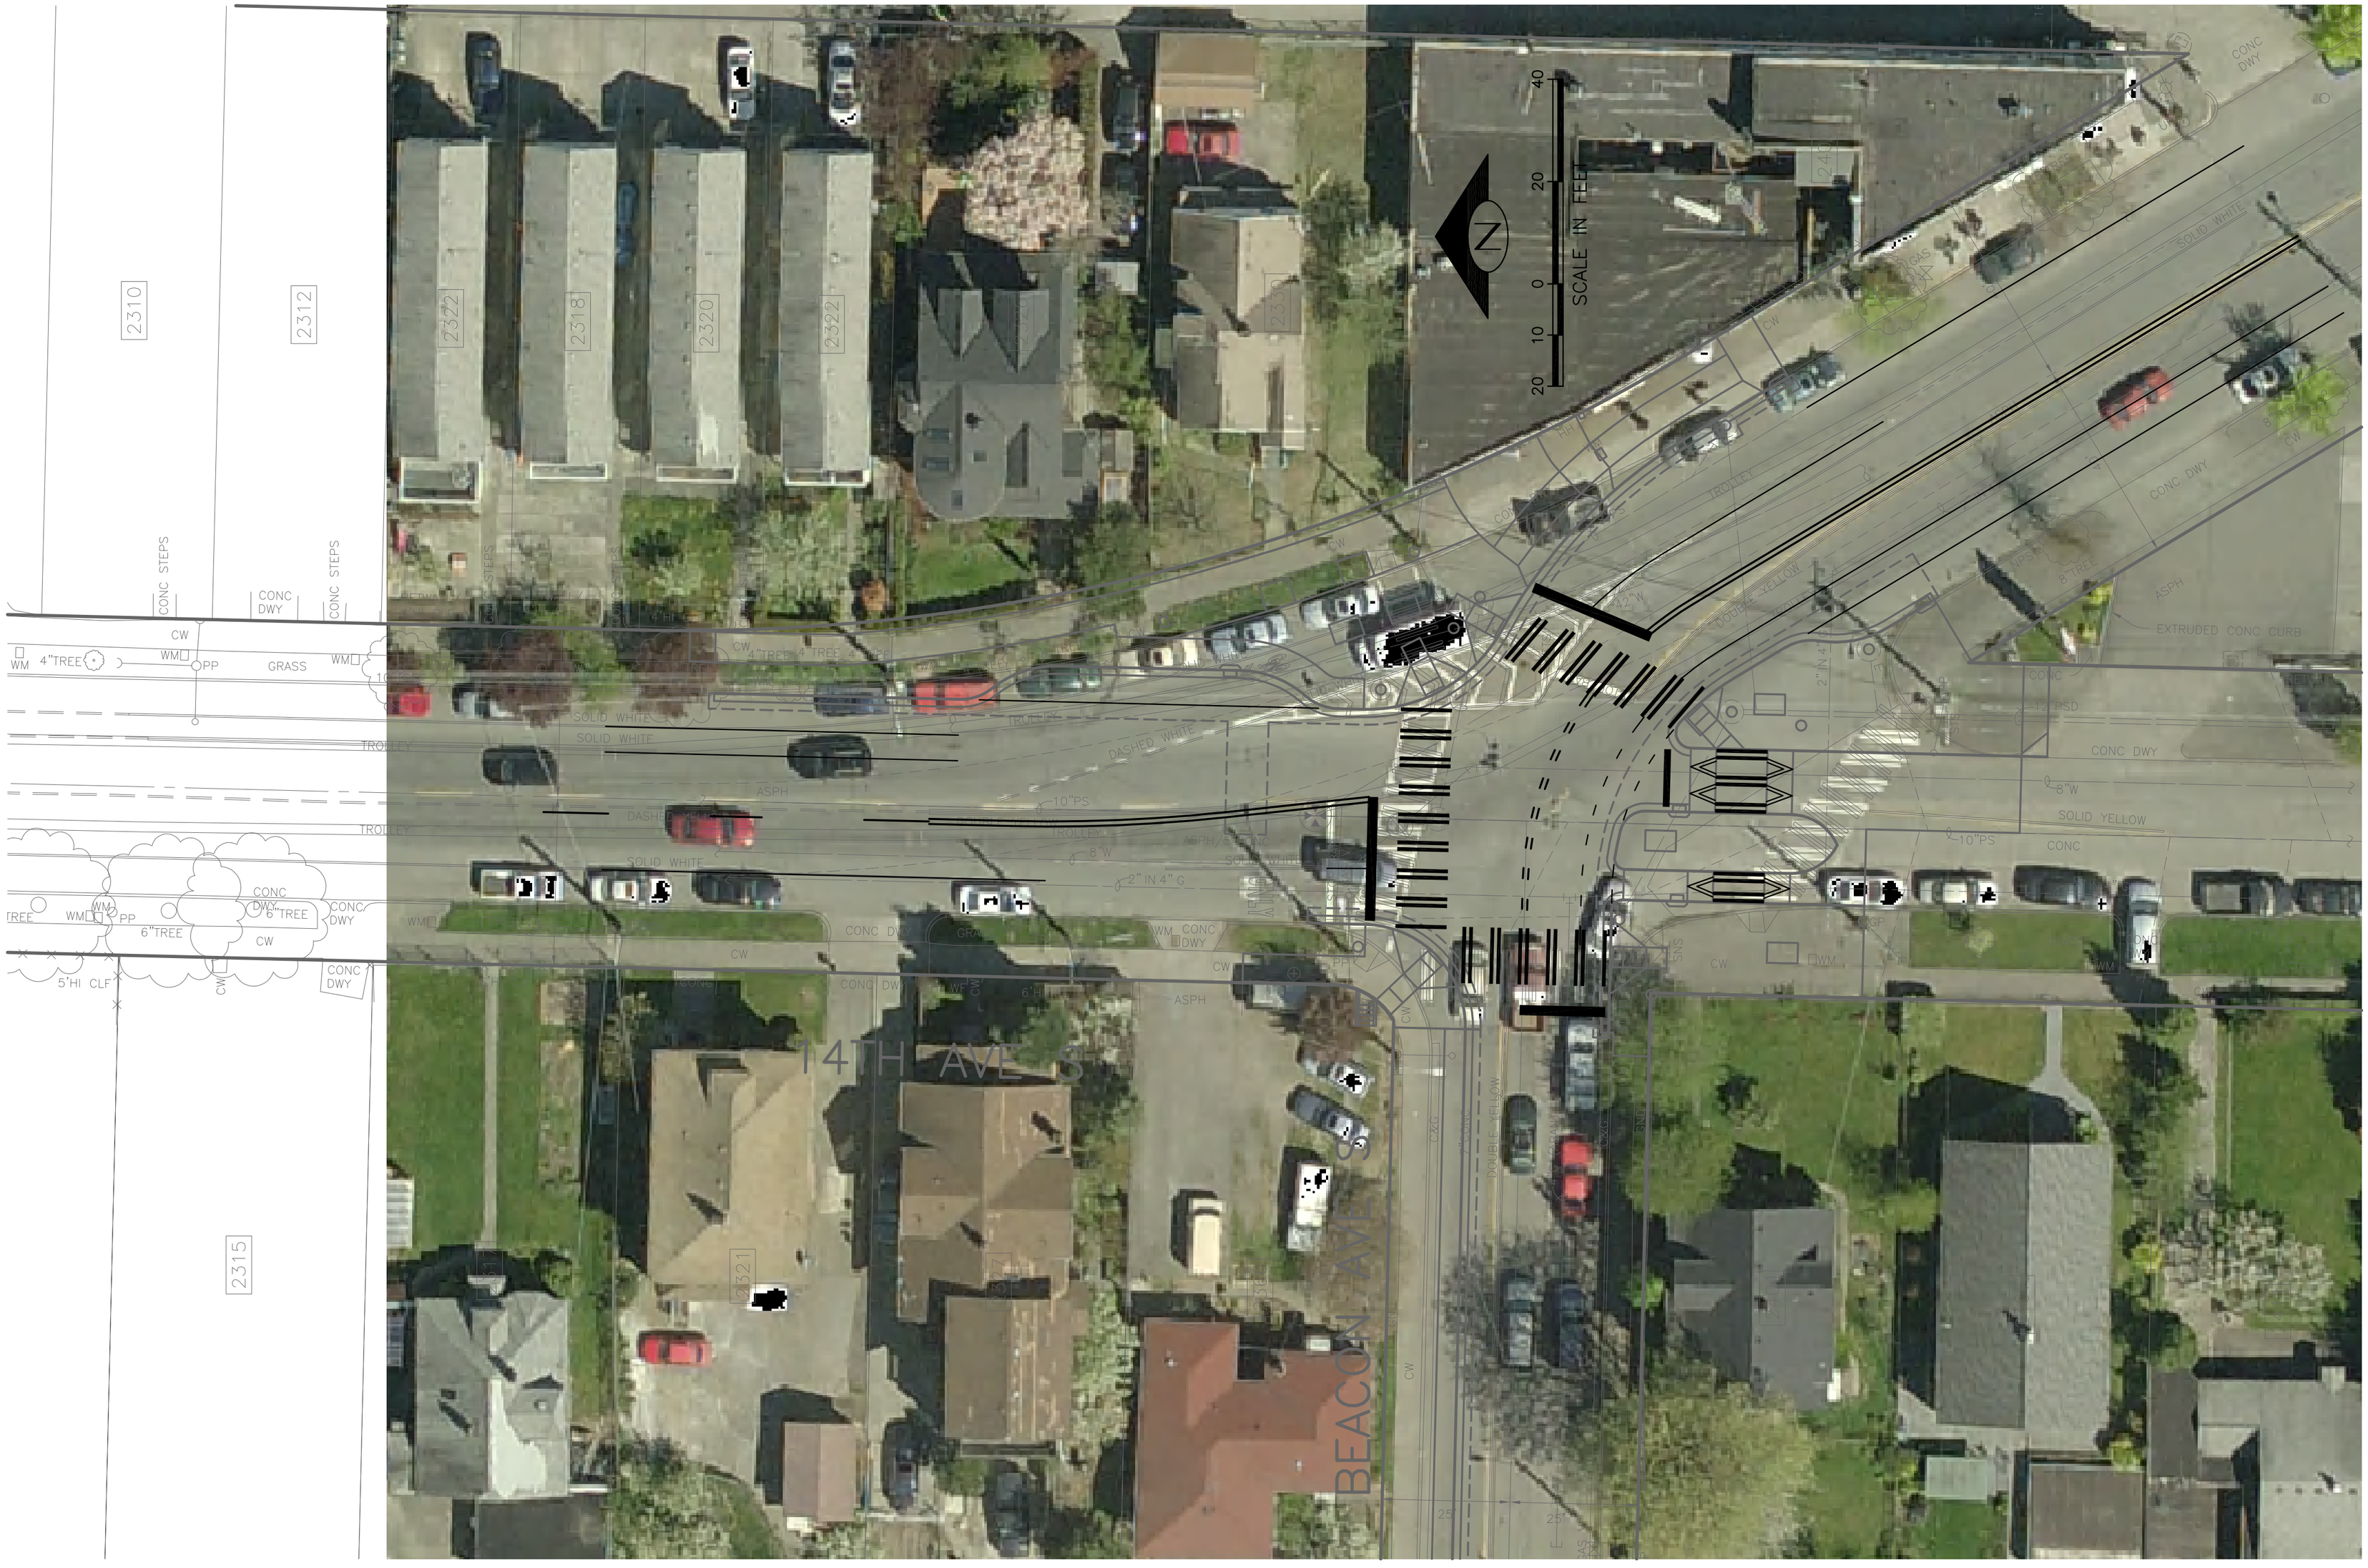
2310
2312
2322
2318
2320
2322
2315
2321
14TH AVE S
BEACON AVE S
SCALE IN FEET
40
20
0
10
20
N
CONC STEPS
CONC DWY
CONC STEPS
CW
WM
4"TREE
PP
GRASS
WM
TROLLEY
SOLID WHITE
DASHED WHITE
ASPH
10"PS
8"W
2" IN 4" G
6"TREE
5'HI CLF
EXTRUDED CONC CURB
CONC
12"PSD
SOLID YELLOW
DOUBLE YELLOW
8"TREE
2"W
2" IN 4" G