2012 Seattle Bike Master Plan – BEACON II Neighborhood Greenway; TS5392C; WO xxxxxx

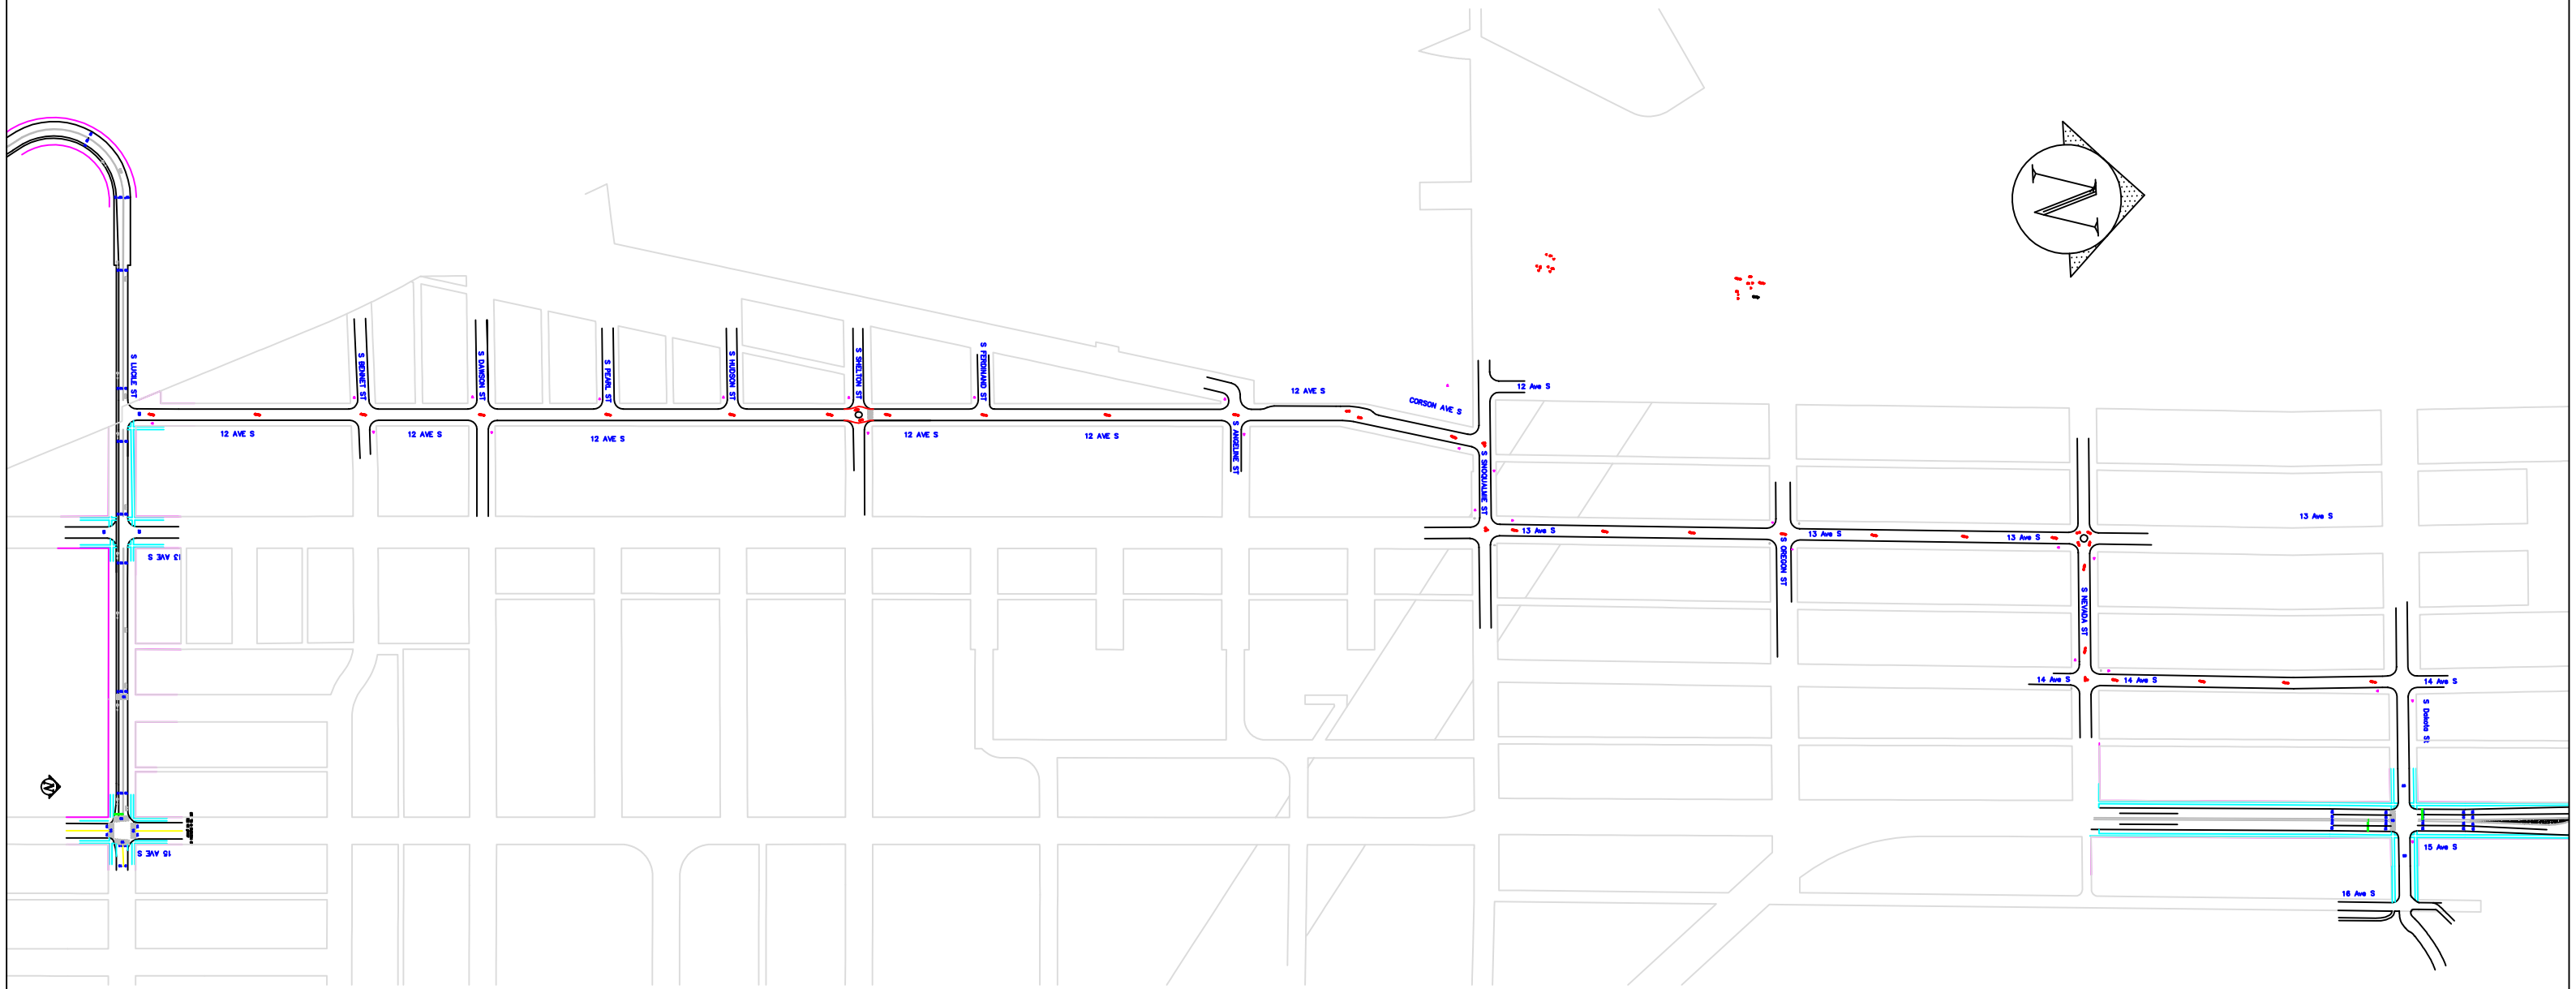

SEATTLE DEPARTMENT OF TRANSPORTATION
TRAFFIC OPERATIONS
DONGHO CHANG TRAFFIC ENGINEER

DRAWN BY PW DATE 07/17/12

SCALE: 1–50