PREPARED BY: J. A. BRENNAN ASSOCIATES

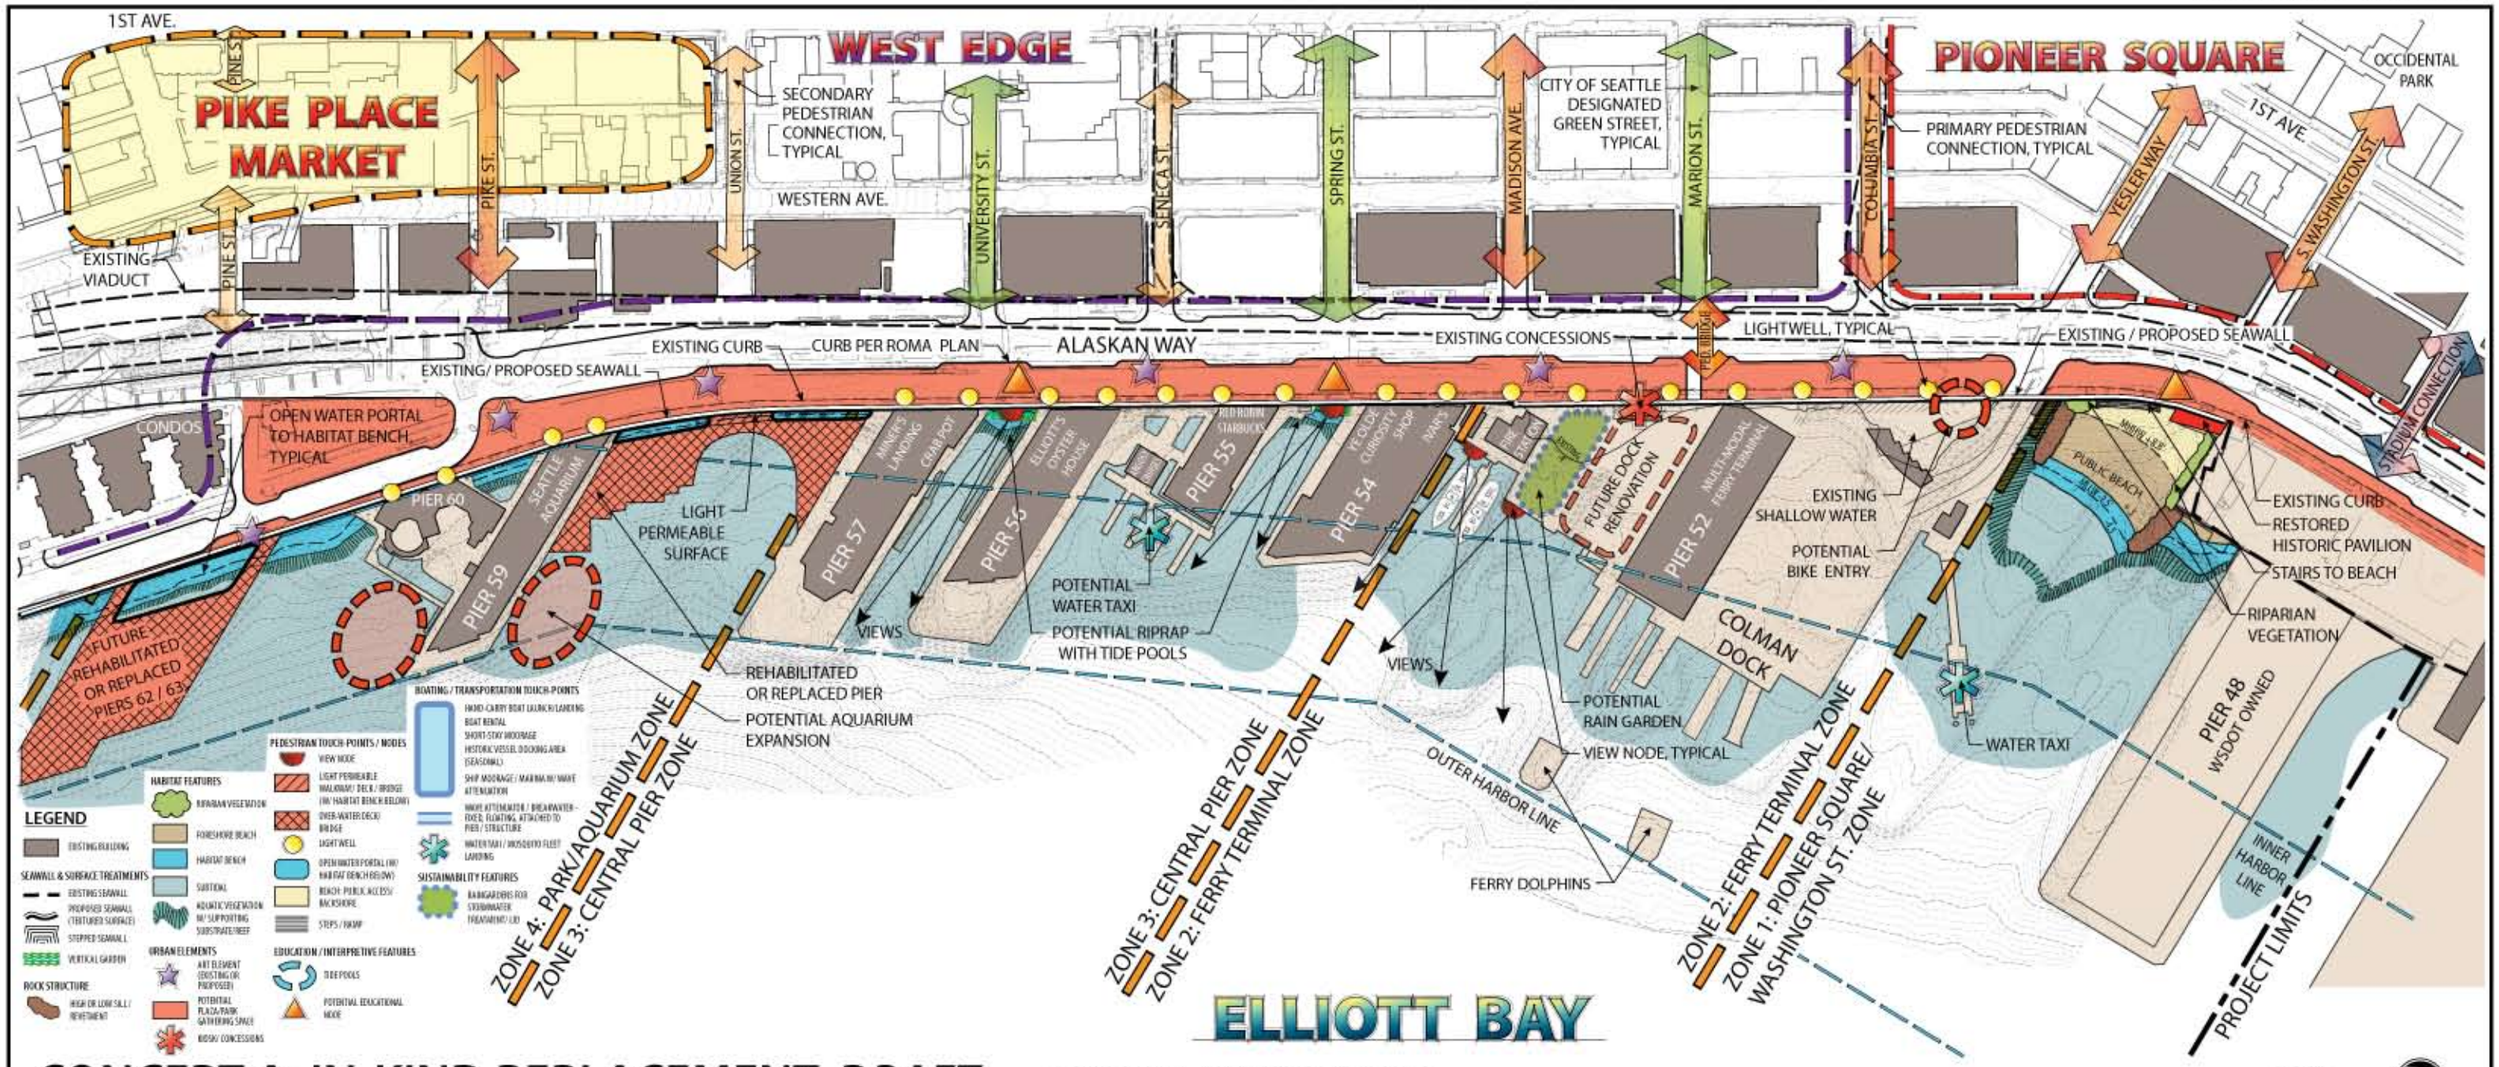


# CONCEPT A: IN-KIND REPLACEMENT *DRAFT* - *CENTRAL WATERFRONT*

ELLIOTT BAY SEAWALL PROJECT SEATTLE DEPT. OF TRANSPORTATION

Elliott Bay Seawall Project

OCTOBER 19, 2010