PREPARED BY: J. A. BRENNAN ASSOCIATES

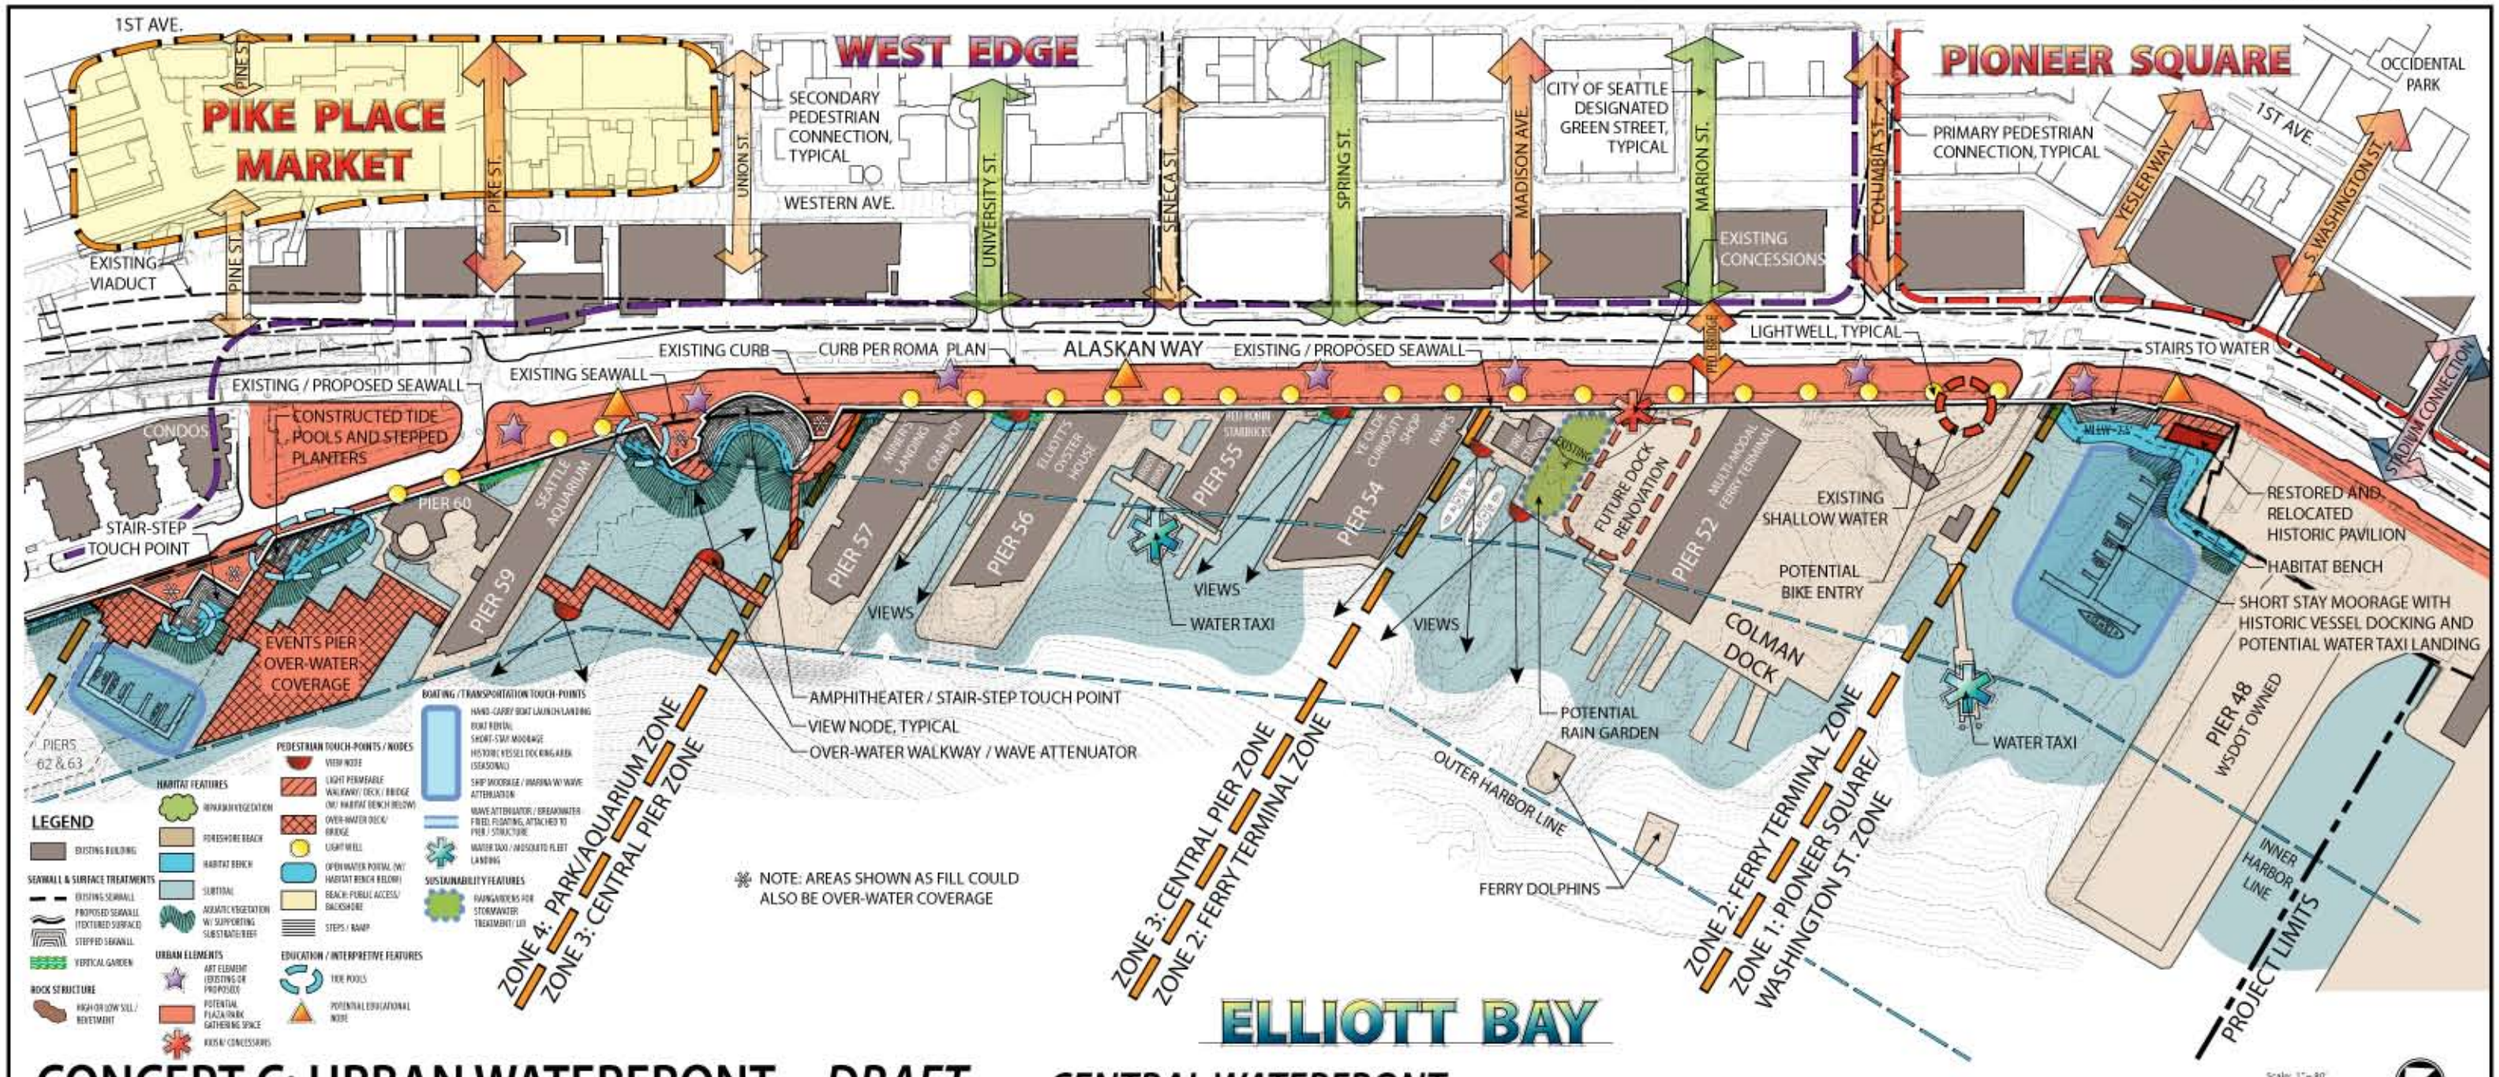


# CONCEPT C: URBAN WATERFRONT *DRAFT* - *CENTRAL WATERFRONT*

ELLIOTT BAY SEAWALL PROJECT

SEATTLE DEPT. OF TRANSPORTATION

Elliott Bay Seawall Project

OCTOBER 19, 2010