DRAFT

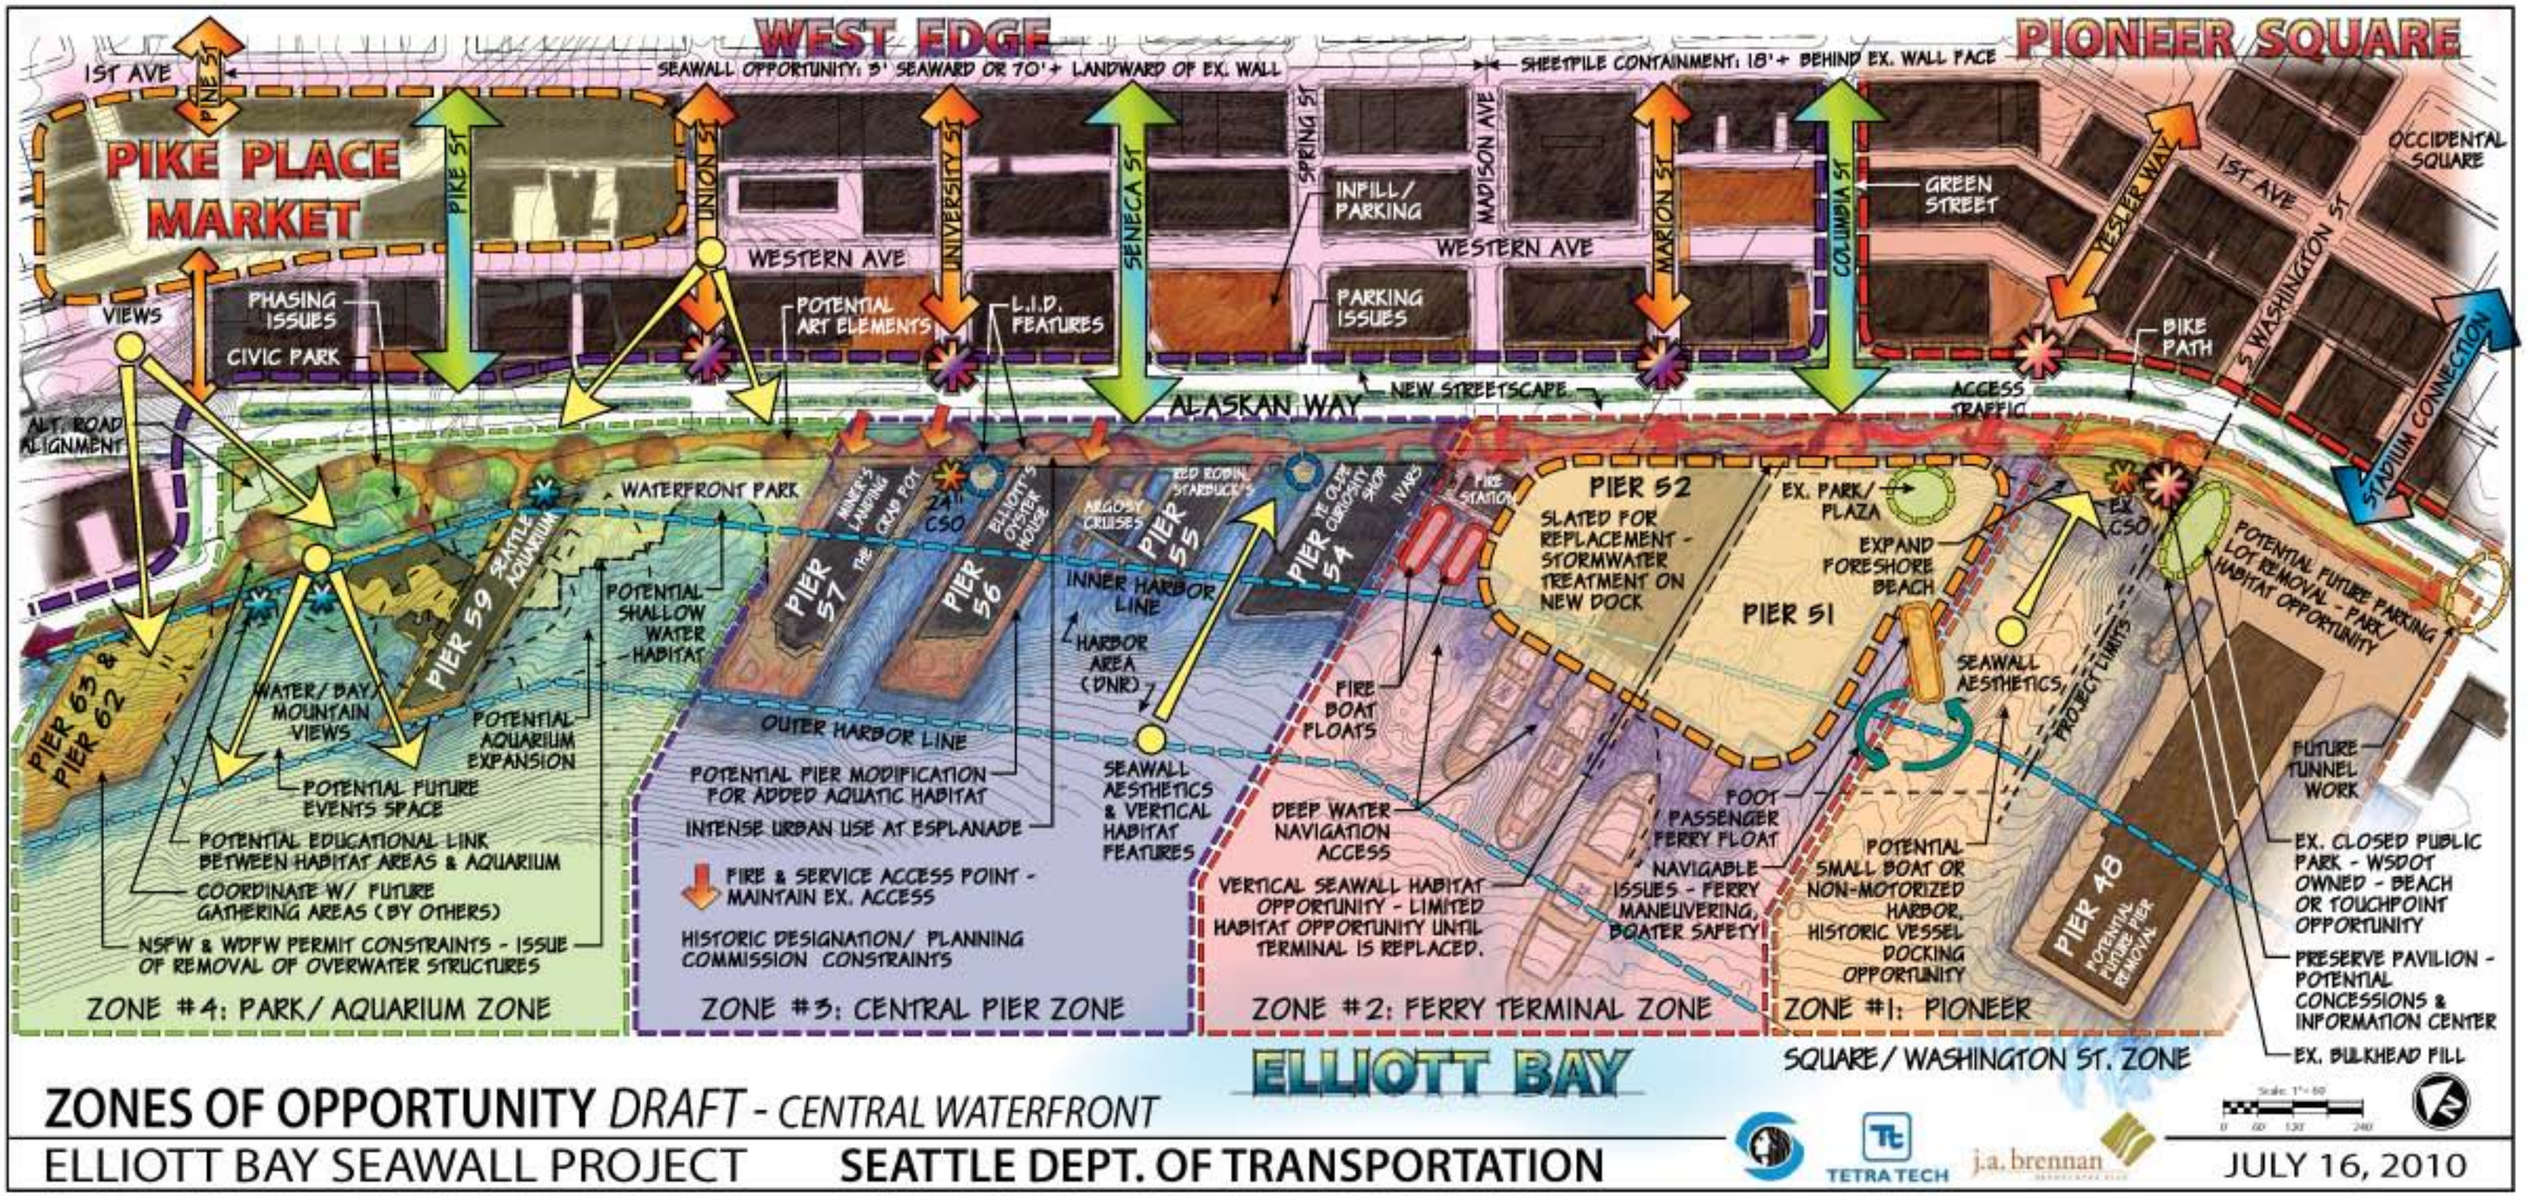

ZONES OF OPPORTUNITY *DRAFT* - *CENTRAL WATERFRONT*

ELLIOTT BAY SEAWALL PROJECT **SEATTLE DEPT. OF TRANSPORTATION** JULY 16, 2010