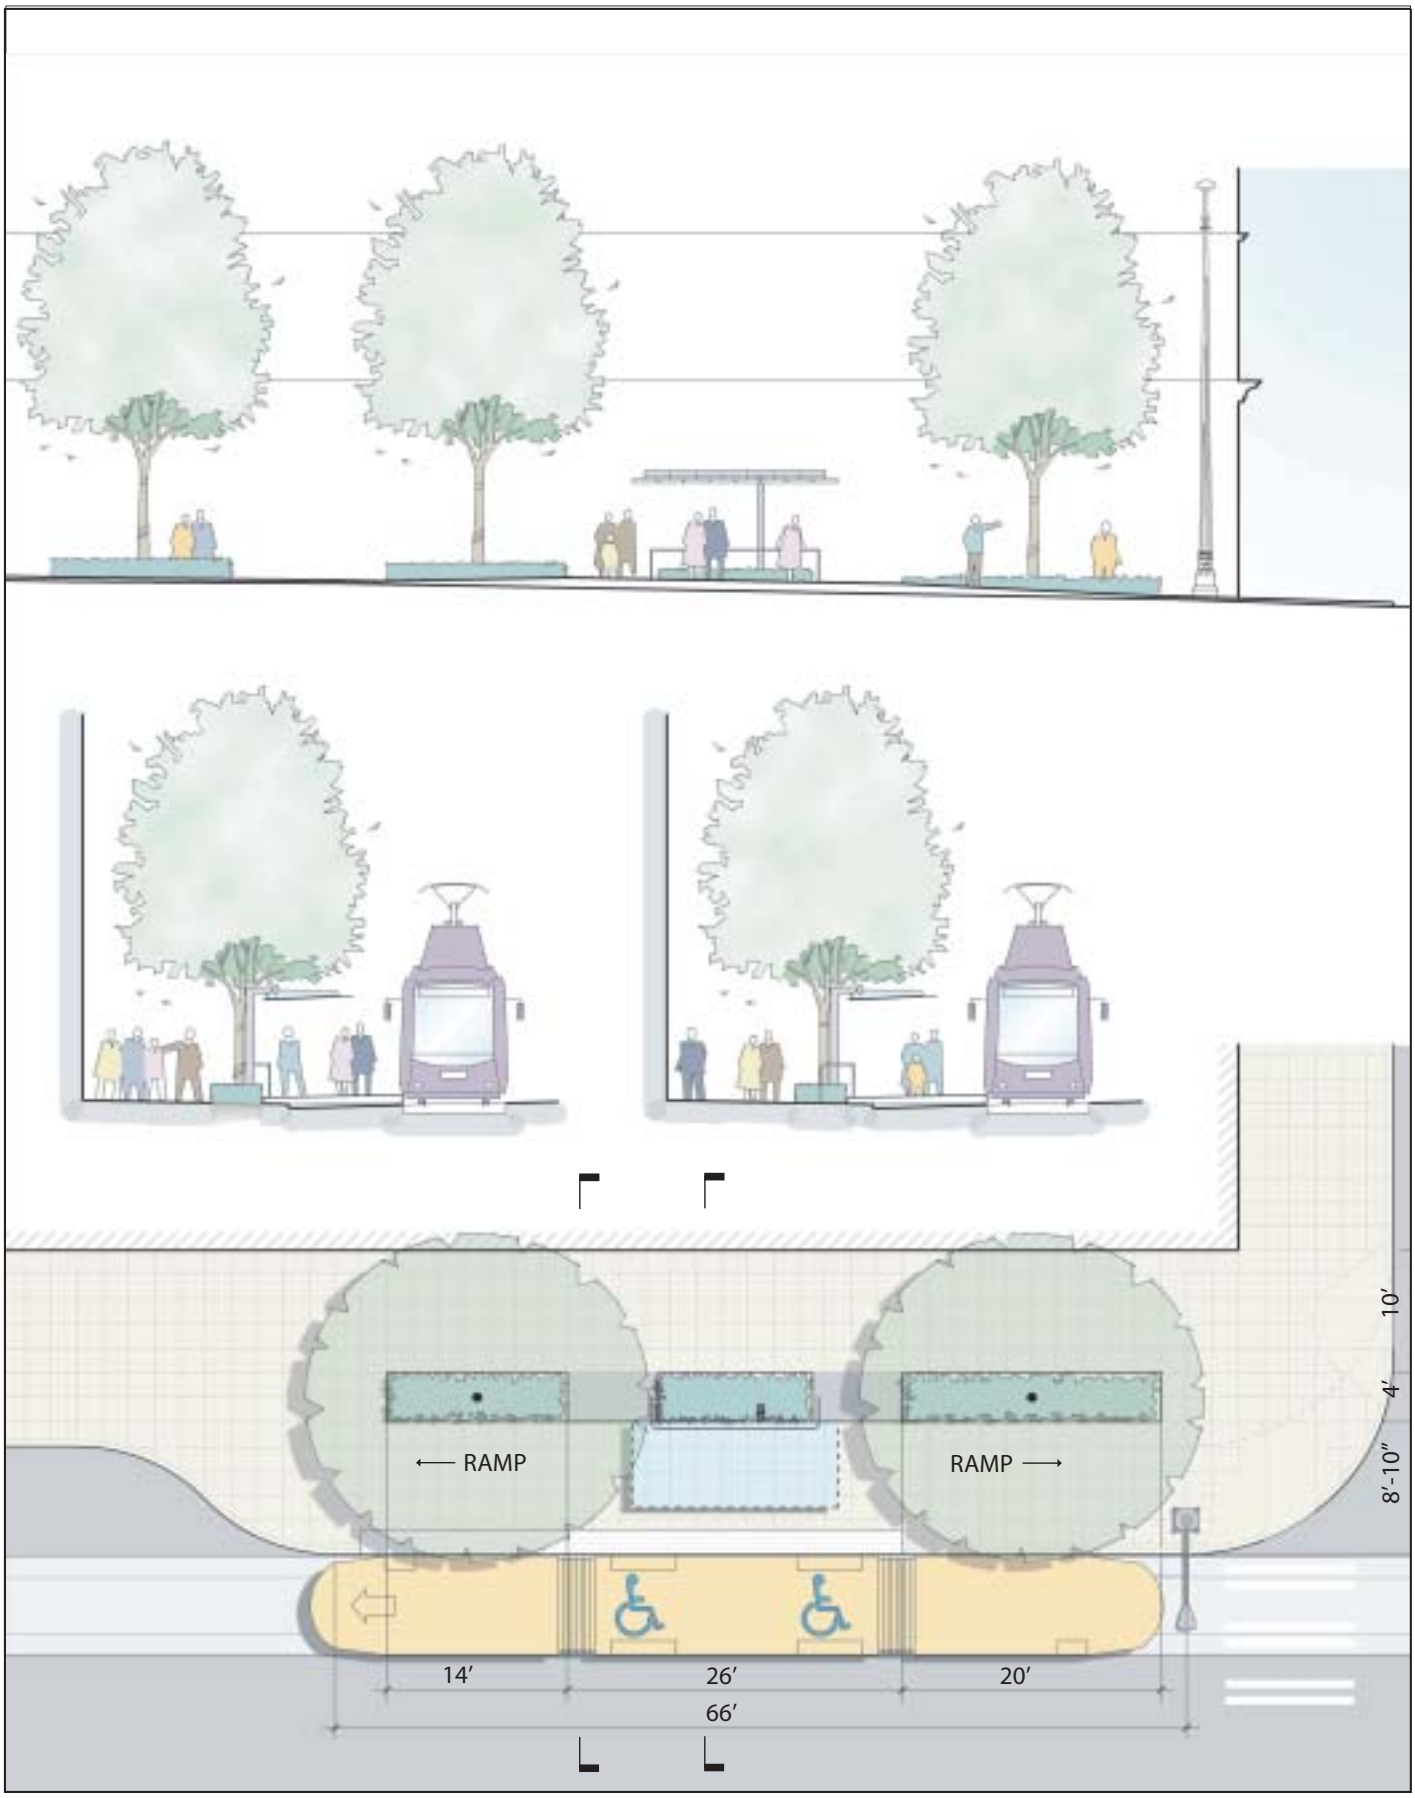

SOUTH LAKE UNION STREETCAR

STATION LOCATIONS & PROTOTYPES

Prototypical Far-Side Platform