WESTLAKE CYCLE TRACK PROJECT

SDOT
Seattle Department of Transportation

Westlake Cycle Track alignment
Oct. 22, 2014

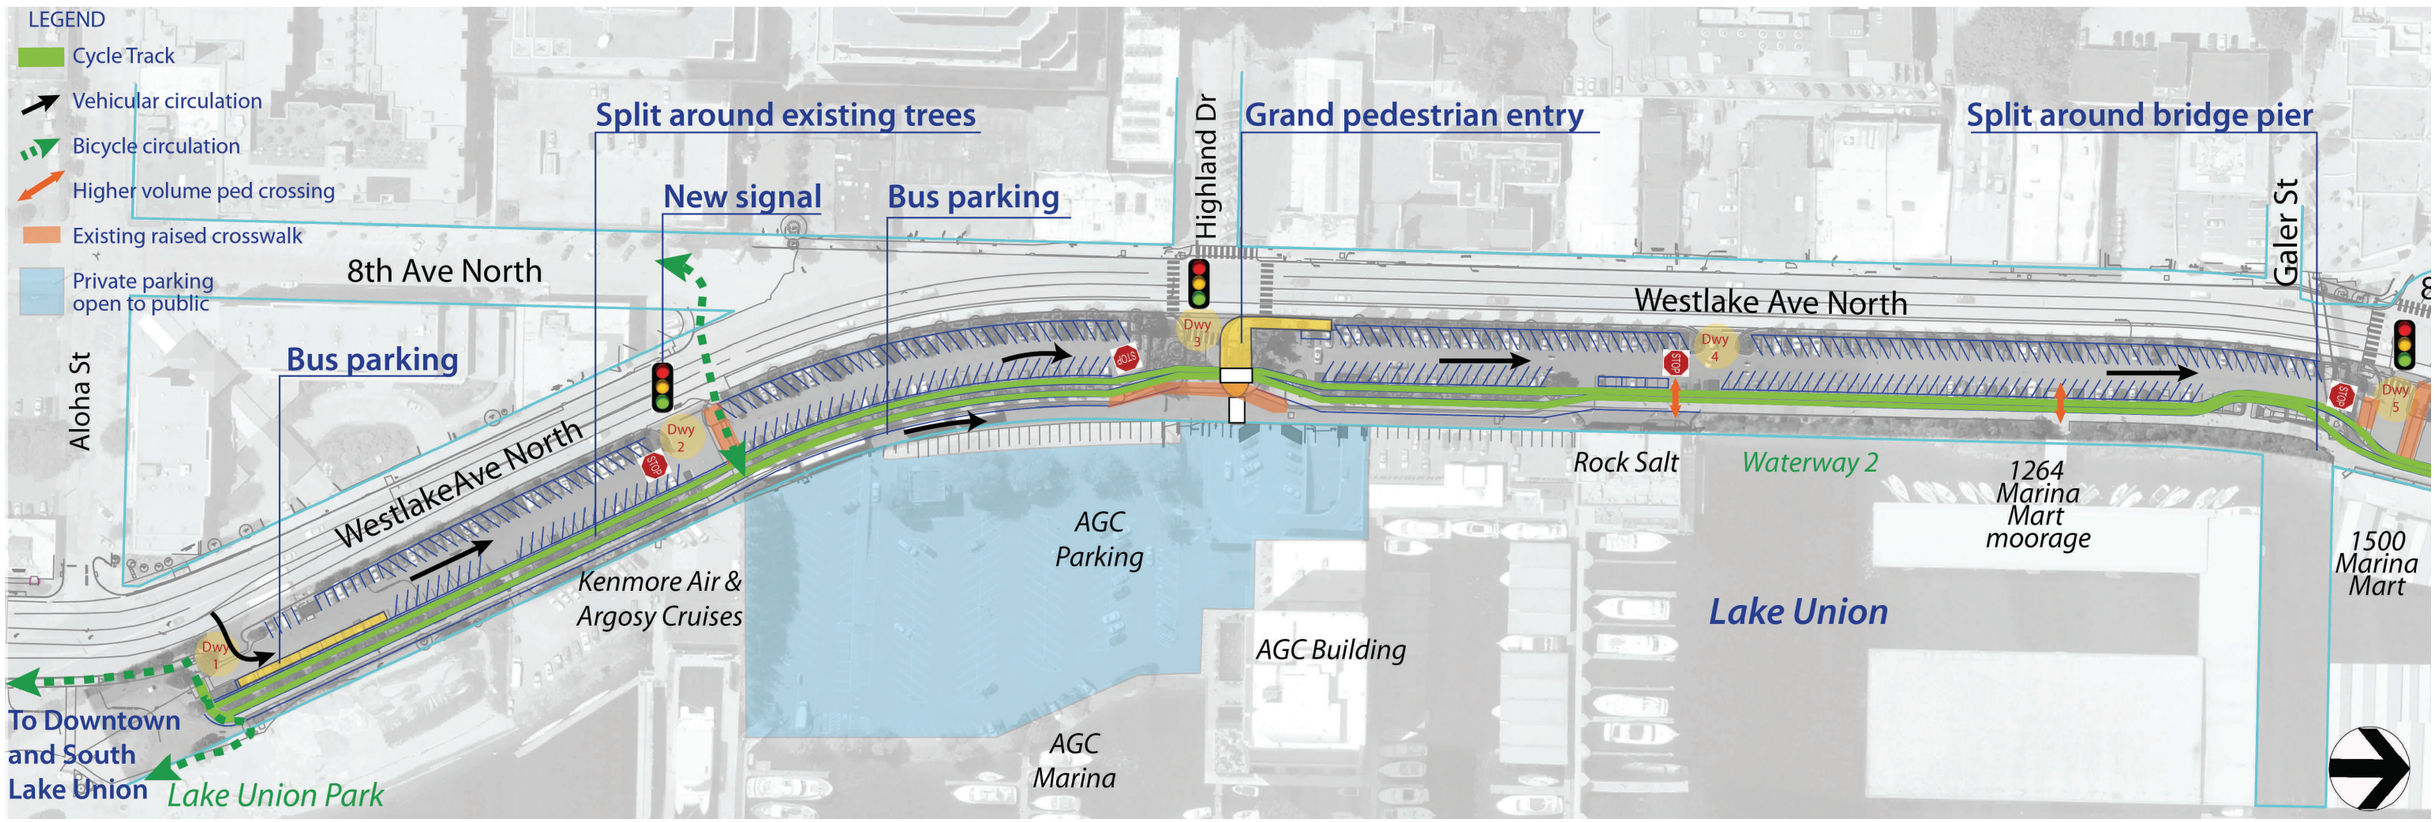

Southern alignment - Driveway #1-5

WESTLAKE CYCLE TRACK PROJECT

SDOT
Seattle Department of Transportation

Westlake Cycle Track alignment
Oct. 22, 2014

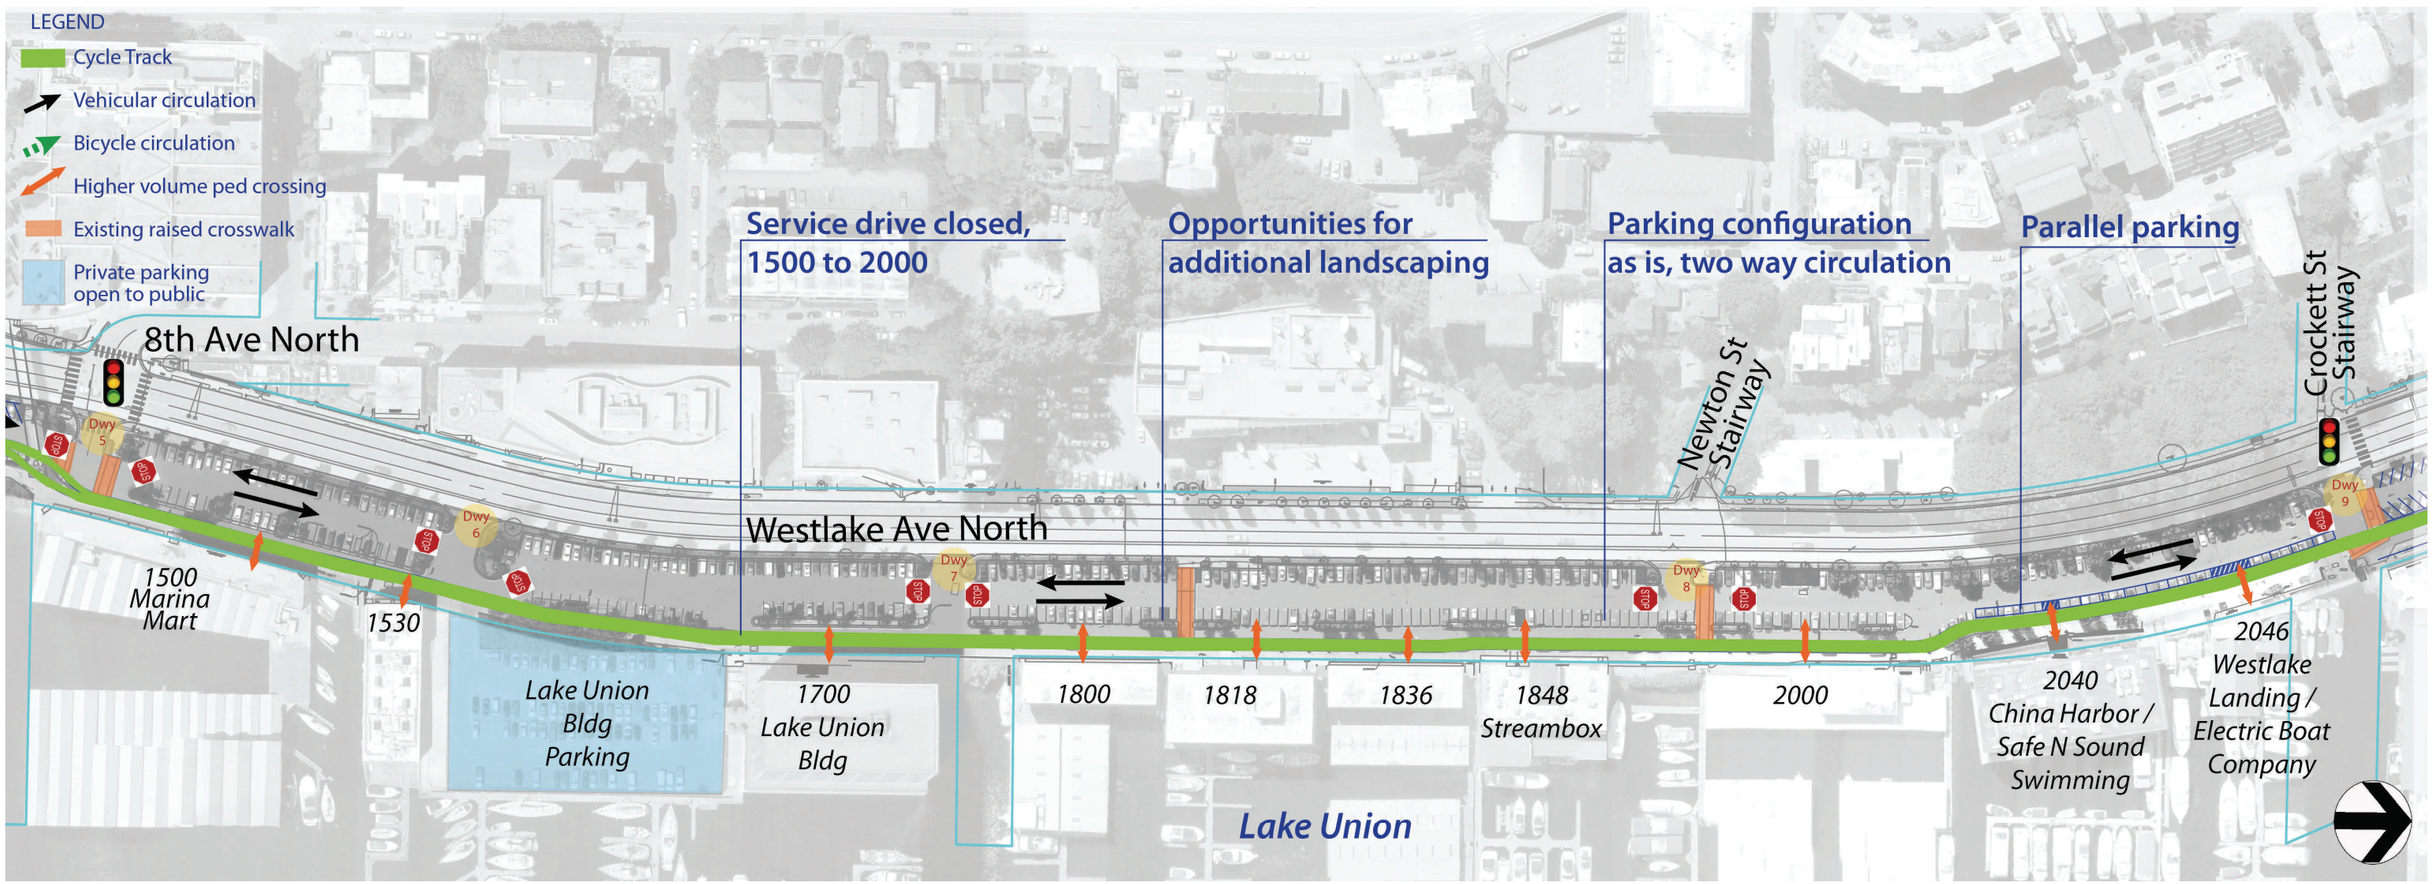

Central alignment - Driveway #5-9

WESTLAKE CYCLE TRACK PROJECT

SDOT
Seattle Department of Transportation

Westlake Cycle Track alignment
Oct. 22, 2014

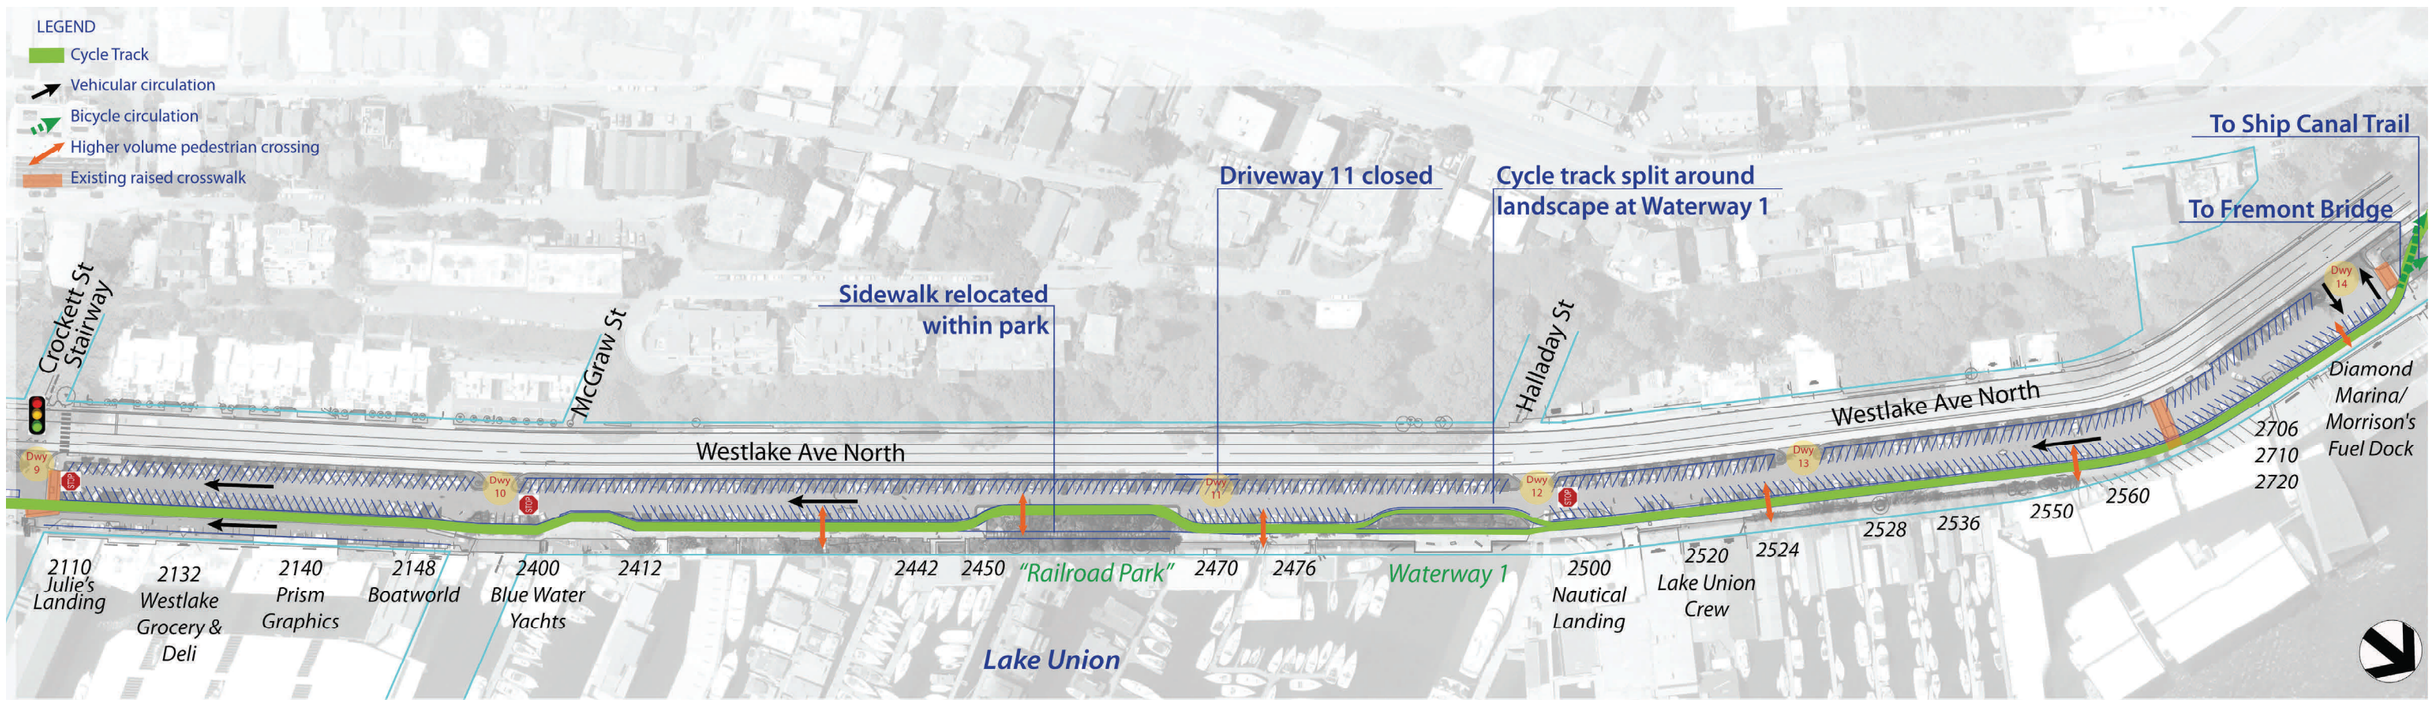

Northern alignment - Driveway #9-14