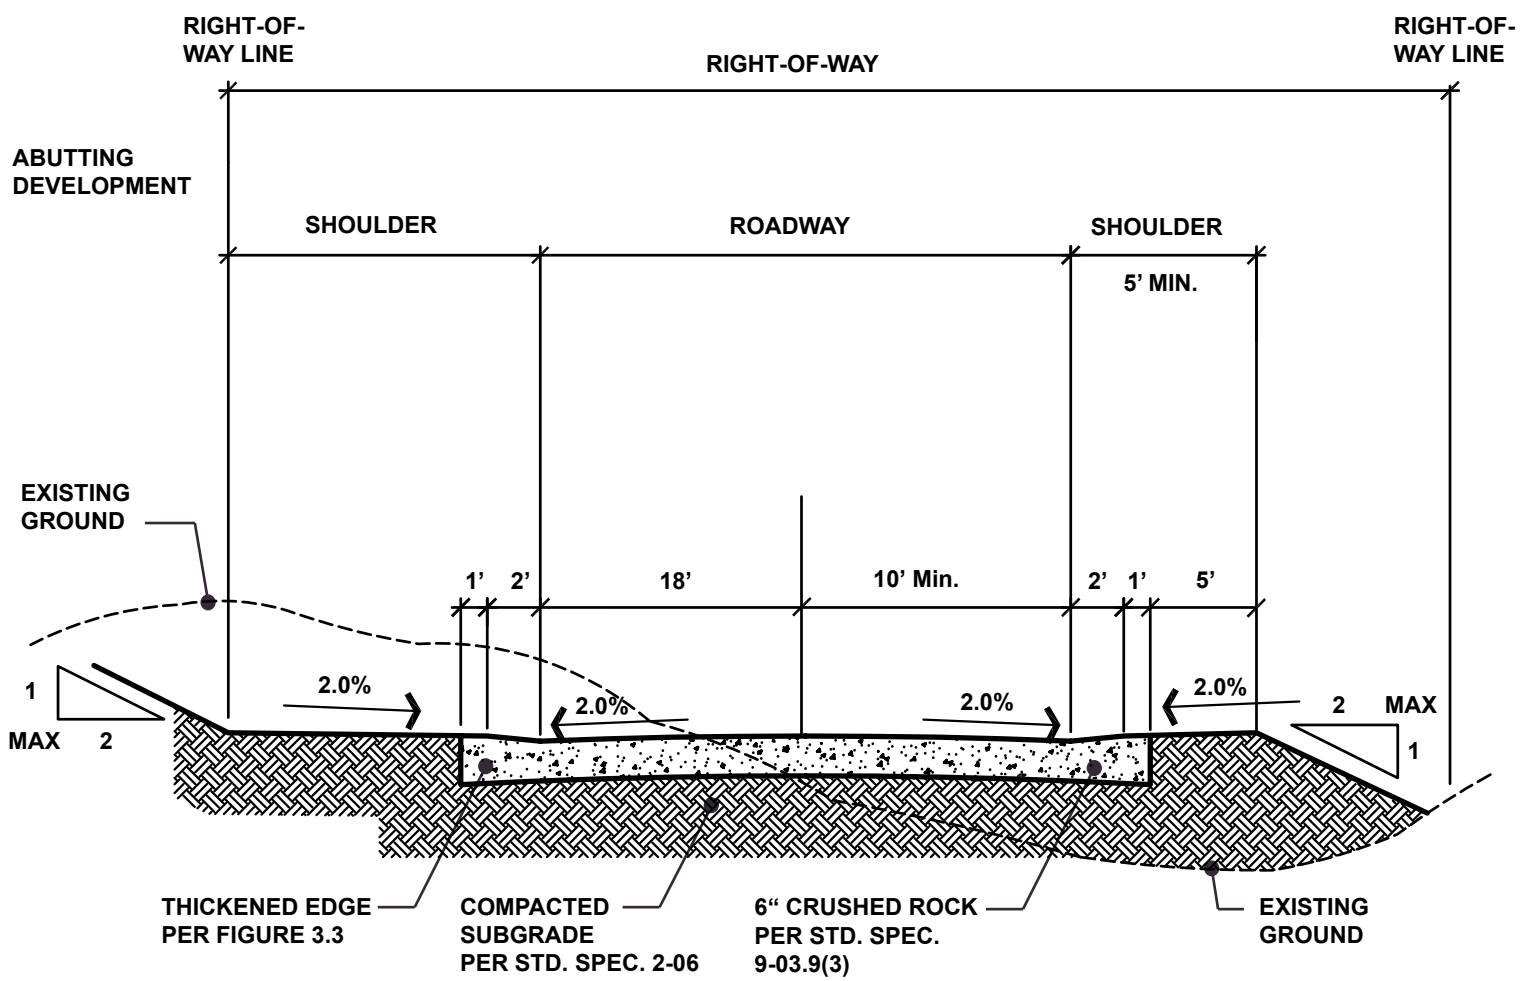

Figure 3-11 September 2005

Crushed Rock Improvement: Industrial Zones

SEATTLE
RIGHT-OF-WAY
manual

NOT TO SCALE