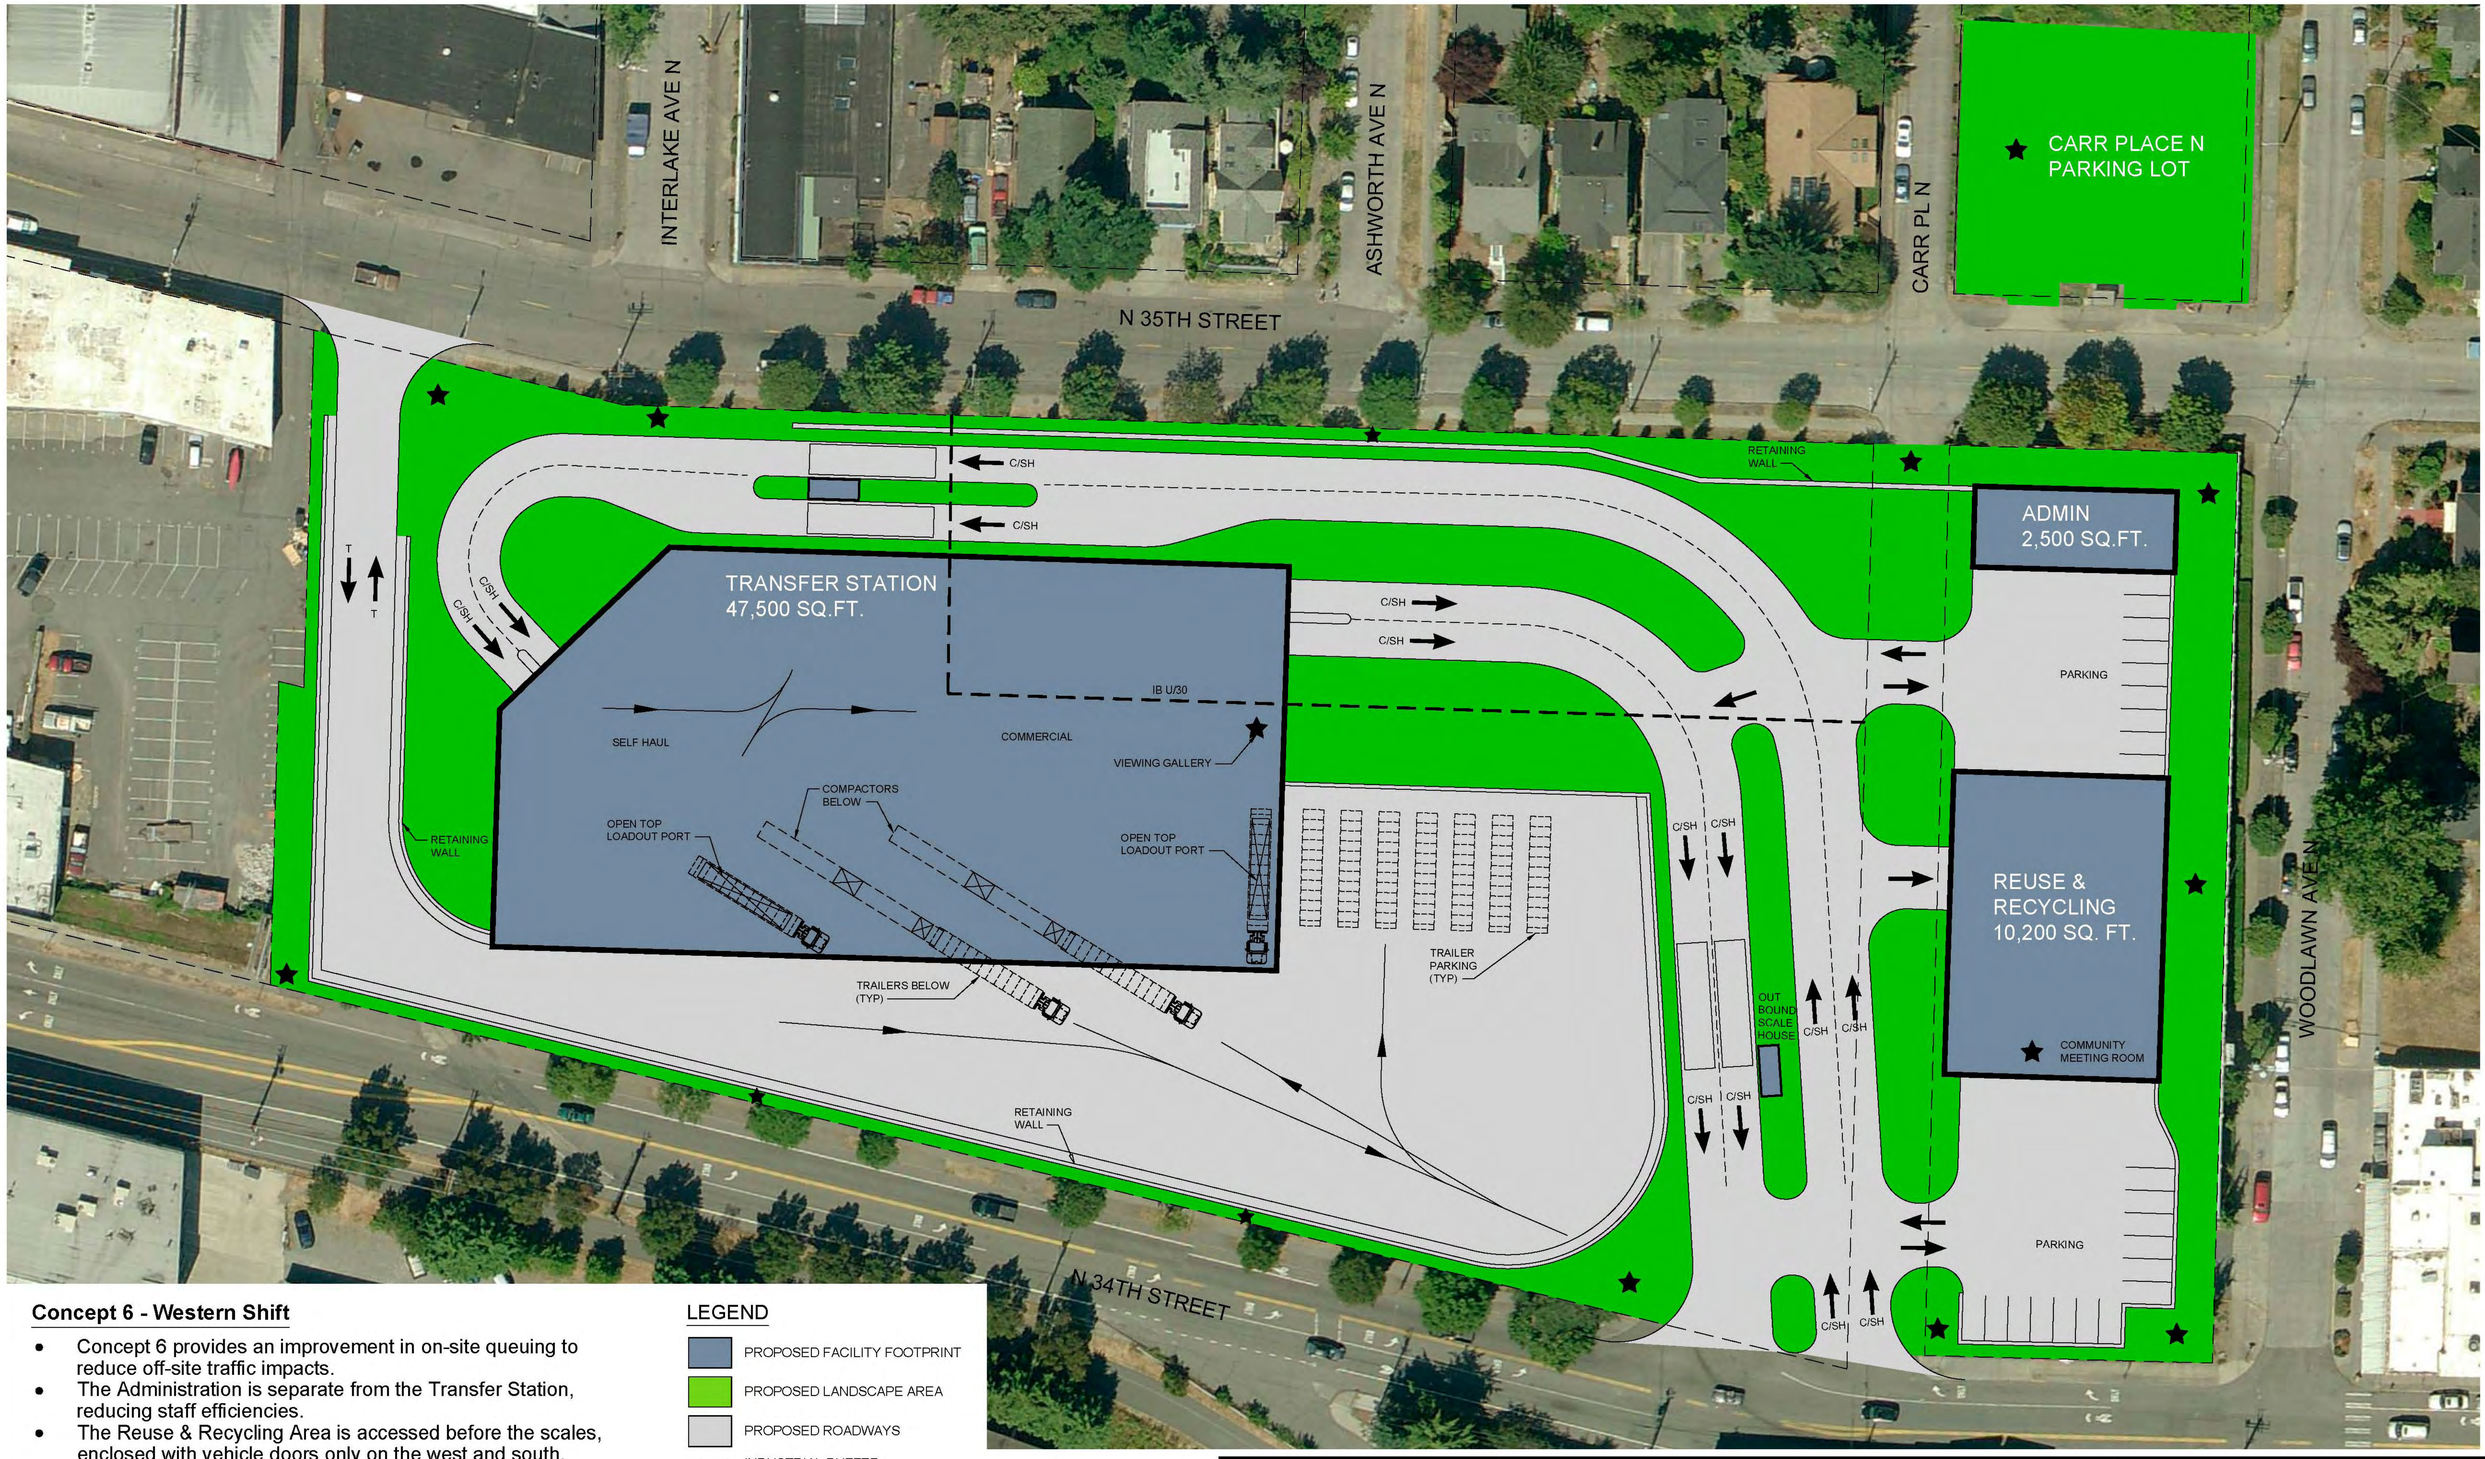

Concept 6 - Western Shift

- Concept 6 provides an improvement in on-site queuing to reduce off-site traffic impacts.
- The Administration is separate from the Transfer Station, reducing staff efficiencies.
- The Reuse & Recycling Area is accessed before the scales, enclosed with vehicle doors only on the west and south.
- Areas noted with a star symbol would be available as a community amenity, open for ideas.
- Concept 6 would require rezone of industrial buffer, 1550 property rezone or text amendment and street vacaion to allow recycling.

LEGEND

- PROPOSED FACILITY FOOTPRINT
- PROPOSED LANDSCAPE AREA
- PROPOSED ROADWAYS
- INDUSTRIAL BUFFER
- ★ POTENTIAL COMMUNITY AMENITY

C COMMERCIAL
SH SELF HAUL
T TRAILERS

N

30 0 30 60
SCALE IN FEET

JRM & A
HDR
HDR Engineering, Inc.
Seattle Public Utilities
City of Seattle

CONCEPT 6
WESTERN SHIFT