PROPOSED MERCER CORRIDOR ALTERNATIVE B WITH ALASKAN WAY VIADUCT (AWV)

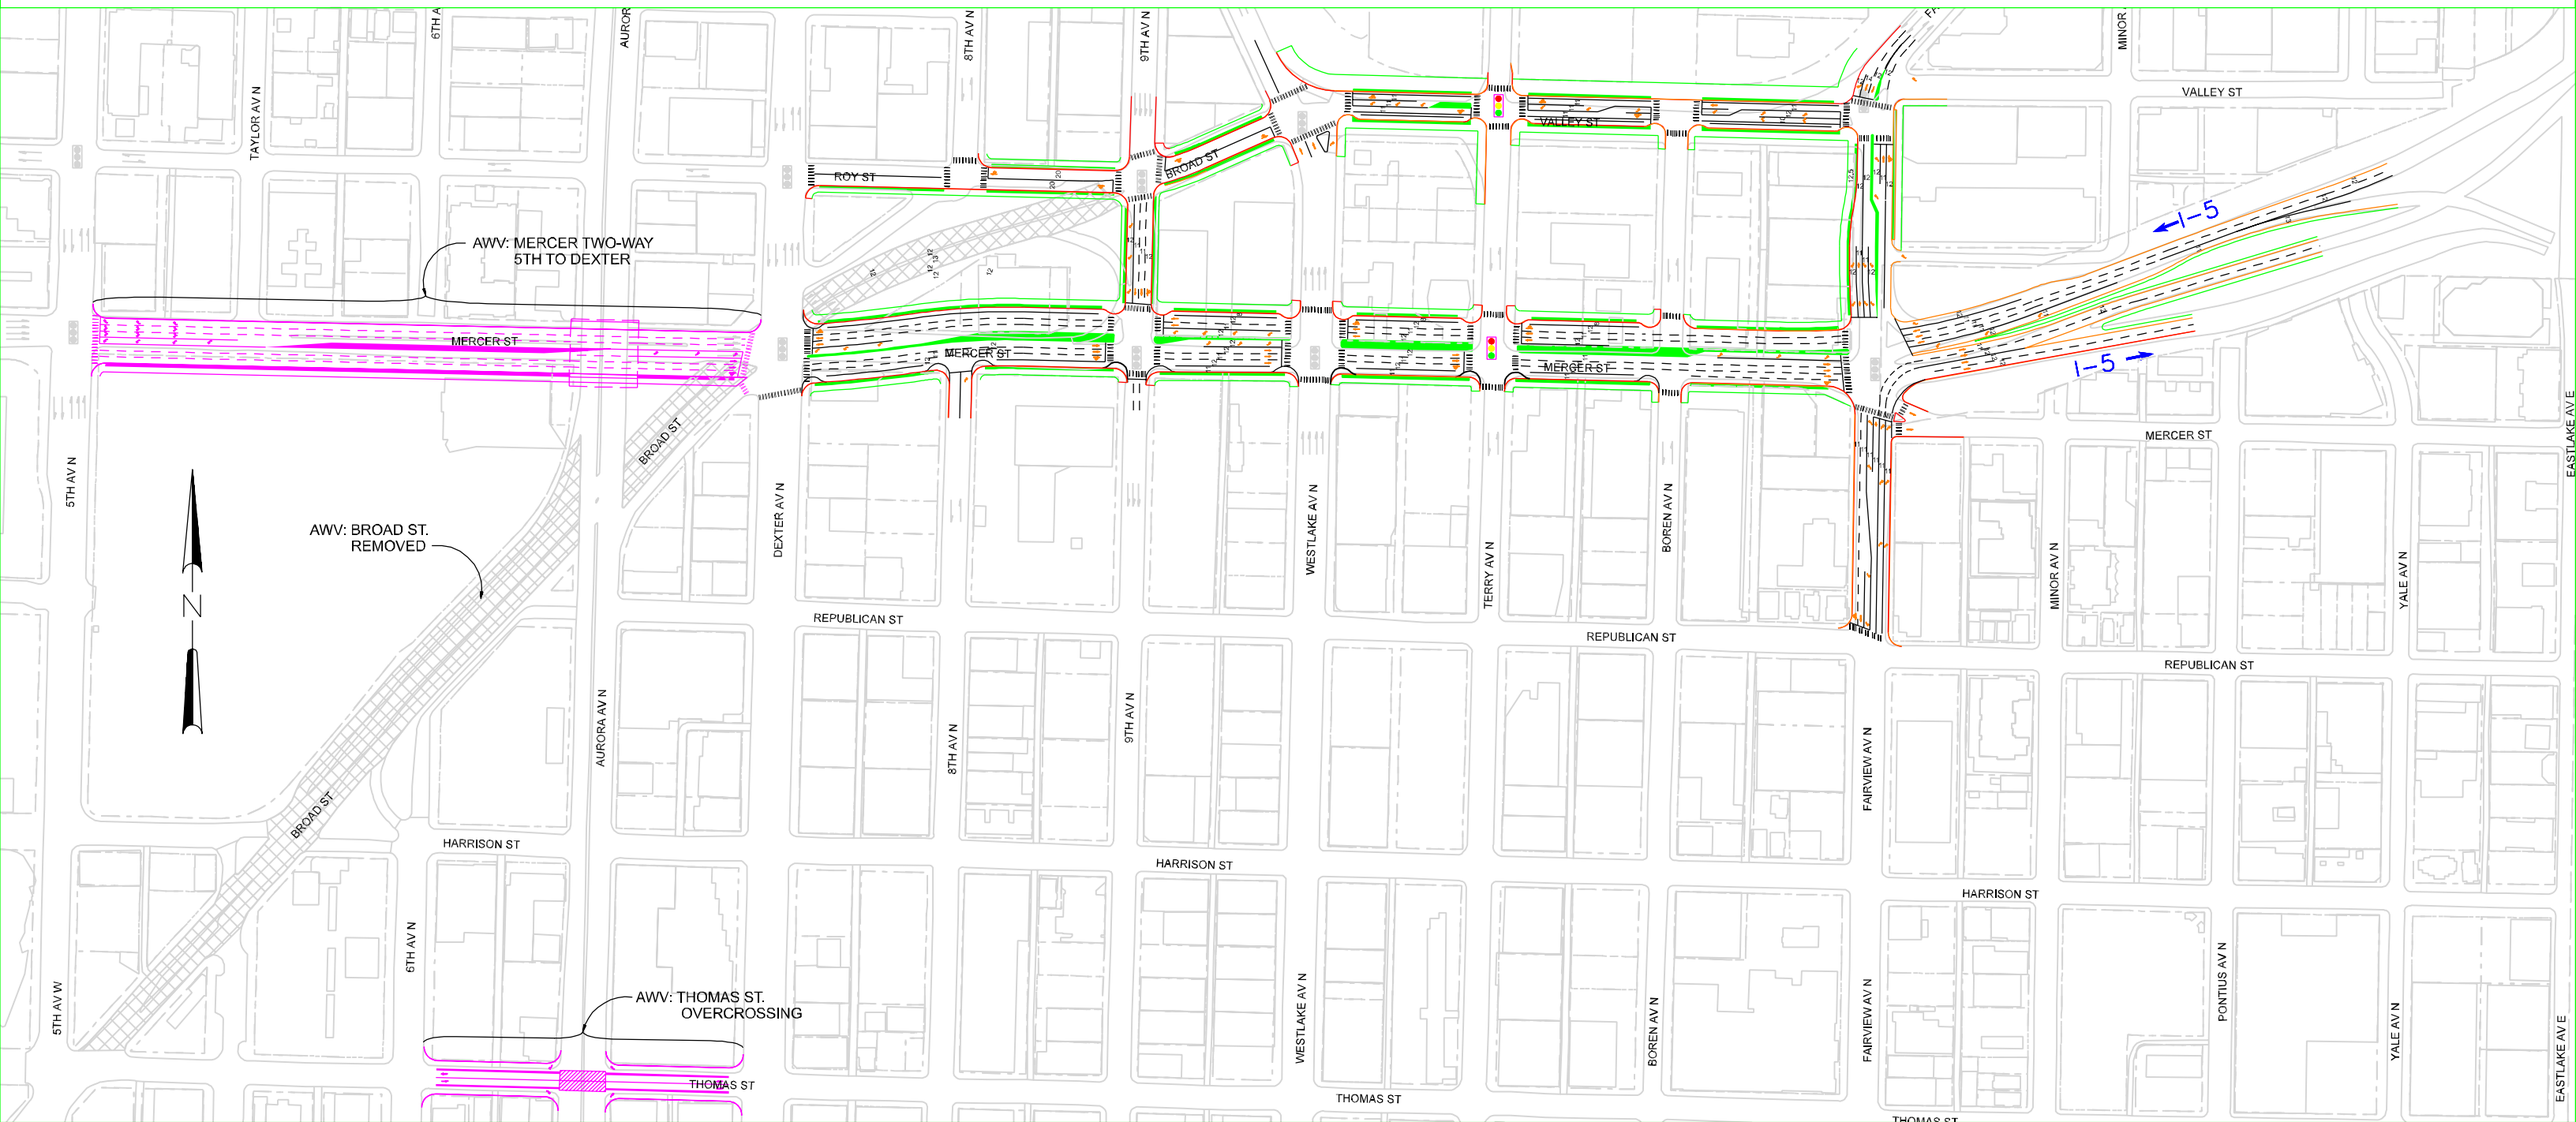

CH2MHILL

SDOT
Seattle Department of Transportation

Mercer Alternative B (two-way Mercer, I-5 to Dexter) shown with AWV project (two-way Mercer, Dexter to 5th Avenue, with new Thomas Street overcrossing)