PROPOSED MERCER CORRIDOR ALTERNATIVE C3 WITH ALASKAN WAY VIADUCT (AWV)

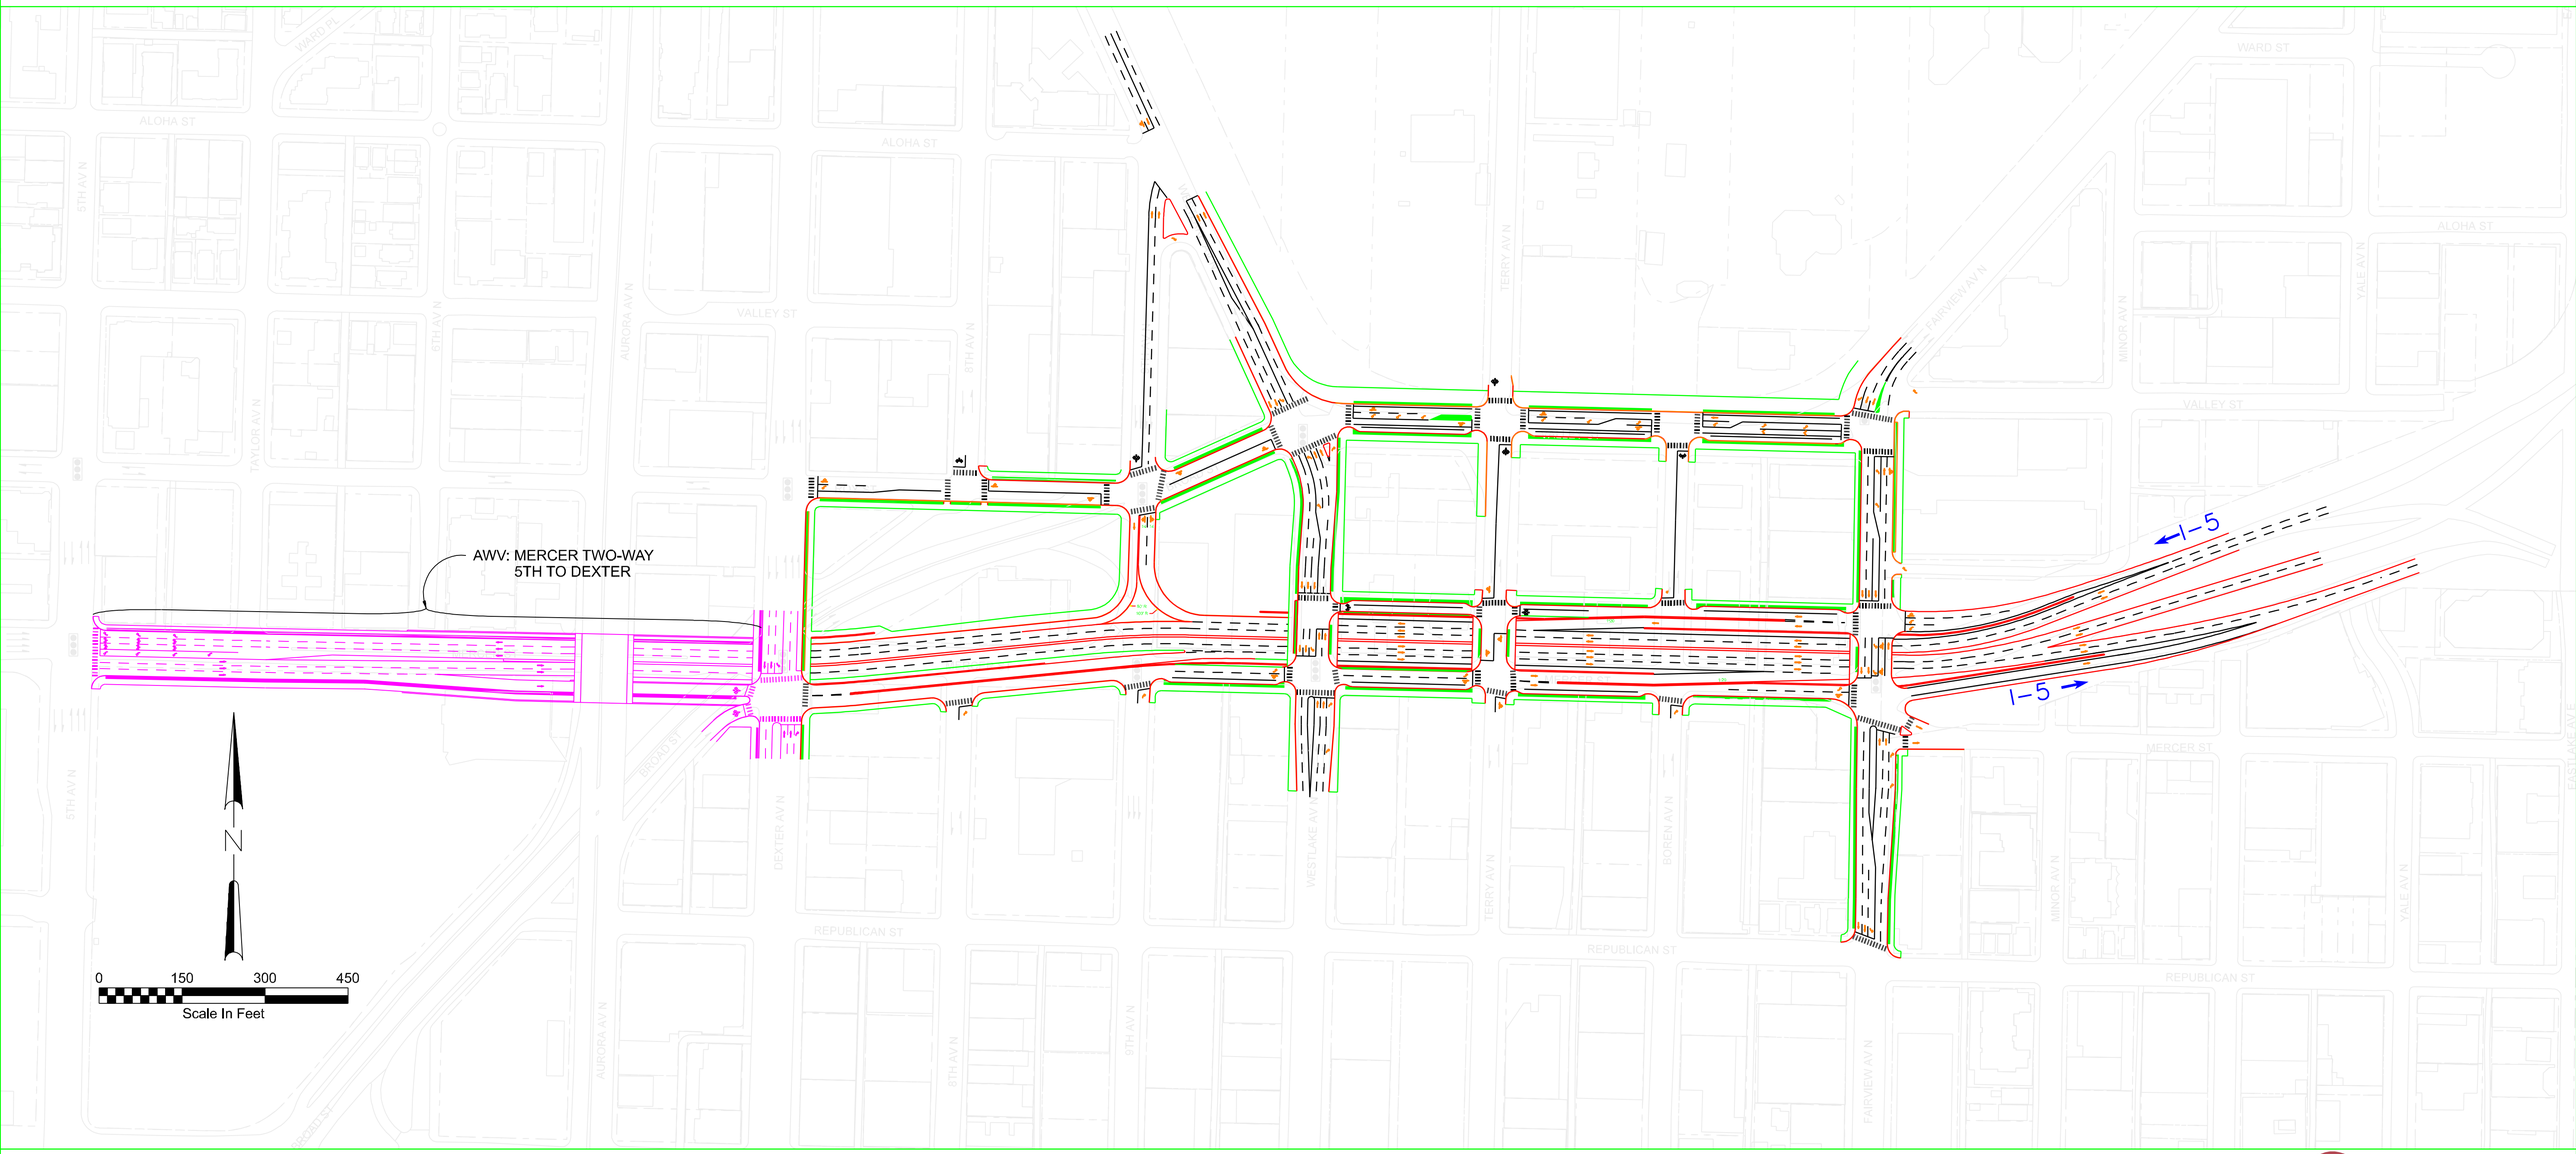

CH2MHILL

SDOT
Seattle Department of Transportation