PROPOSED MERCER CORRIDOR ALTERNATIVE C3 : TWO-WAY MERCER WITH GRADE SEPARATION

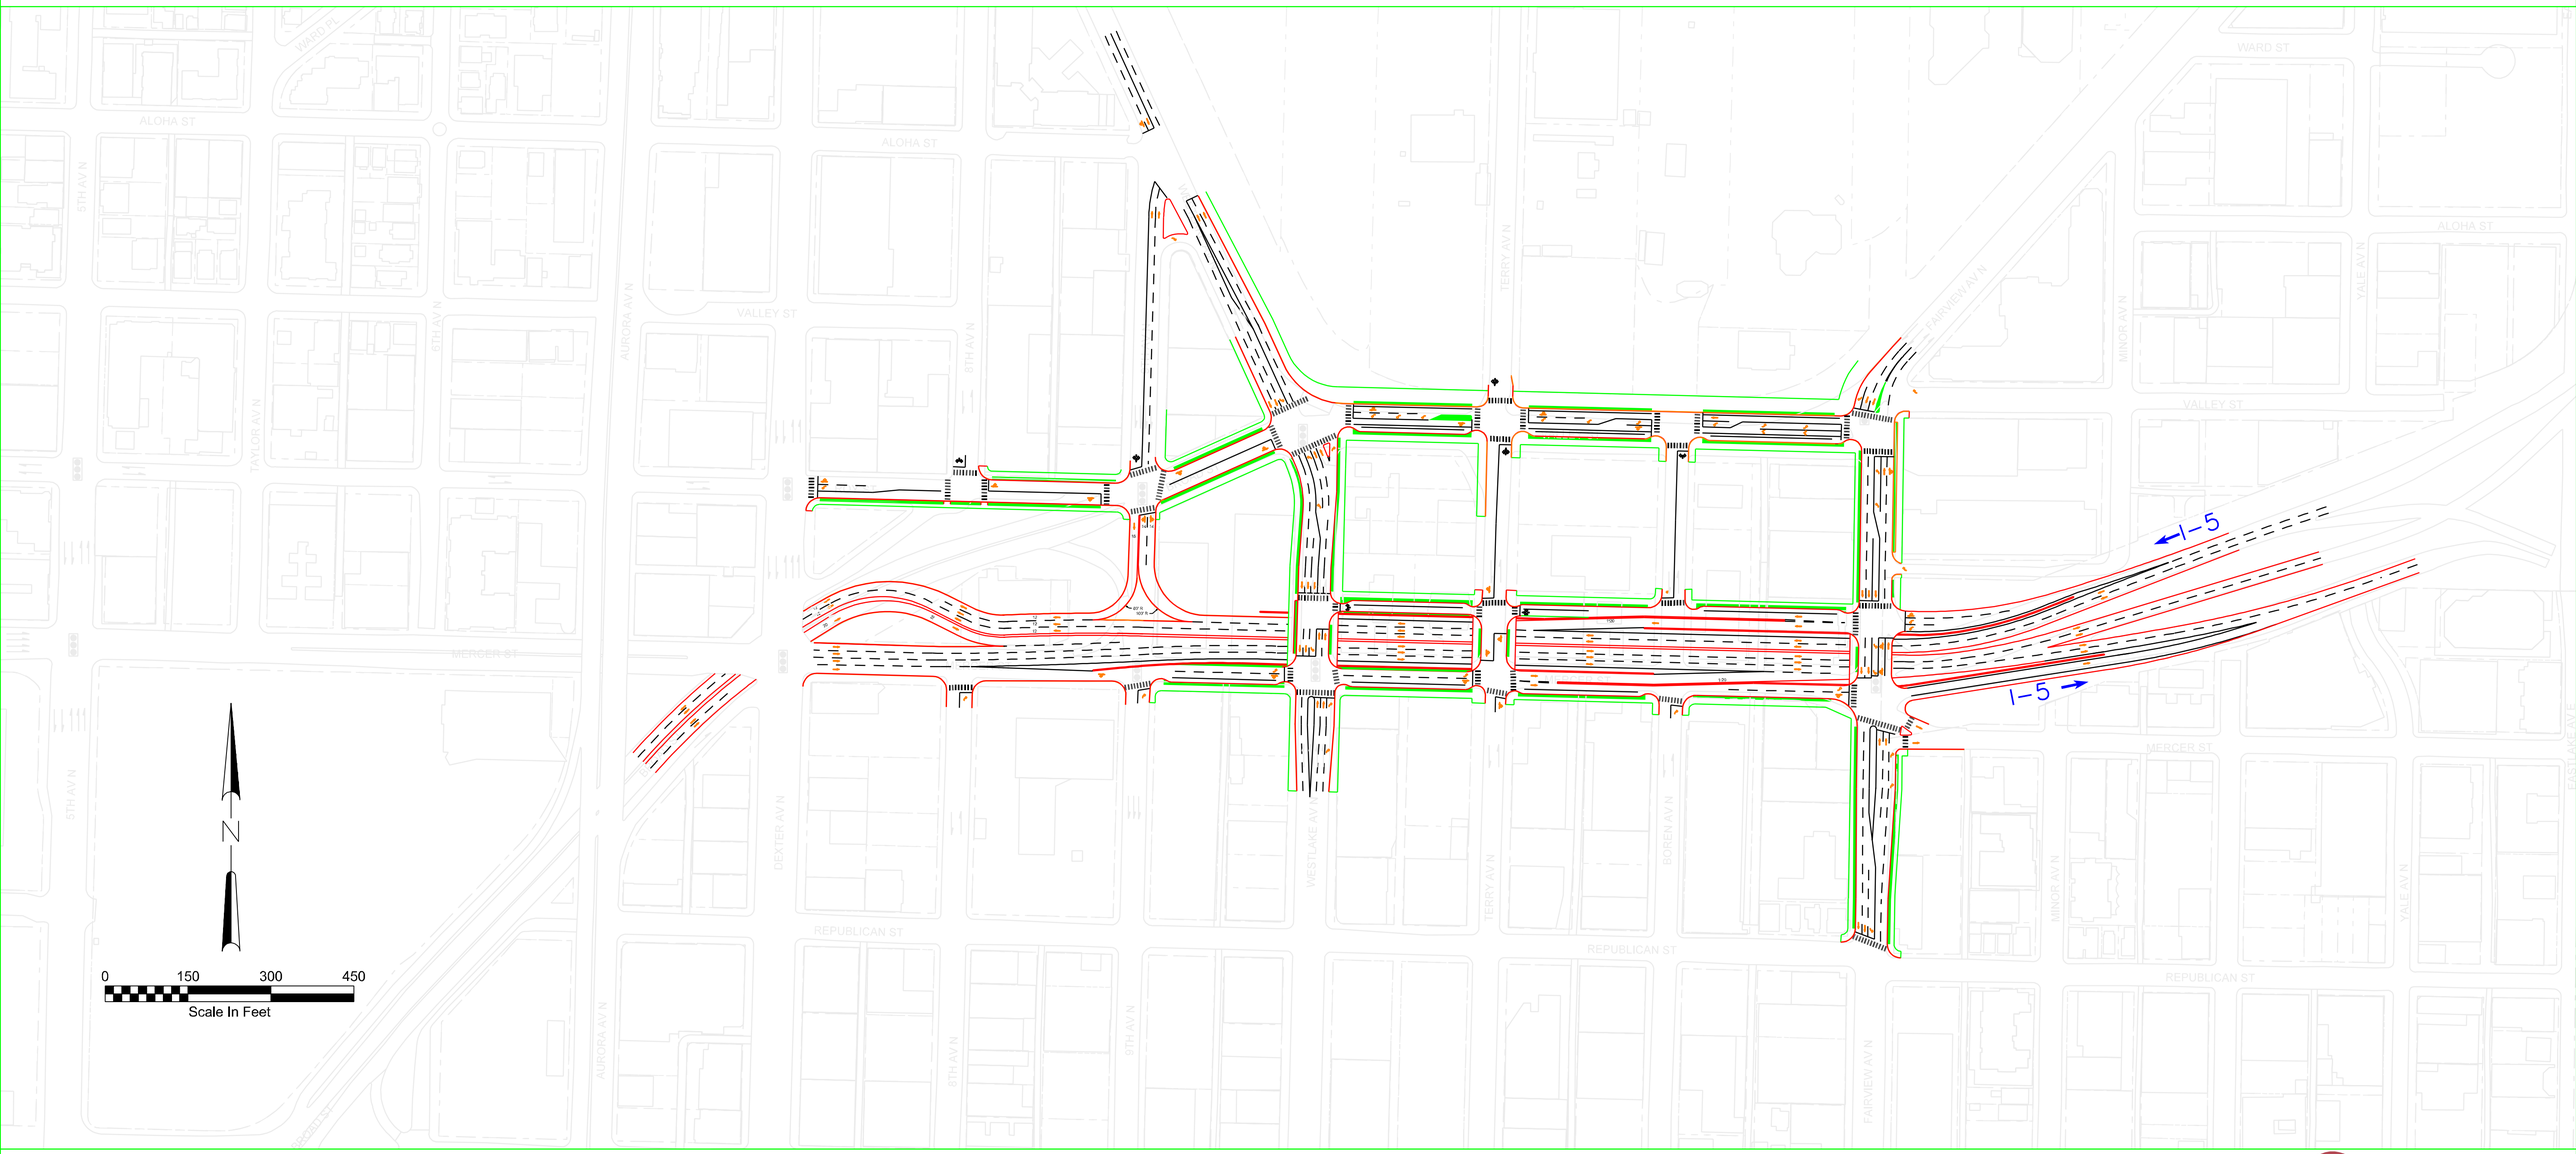

CH2MHILL

SDOT
Seattle Department of Transportation