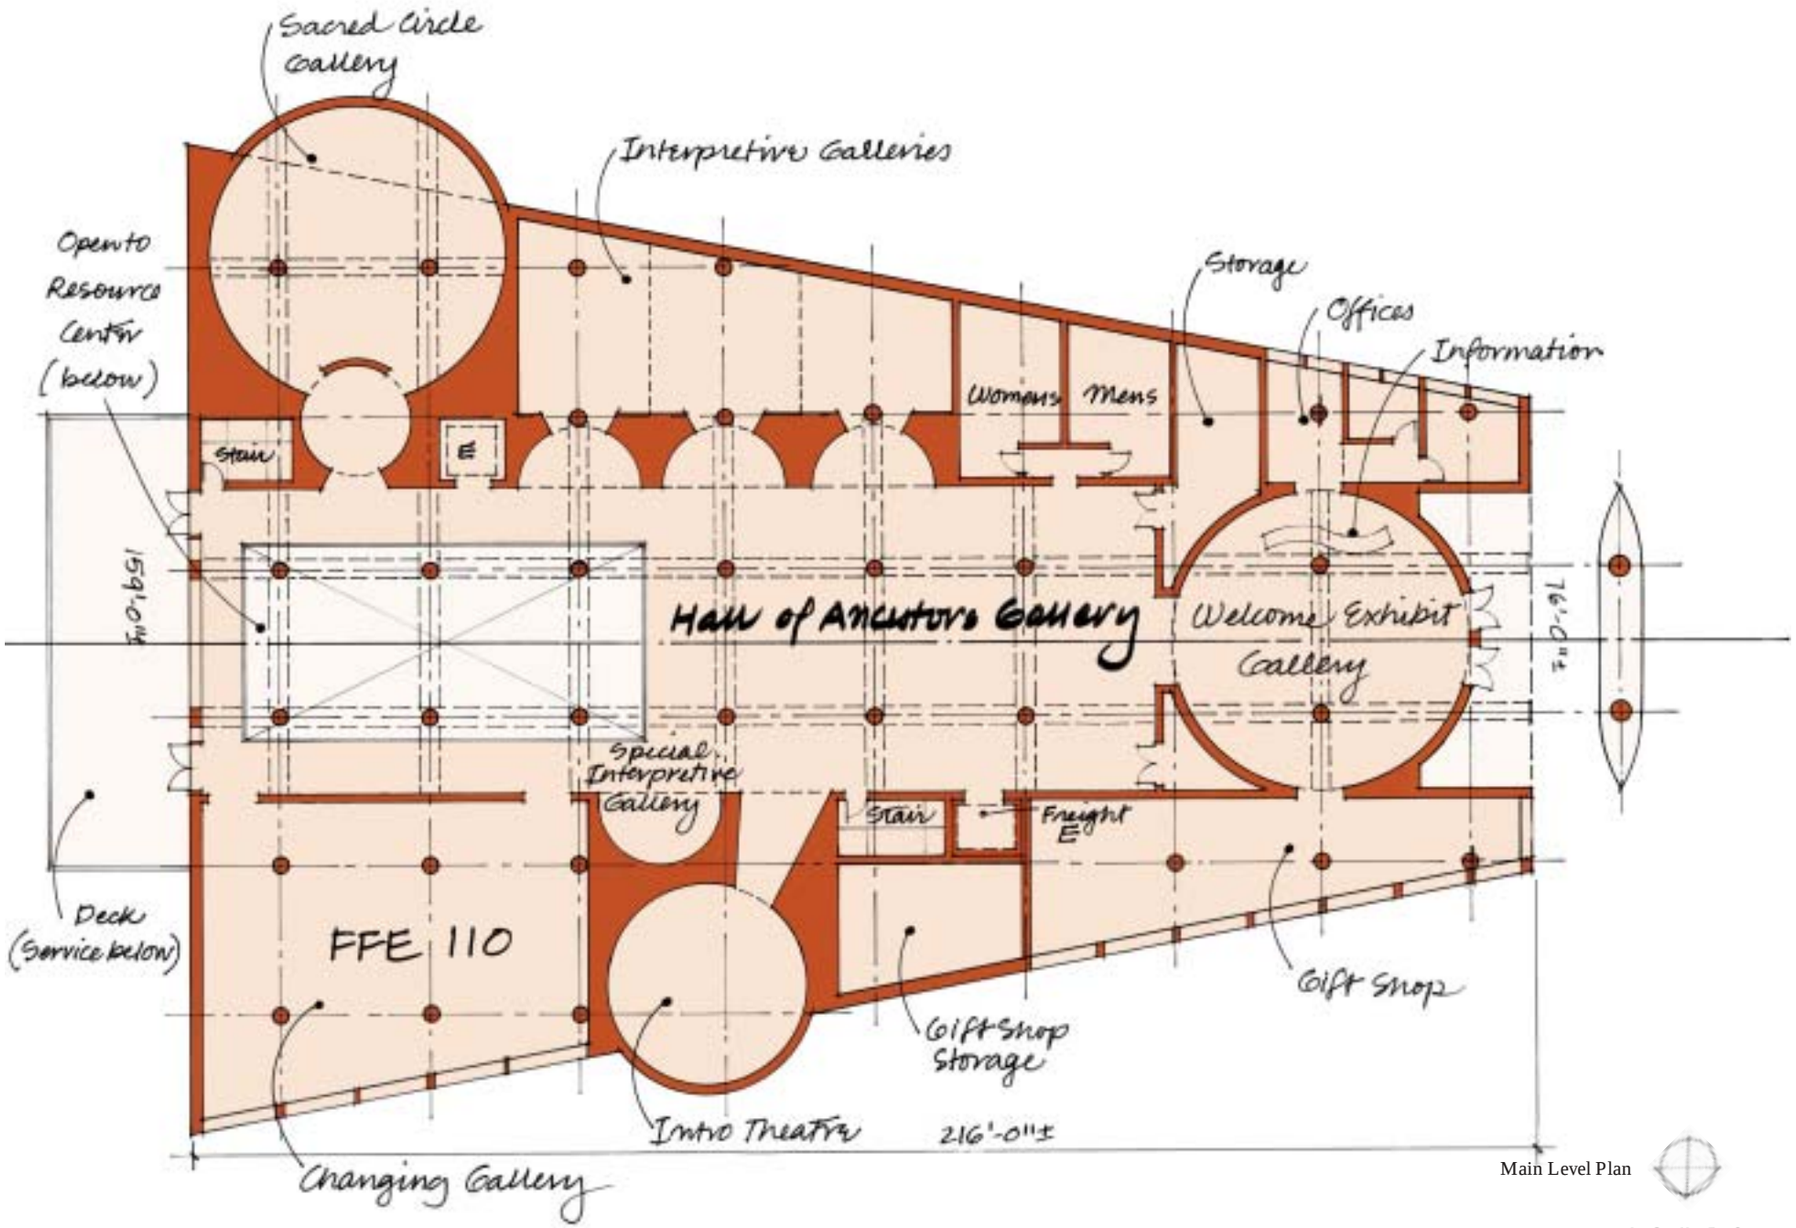

Main Level Plan

People's Lodge

UNITED INDIANS OF ALL TRIBES FOUNDATION

Hall of Ancestors

redesign · 21 february 2003

JONES JONES