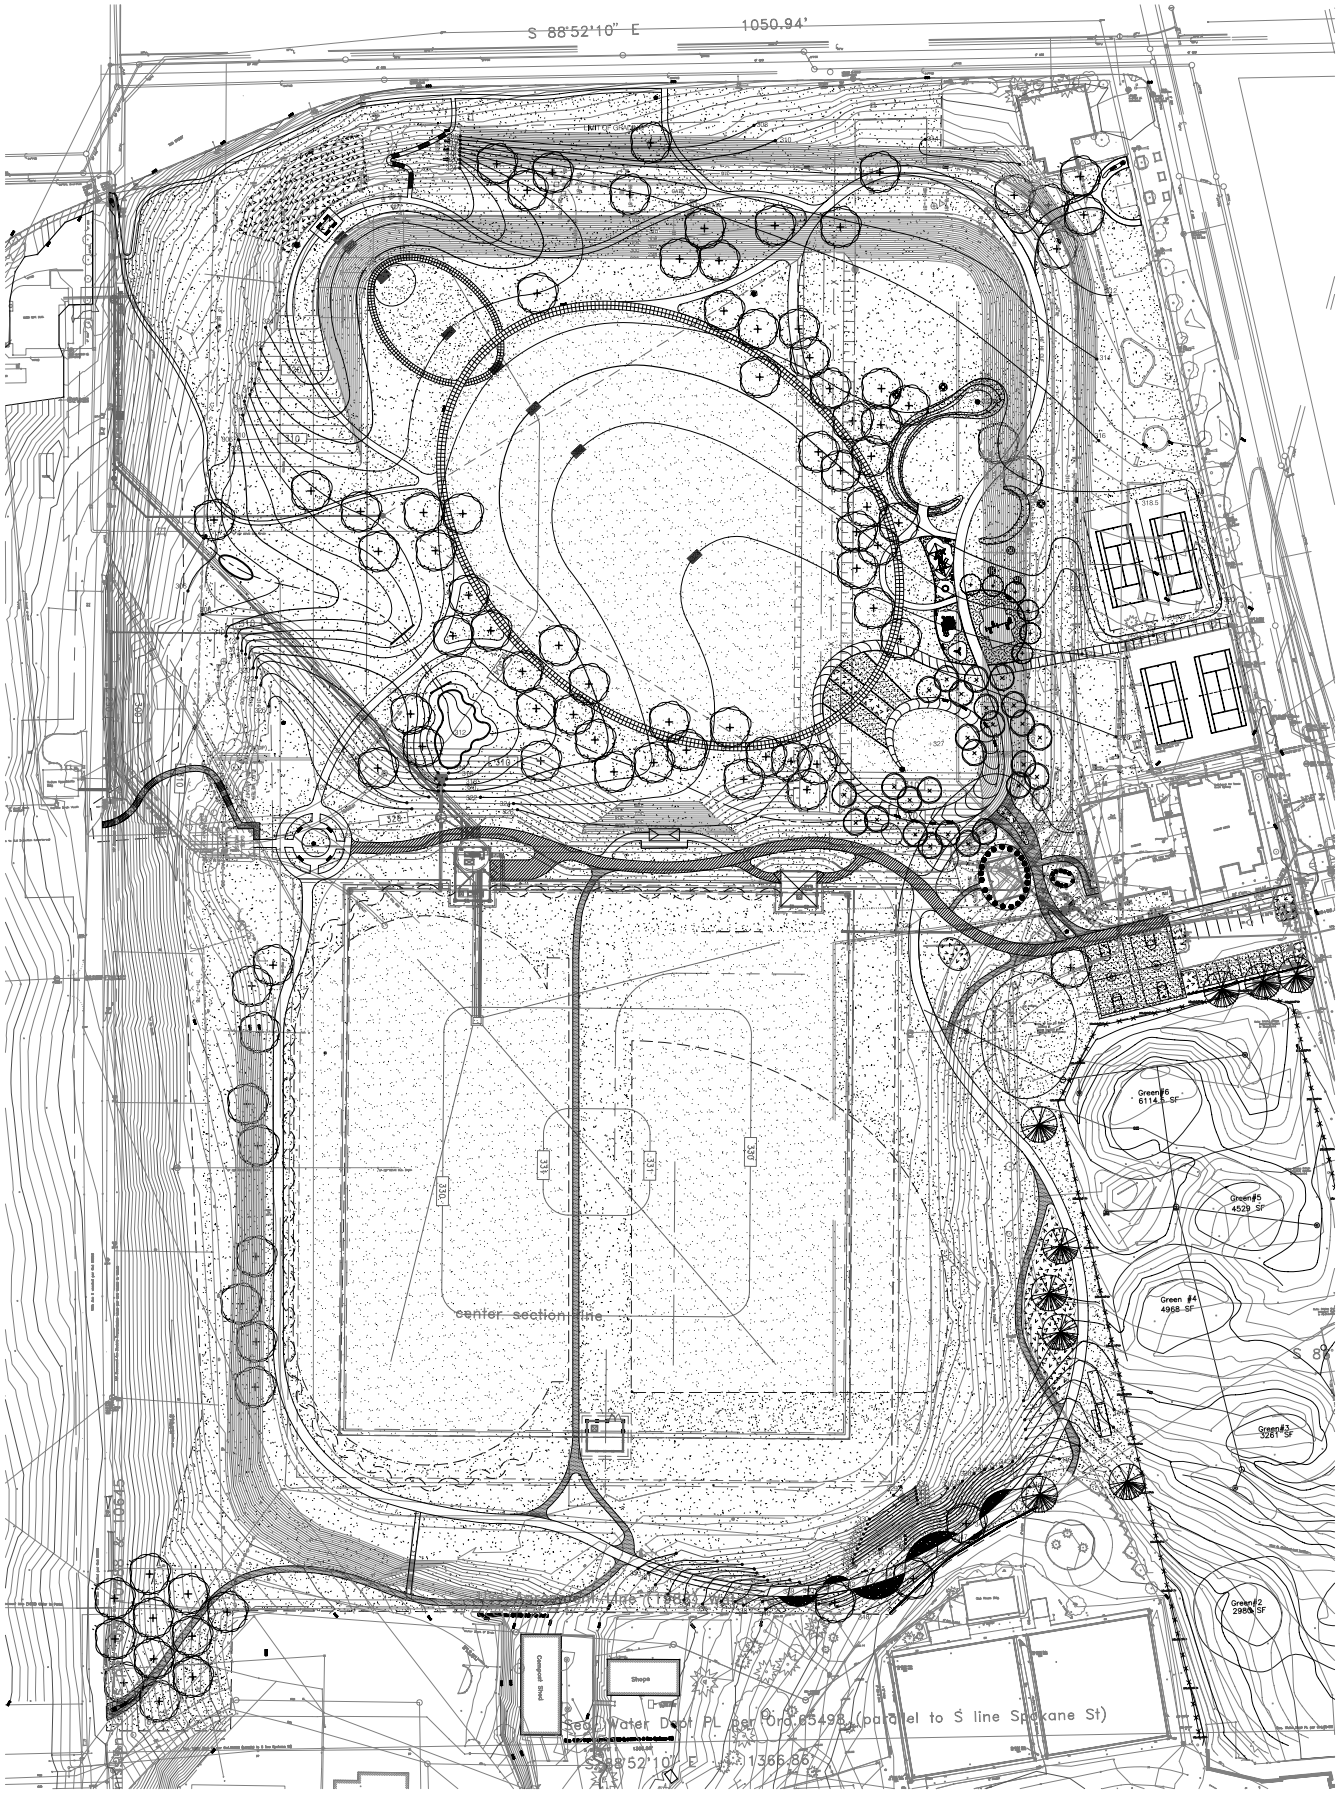

JEFFERSON PARK EXPANSION - DESIGN DEVELOPMENT

SEPTEMBER 13, 2006

SEATTLE PARKS AND RECREATION

The Berger Partnership PS
Landscape Architecture
1721 8th Avenue N
Seattle, WA 98109
v 206.325.6877
f 206.323.6867
bergerpartnership.com

1" = 60'-0"

NORTH