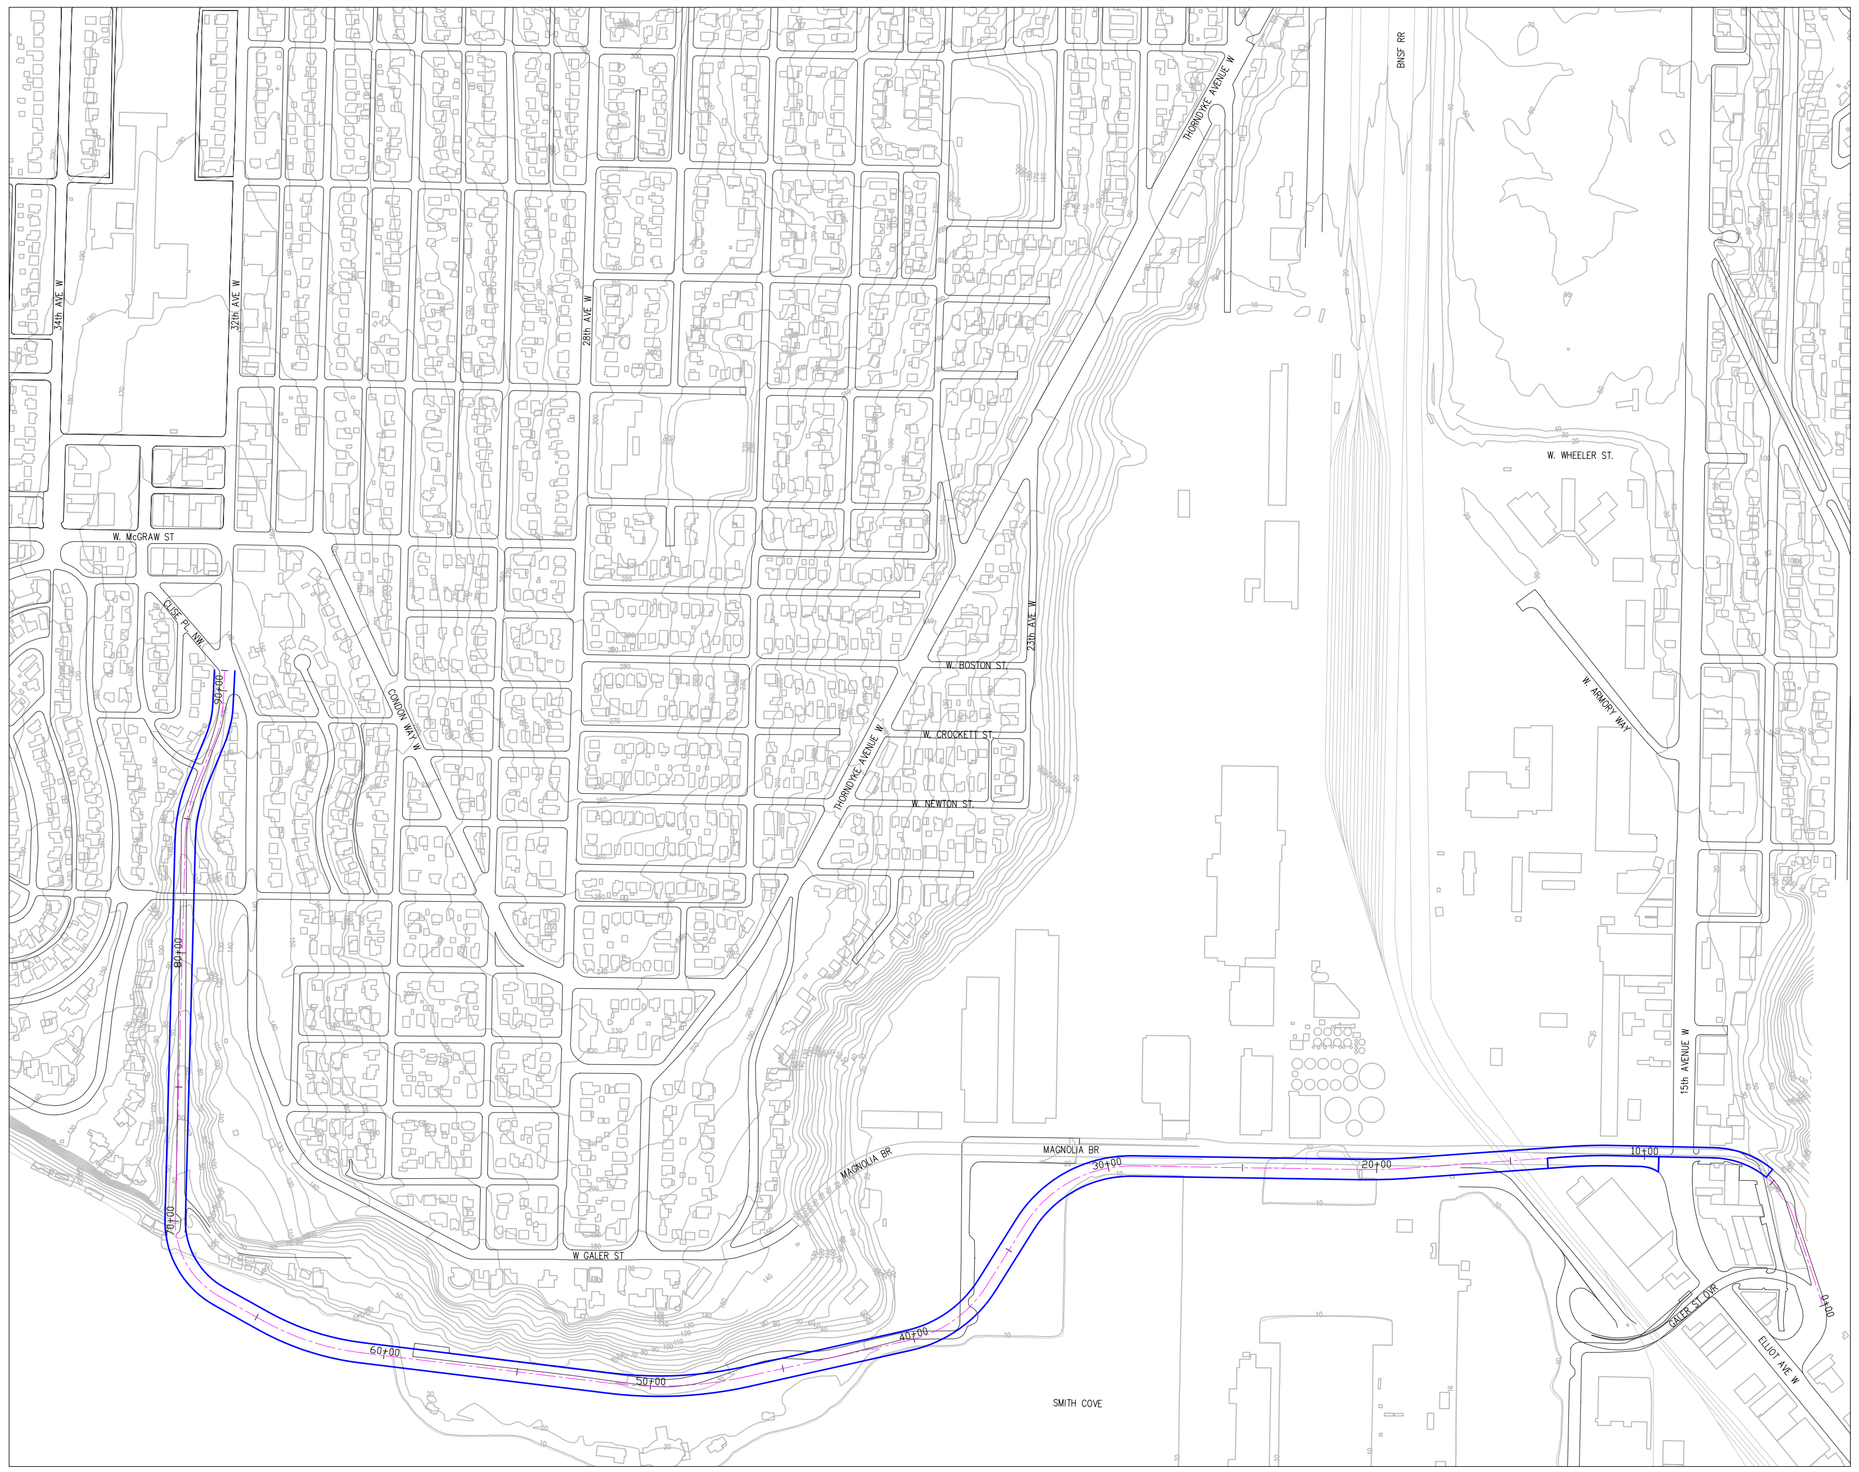

REVIEW COPY

ALIGNMENT B

SCALE: 1" = 400'

N

0 200' 400' 800' 1200'

SCALE: 1"=400'

Magnolia BRIDGE PROJECT

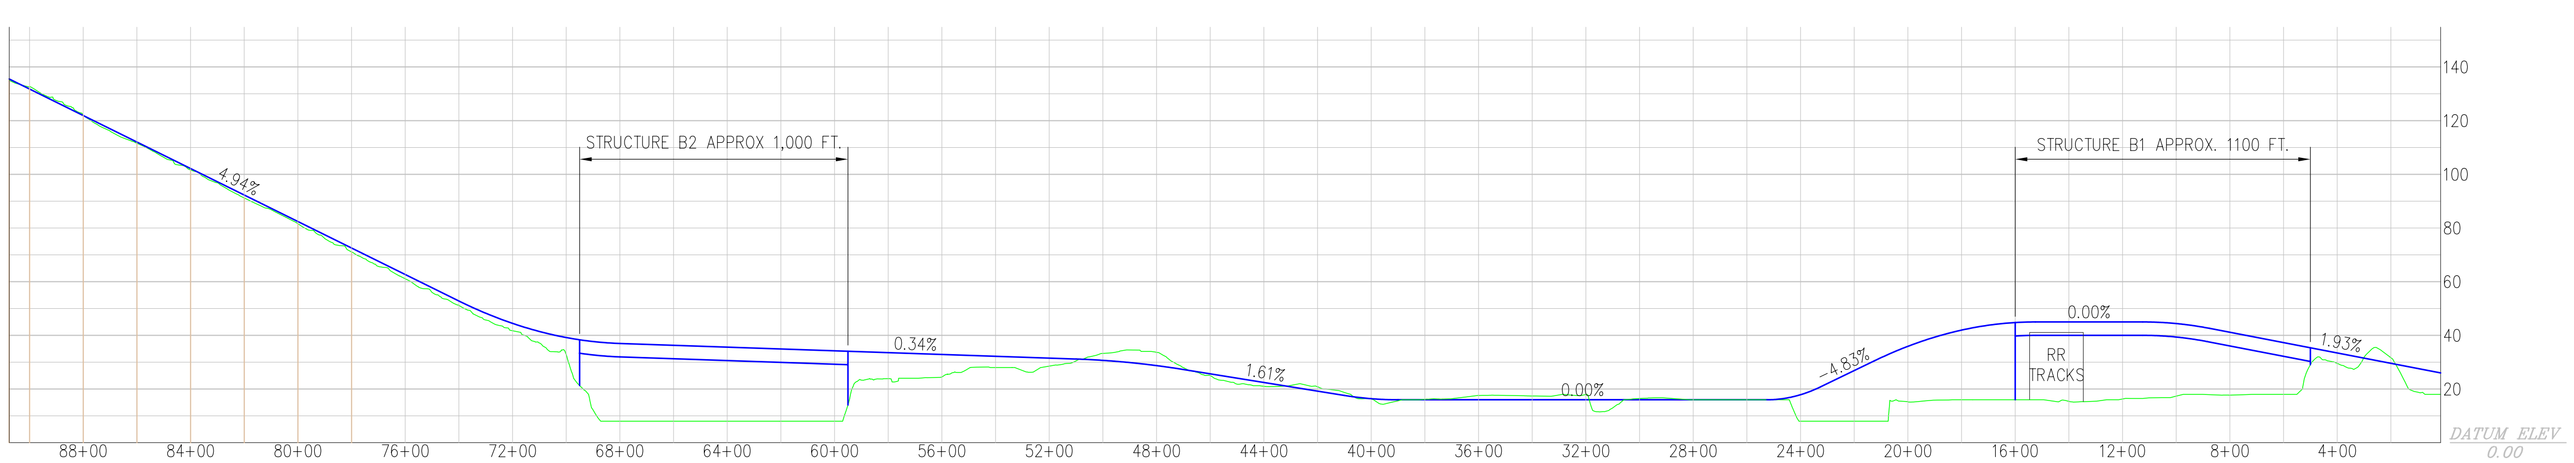

PROFILE

08 NOVEMBER 2002