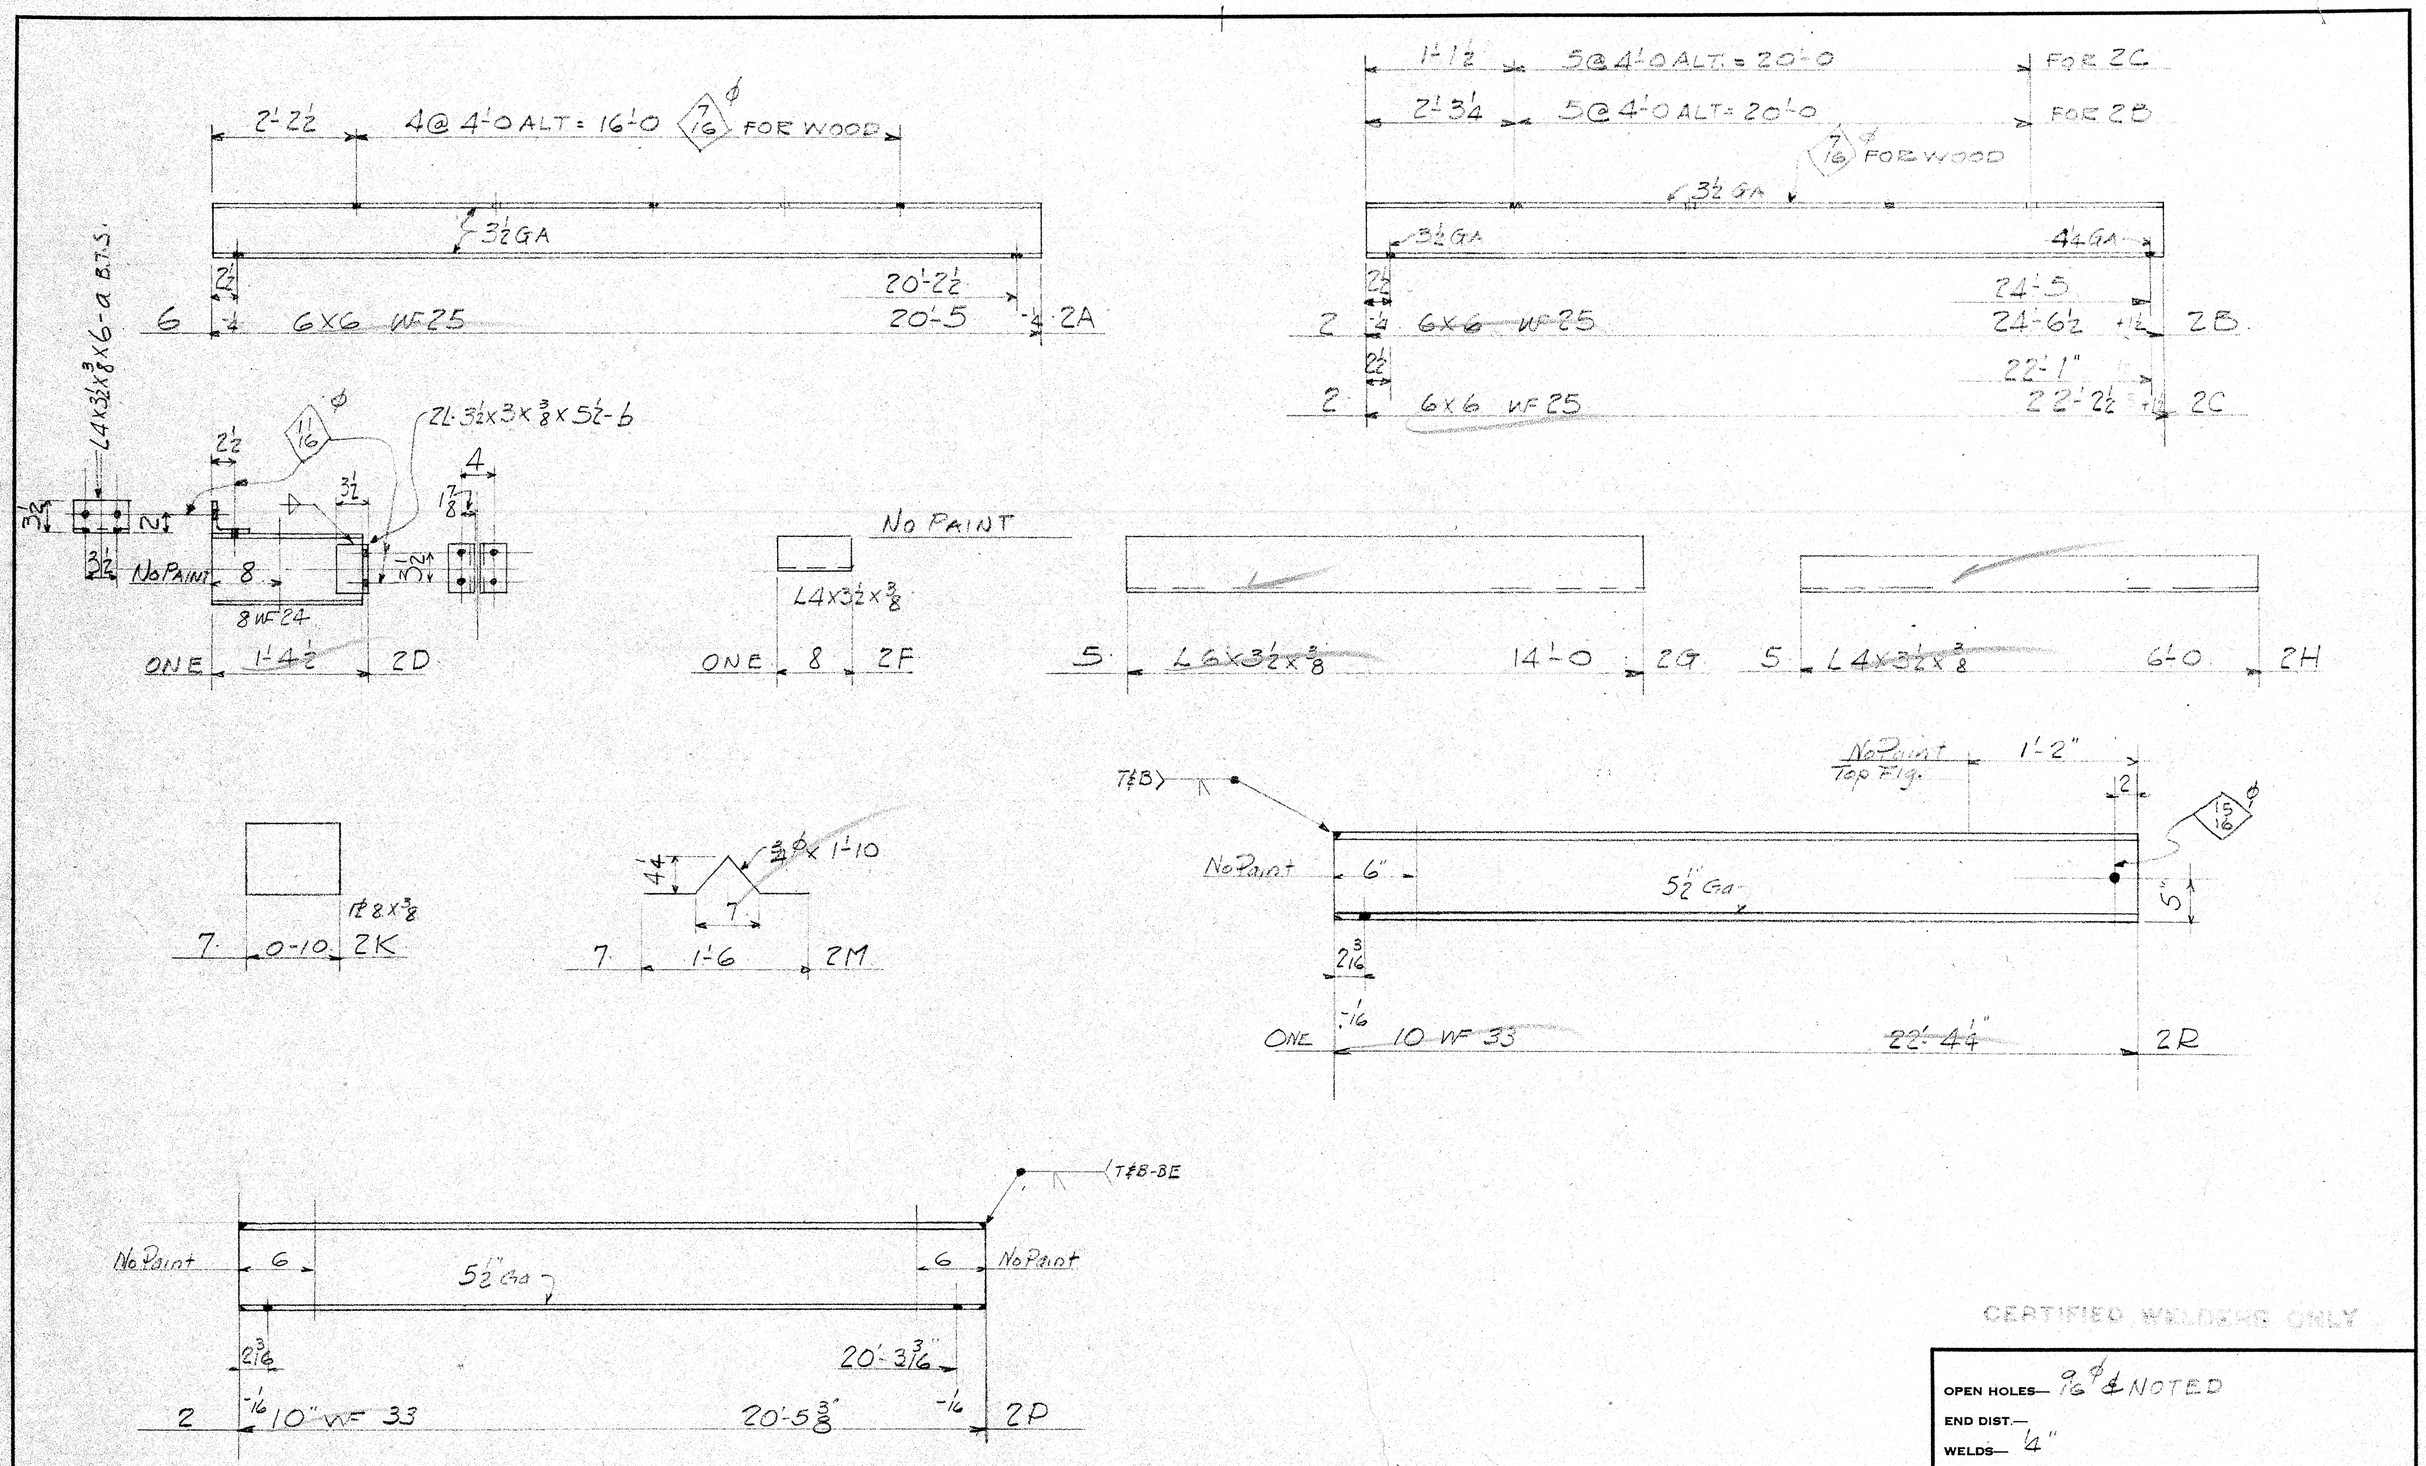


CERTIFIED WELDERS ONLY

OPEN HOLES— 9/16 ϕ & NOTED
END DIST.—
WELDS— ¼"
PAINT— STATE AZ & NOTED

28727

**LECKENBY STRUCTURAL STEEL CO.**
2745 11TH AVE. S. W., SEATTLE 4, WASH.

L. H. N.

ITEM BEAMS-LINTELS-MISC.
JOB ADD. TO FIREHOUSE BLDG. NO. 18
LOCATION NAVAL AIR STATION - SEATTLE

| ISSUE | | ARCHITECT | JOB NO. |
|---|---|---|---|
| 4-11 | 3 APP | DIST. PUBLIC WKS. OFFICE | 6180 |
| | | CONTRACTOR C & E BUILDERS | DRWG. NO. |
| | | DR. WC & 4/7/52 | 2 |
| | | CHK. | |

52968