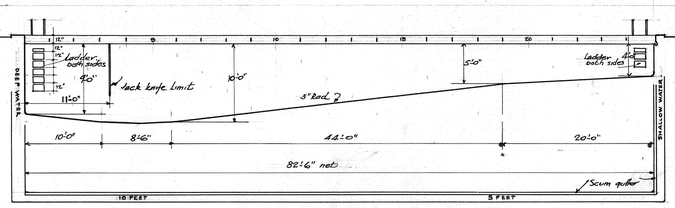

POOL MARKINGS
1/8 INCH SCALE.

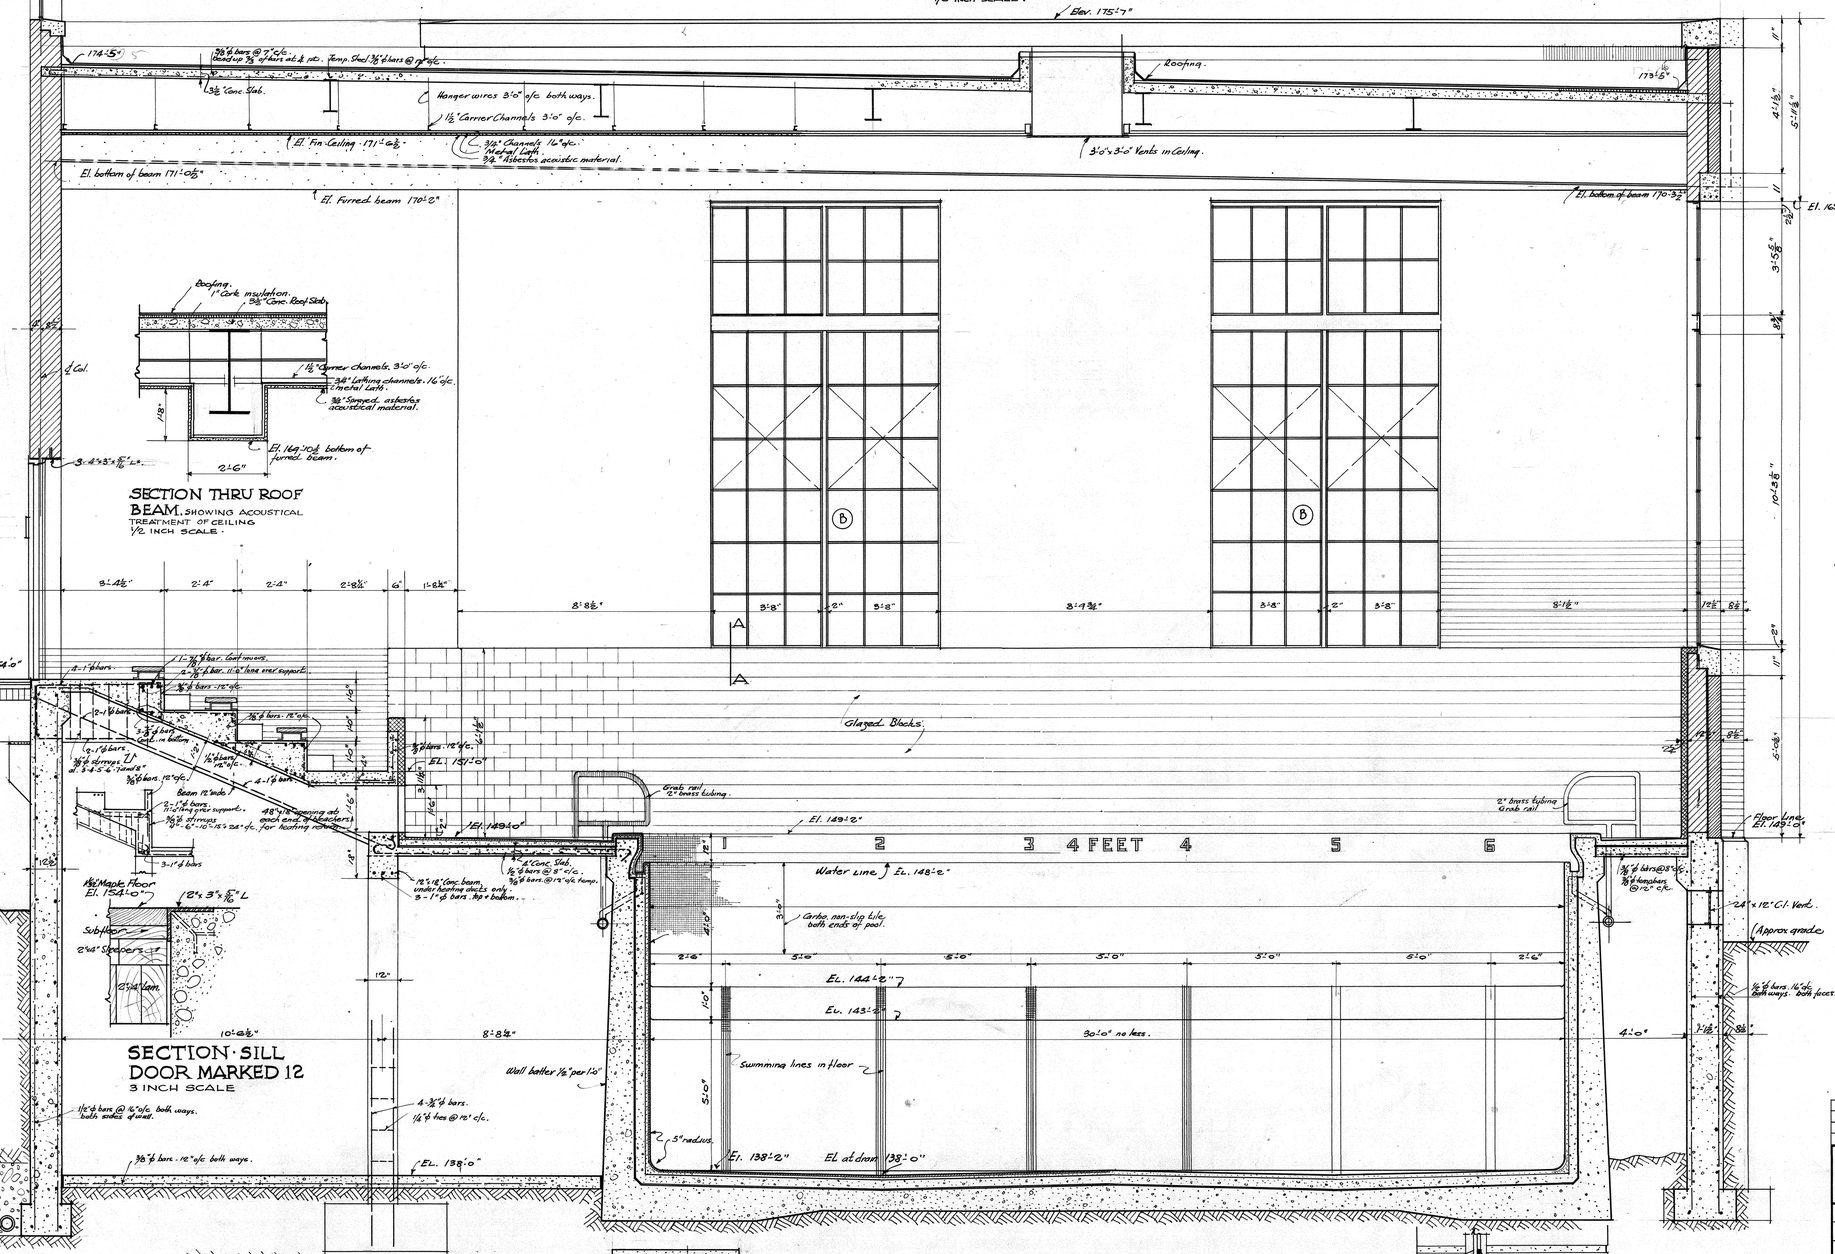

SECTION THRU ROOF BEAM, SHOWING ACOUSTICAL TREATMENT OF CEILING
1/2 INCH SCALE.

SECTION · SILL DOOR MARKED 12
3 INCH SCALE

· SECTION THRU POOL ROOM ·
· 1/2 INCH SCALE ·

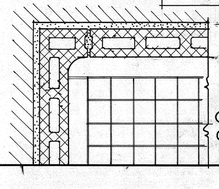

CORNER DETAIL GLAZED BLOCKS
3 INCH SCALE.

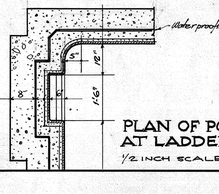

PLAN OF POOL AT LADDER
1/2 INCH SCALE

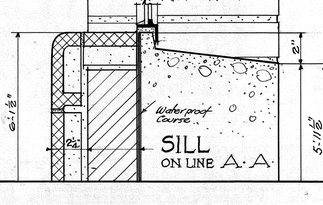

SILL ON LINE A.A

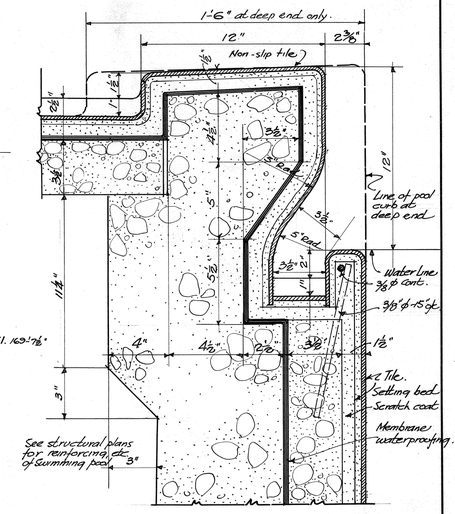

· TYPICAL SECTION ·
· POOL CURB ·
· 3 INCH SCALE ·

· SECTION THRU CURB ·
· OF POOL AT LADDER ·
3 INCH SCALE ·

Drawn By D.M.C.	PUGET SOUND NAVY YARD
Traced By D.M.C.	BREMERTON, WASH.
Checked By W.T.S.	NAVAL AIR STATION
Supervisor F.	SEATTLE WASHINGTON.
Chief Draftsman	RECREATION BUILDING
In Charge	SWIMMING POOL DETAILS
12/15/39 | 9-24-40 ISSUED	Approved 9/24/40
SCALE AS NOTED	P.W. DRAWING 17138

Public Works Officer

55715

43-34-604

79