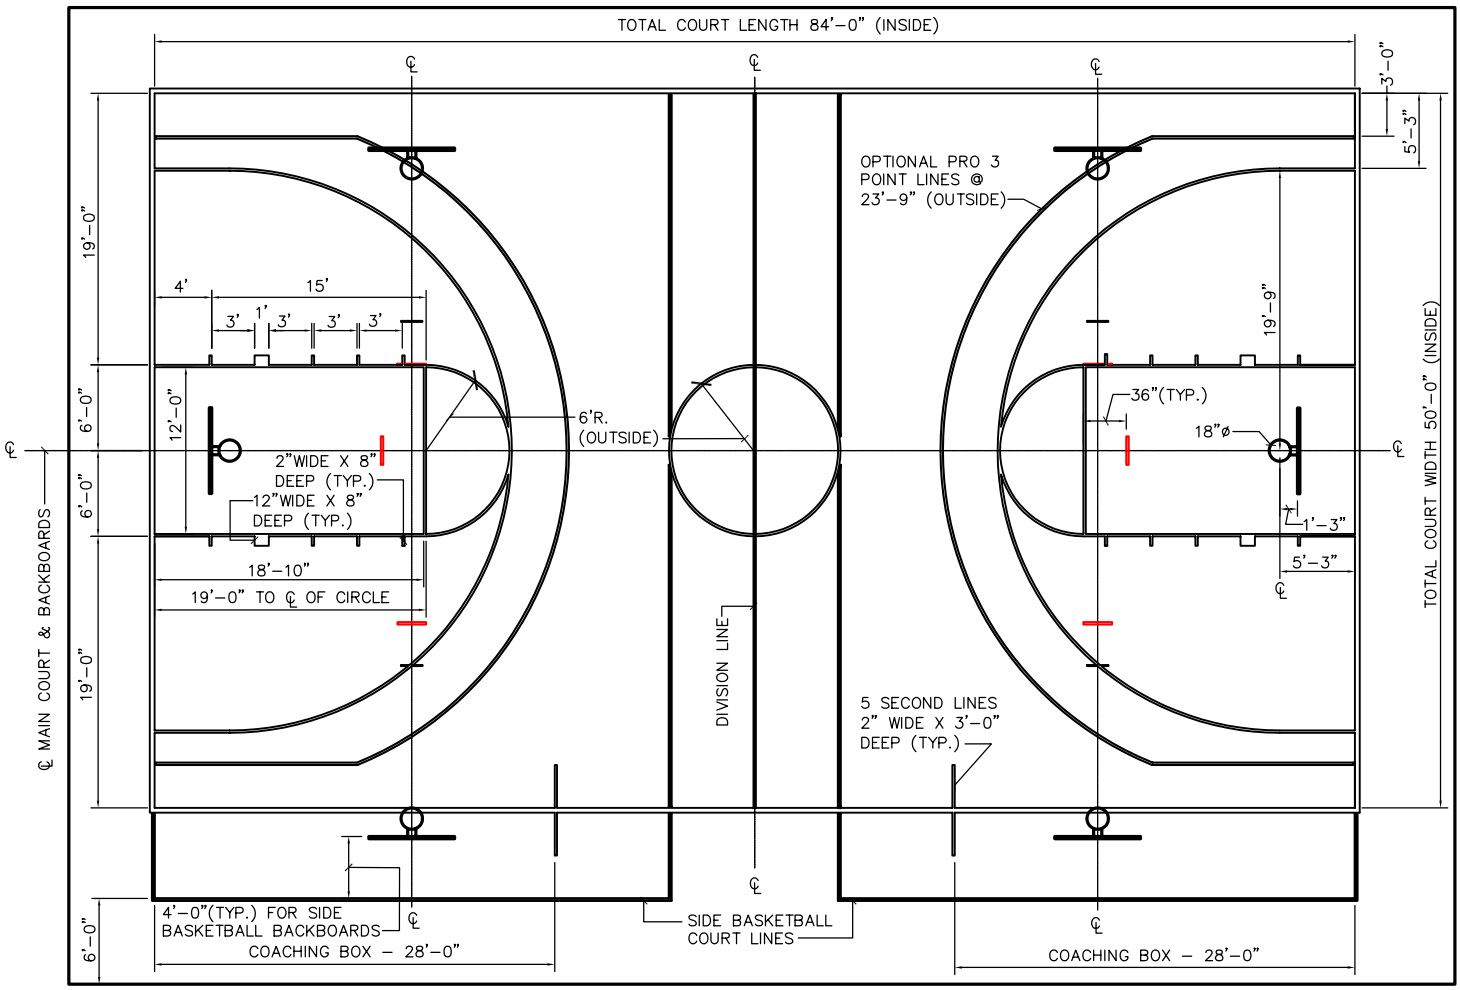

City of Seattle Department of Parks & Recreation	**INDOOR BASKETBALL CT STRIPING LAYOUT** **STD. DETAIL NO. 09 91 23.16**