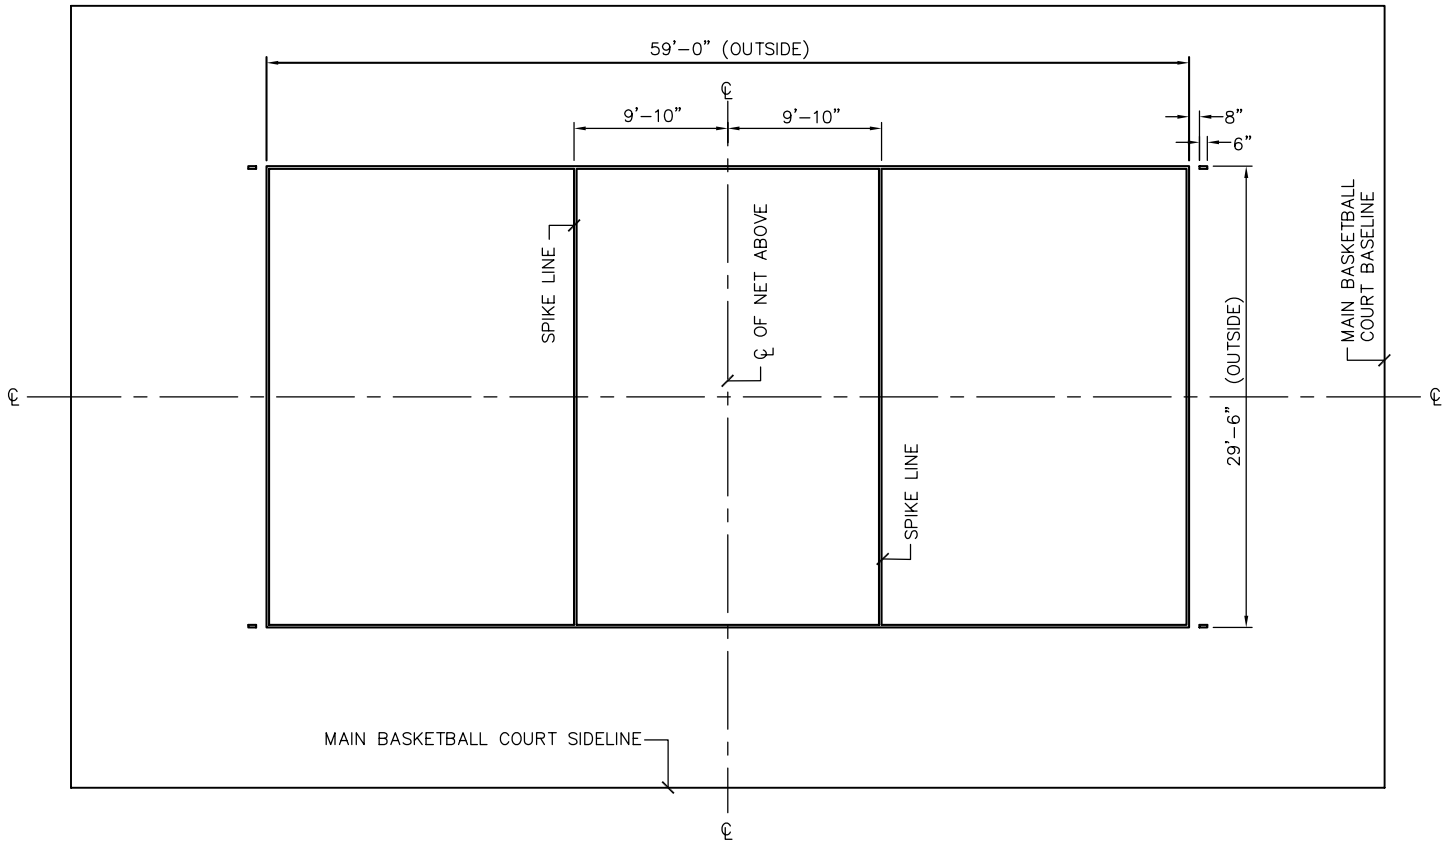

City of Seattle Department of Parks & Recreation	**INDOOR VOLLEYBALL CT STRIPING LAYOUT** **STD. DETAIL NO. 09 91 23.19**