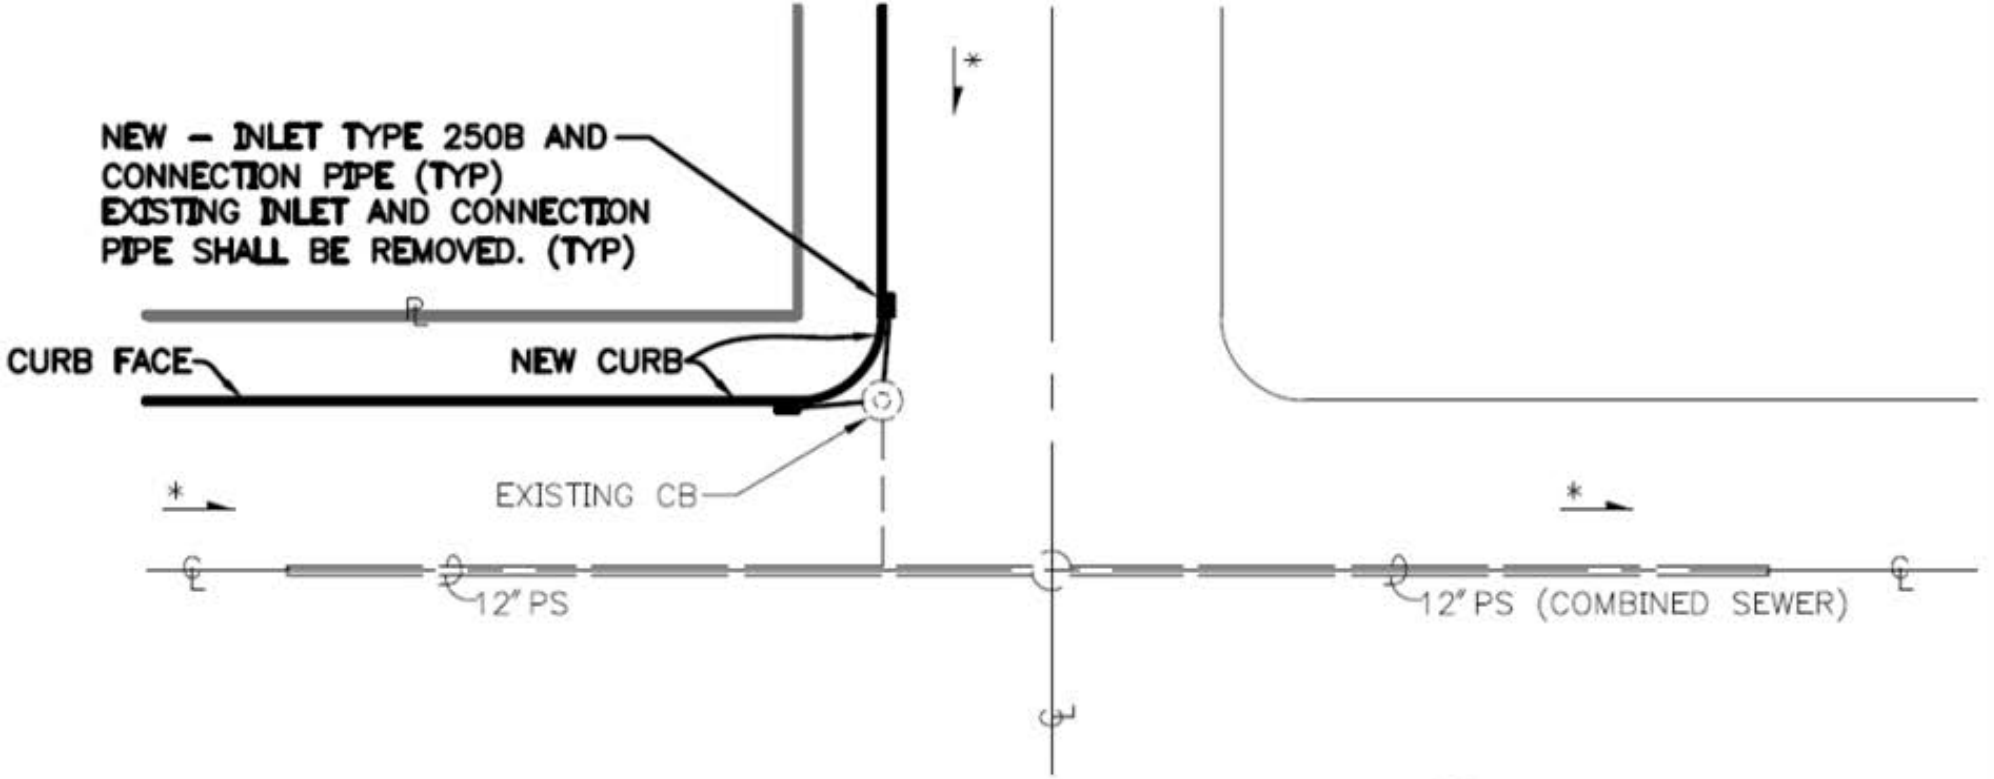

DETAIL 1 / –

INLET PLACEMENT ALONG NEW CURB

NTS

NOTES: EXISTING CATCH BASIN IS NOT REQUIRED TO BE REPLACED IF IN GOOD WORKING CONDITION.

* SLOPE (TYP)