




MATCH LINE — SEE SHEET 1


MATCH LINE — SEE SHEET 3

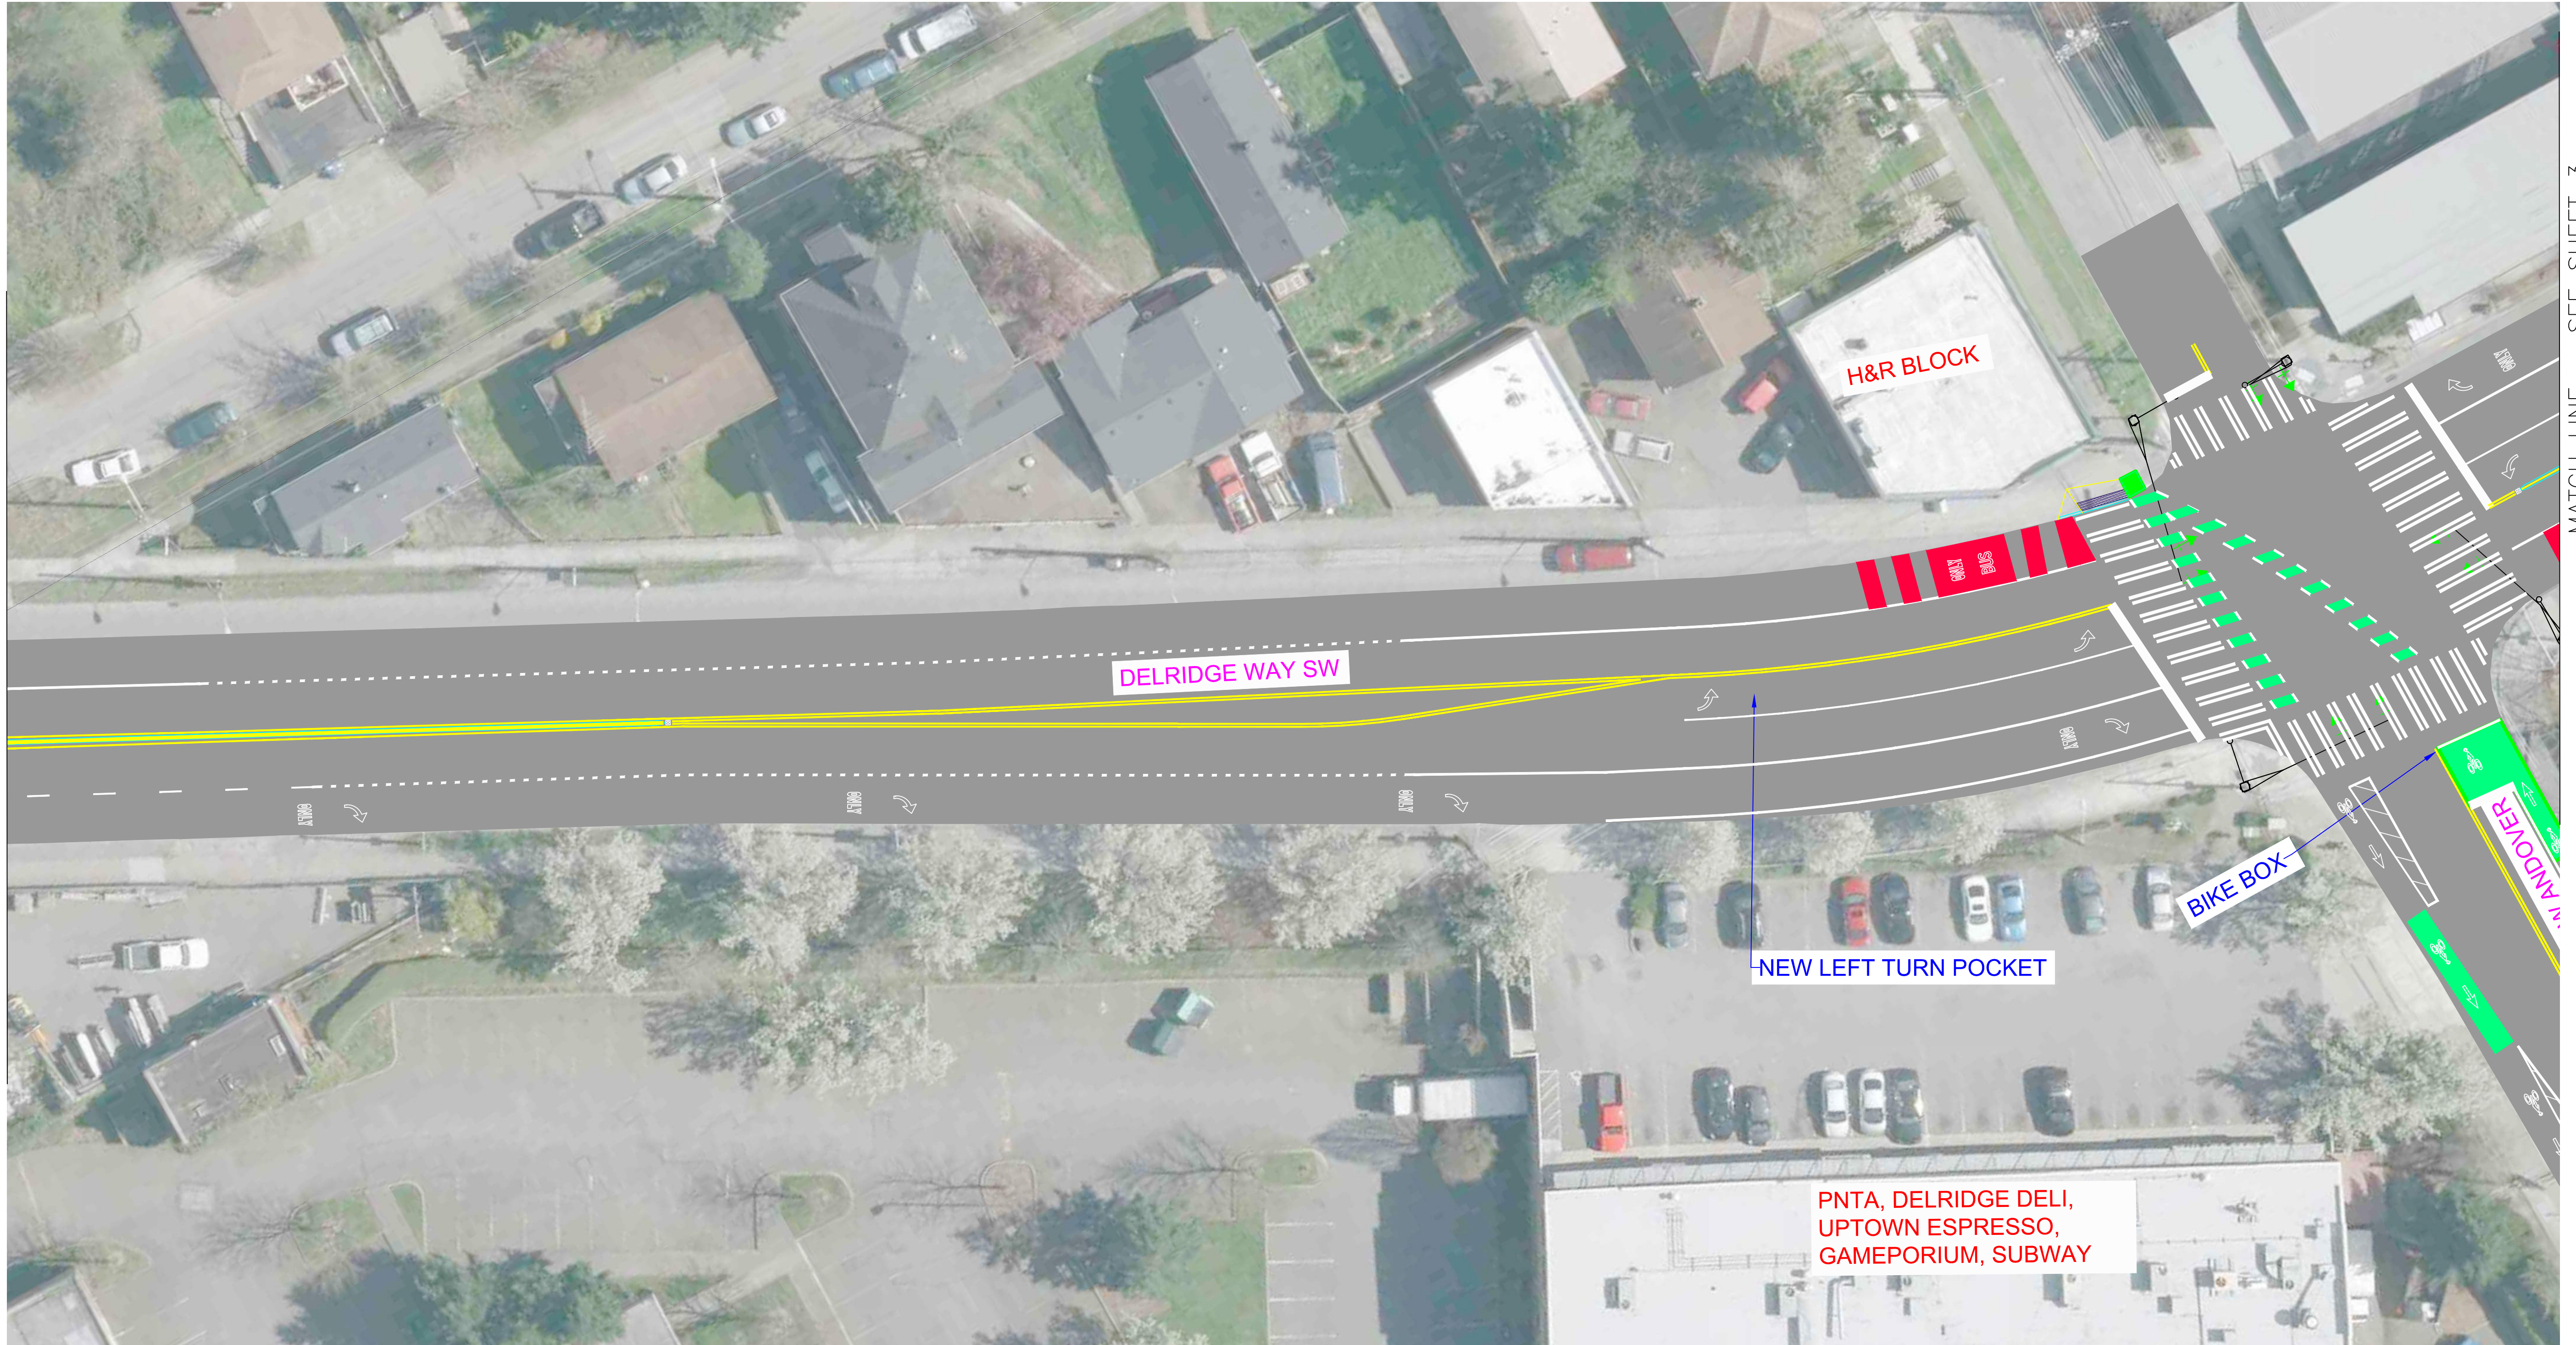


Seattle
Department of
Transportation

CHANN LEGEND:

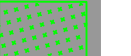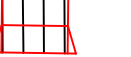 24/7 PARKING LANE	 RAPIDRIDE STATION	 RECTANGULAR RAPID FLASHING BEACON
 BIKE CROSSINGS	 SIGNALS	 LANDSCAPING
 NEW CROSSWALKS	 CURB RAMP	 DRIVEWAY
 24/7 BUS LANE	 LANDSCAPE MEDIAN STRIPS	

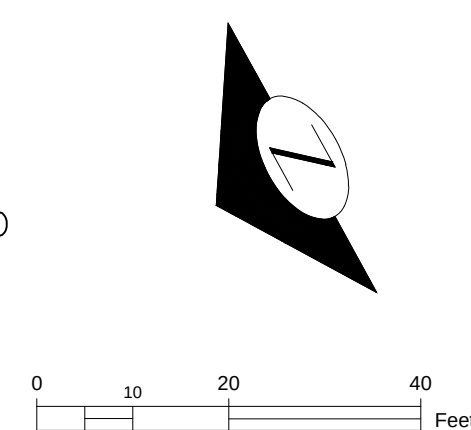


DELDRIDGE WAY SW — RAPIDRIDE H LINE
2 of 32

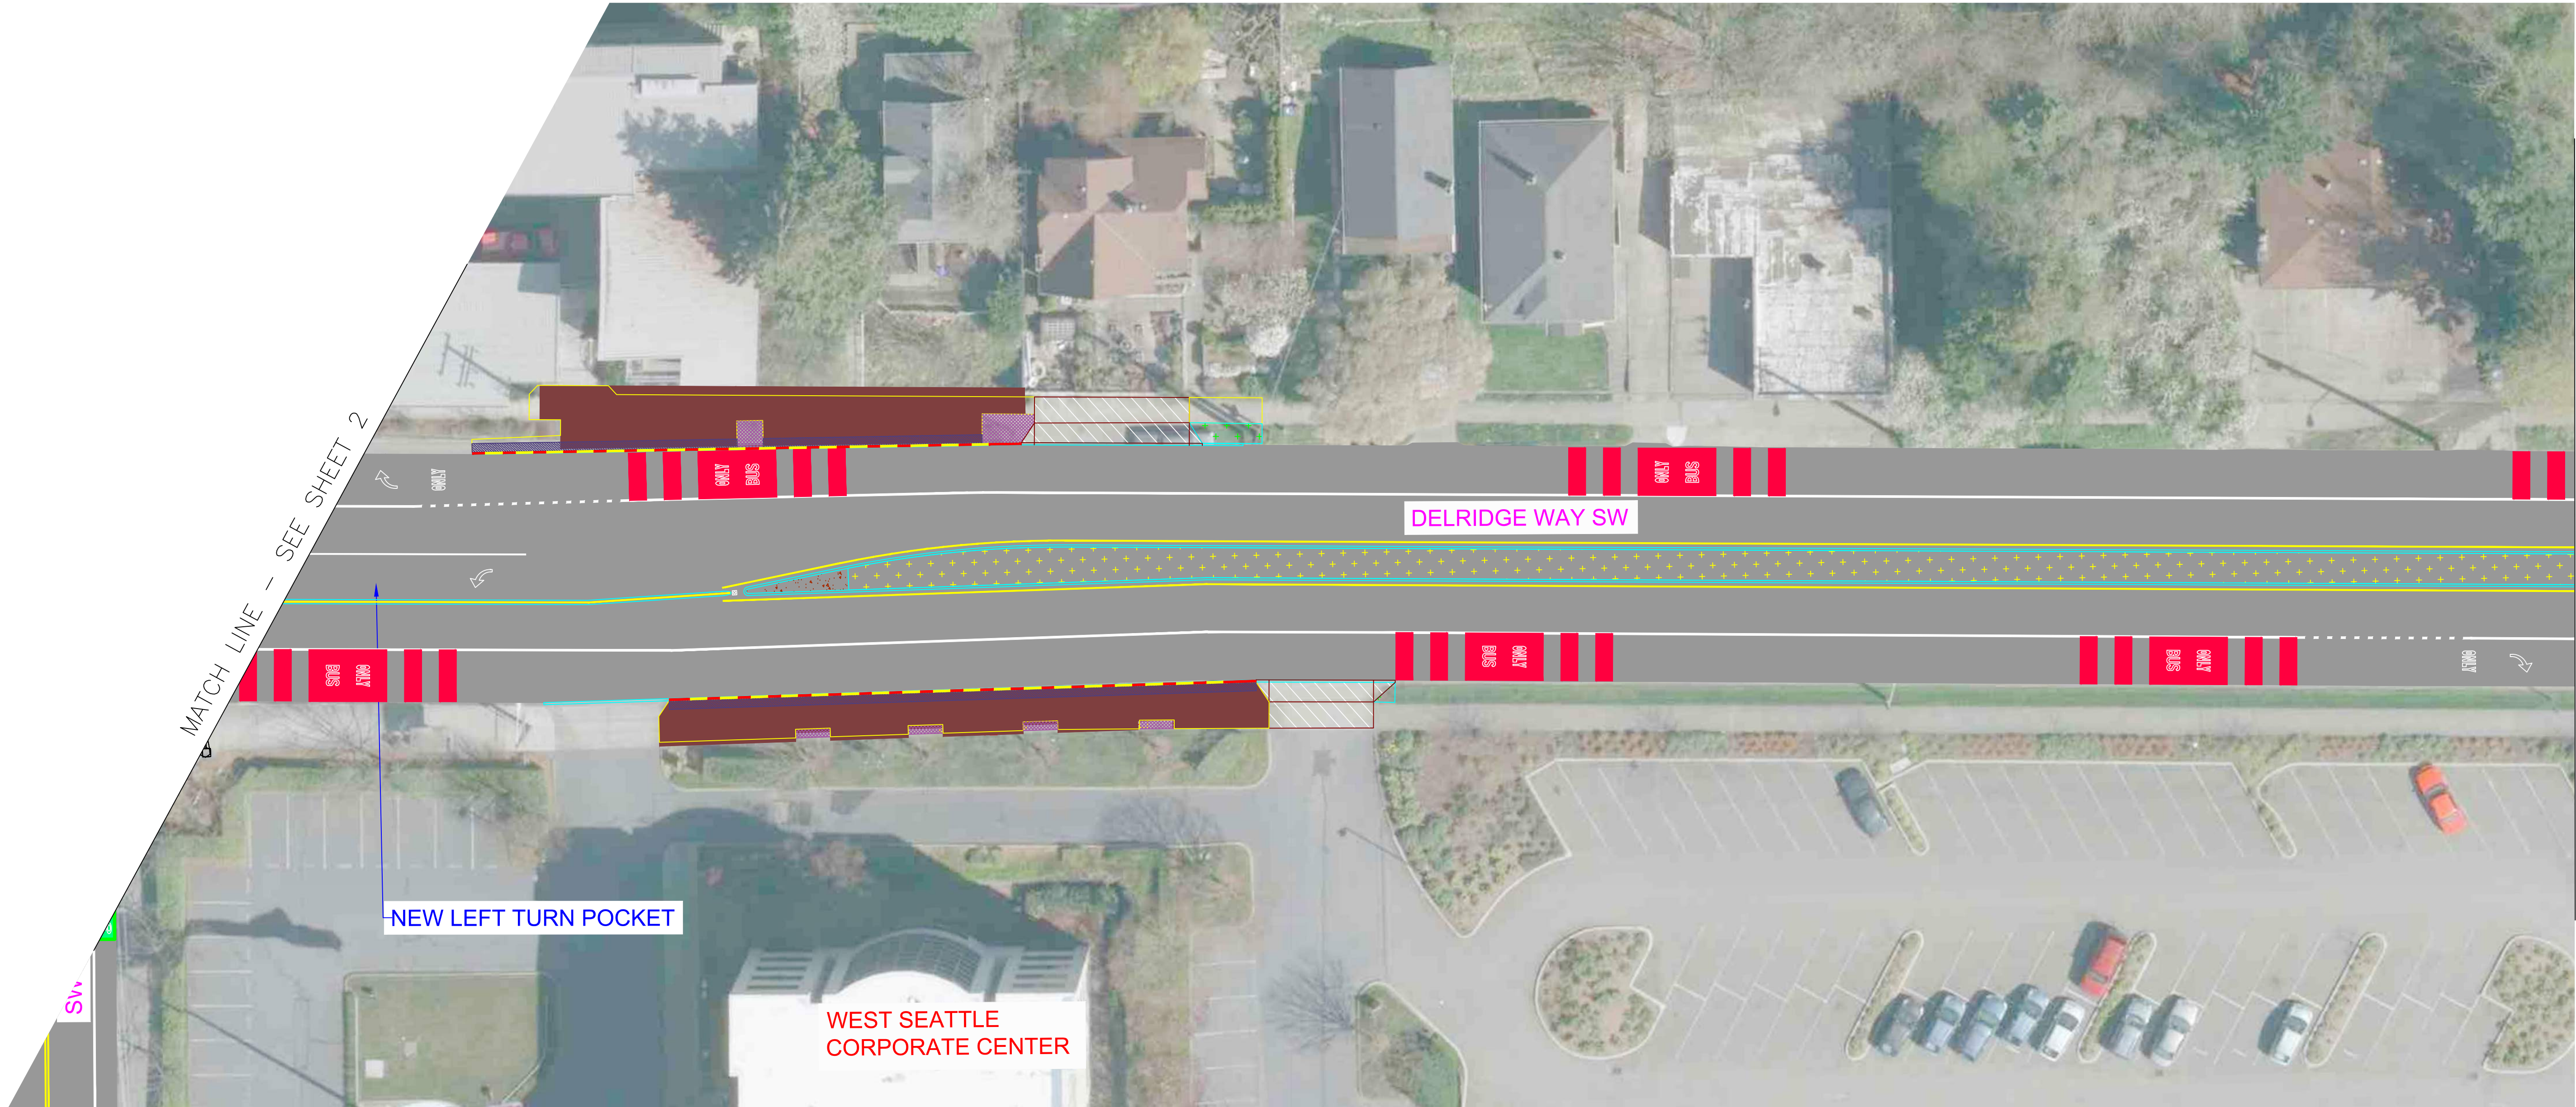

Seattle
Department of
Transportation

CHANN LEGEND:

	24/7 PARKING LANE		RAPIDRIDE STATION		RECTANGULAR RAPID FLASHING BEACON
	BIKE CROSSINGS		SIGNALS		LANDSCAPING
	NEW CROSSWALKS		CURB RAMP		DRIVEWAY
	24/7 BUS LANE		LANDSCAPE MEDIAN STRIPS		

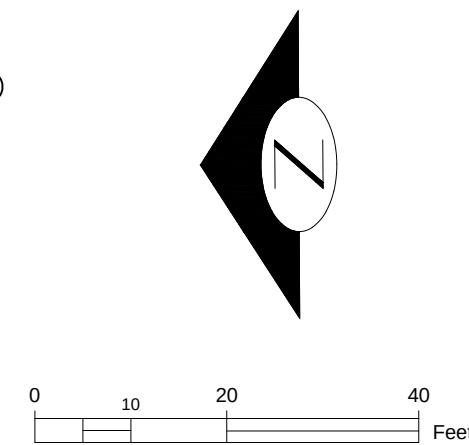

DELRIDGE WAY SW — RAPIDRIDE H LINE
3 of 32

MATCH LINE – SEE SHEET 3



MATCH LINE – SEE SHEET 5



CHANN LEGEND:


- 24/7 PARKING LANE
- BIKE CROSSINGS
- NEW CROSSWALKS
- 24/7 BUS LANE
- RAPIDRIDE STATION
- SIGNALS
- CURB RAMP
- LANDSCAPE MEDIAN STRIPS

- RECTANGULAR RAPID FLASHING BEACON
- LANDSCAPING
- DRIVEWAY

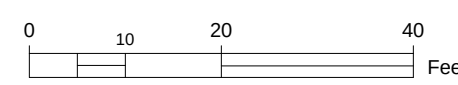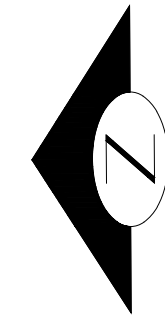


MATCH LINE — SEE SHEET 4

MATCH LINE — SEE SHEET 6

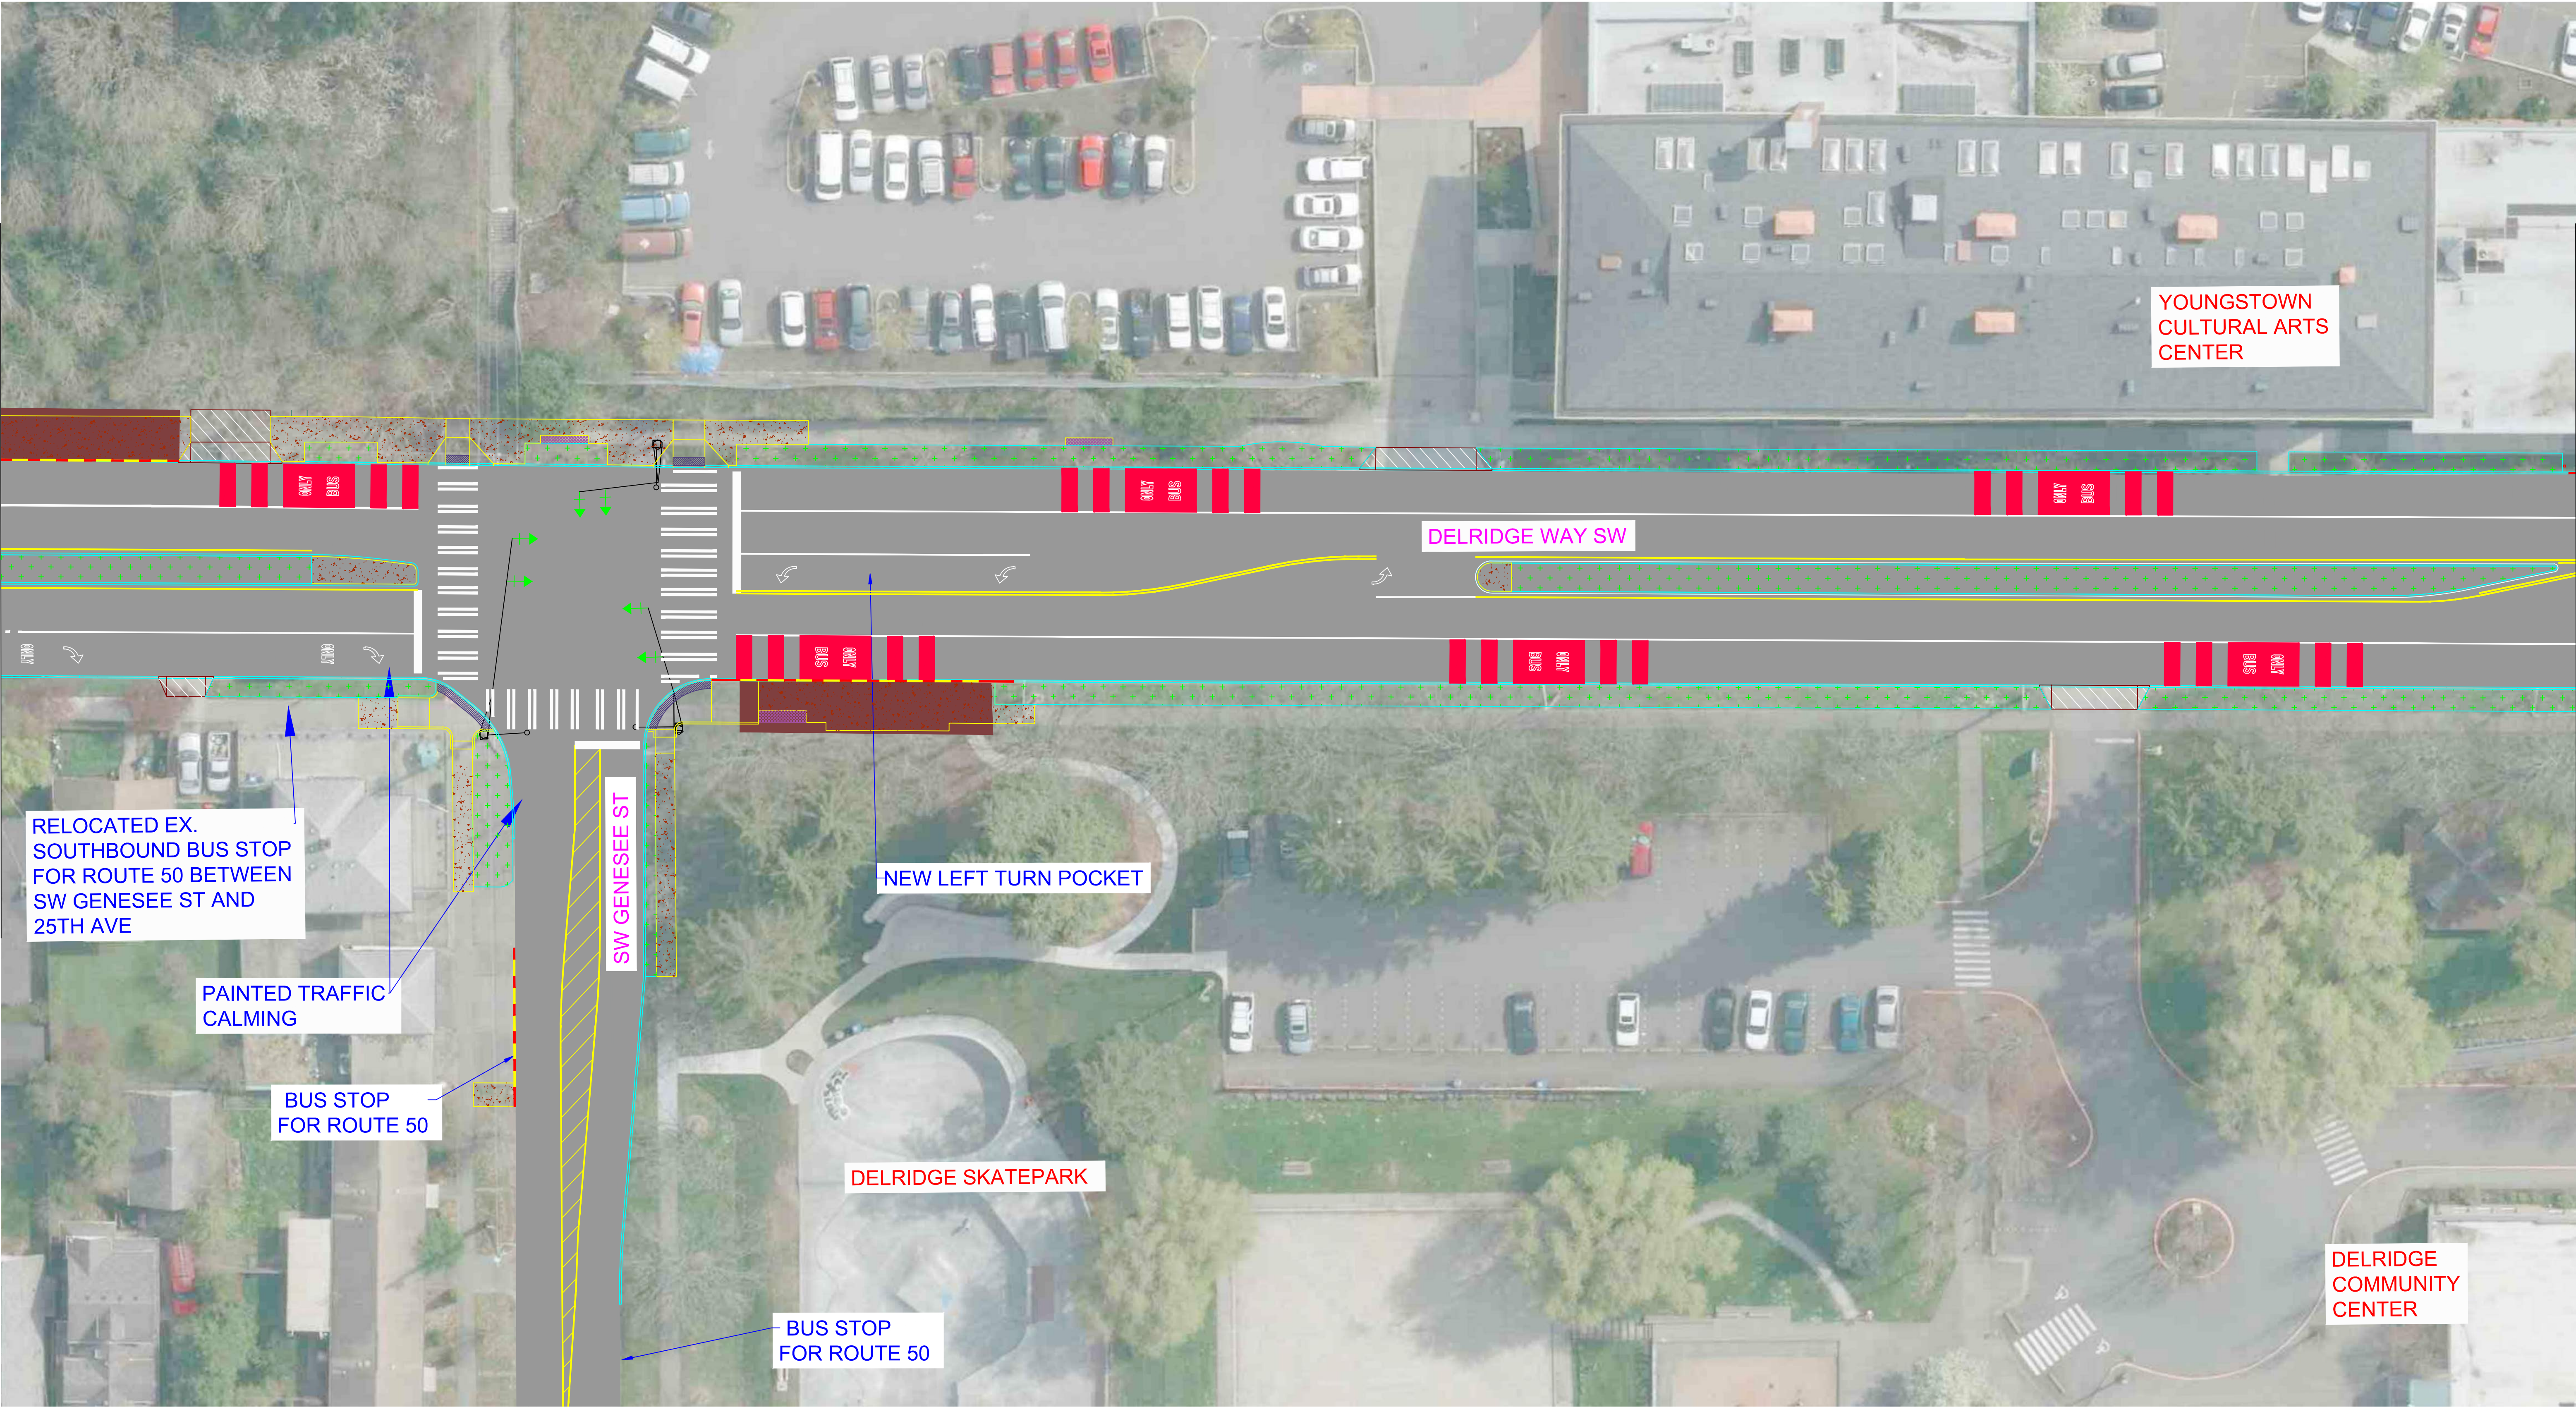


CHANN LEGEND:

- | | | |
|-------------------|-------------------------|-----------------------------------|
| 24/7 PARKING LANE | RAPIDRIDE STATION | RECTANGULAR RAPID FLASHING BEACON |
| BIKE CROSSINGS | SIGNALS | LANDSCAPING |
| NEW CROSSWALKS | CURB RAMP | DRIVEWAY |
| 24/7 BUS LANE | LANDSCAPE MEDIAN STRIPS | |

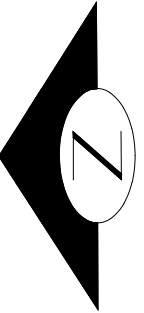

0 10 20 40 Feet

MATCH LINE - SEE SHEET 5

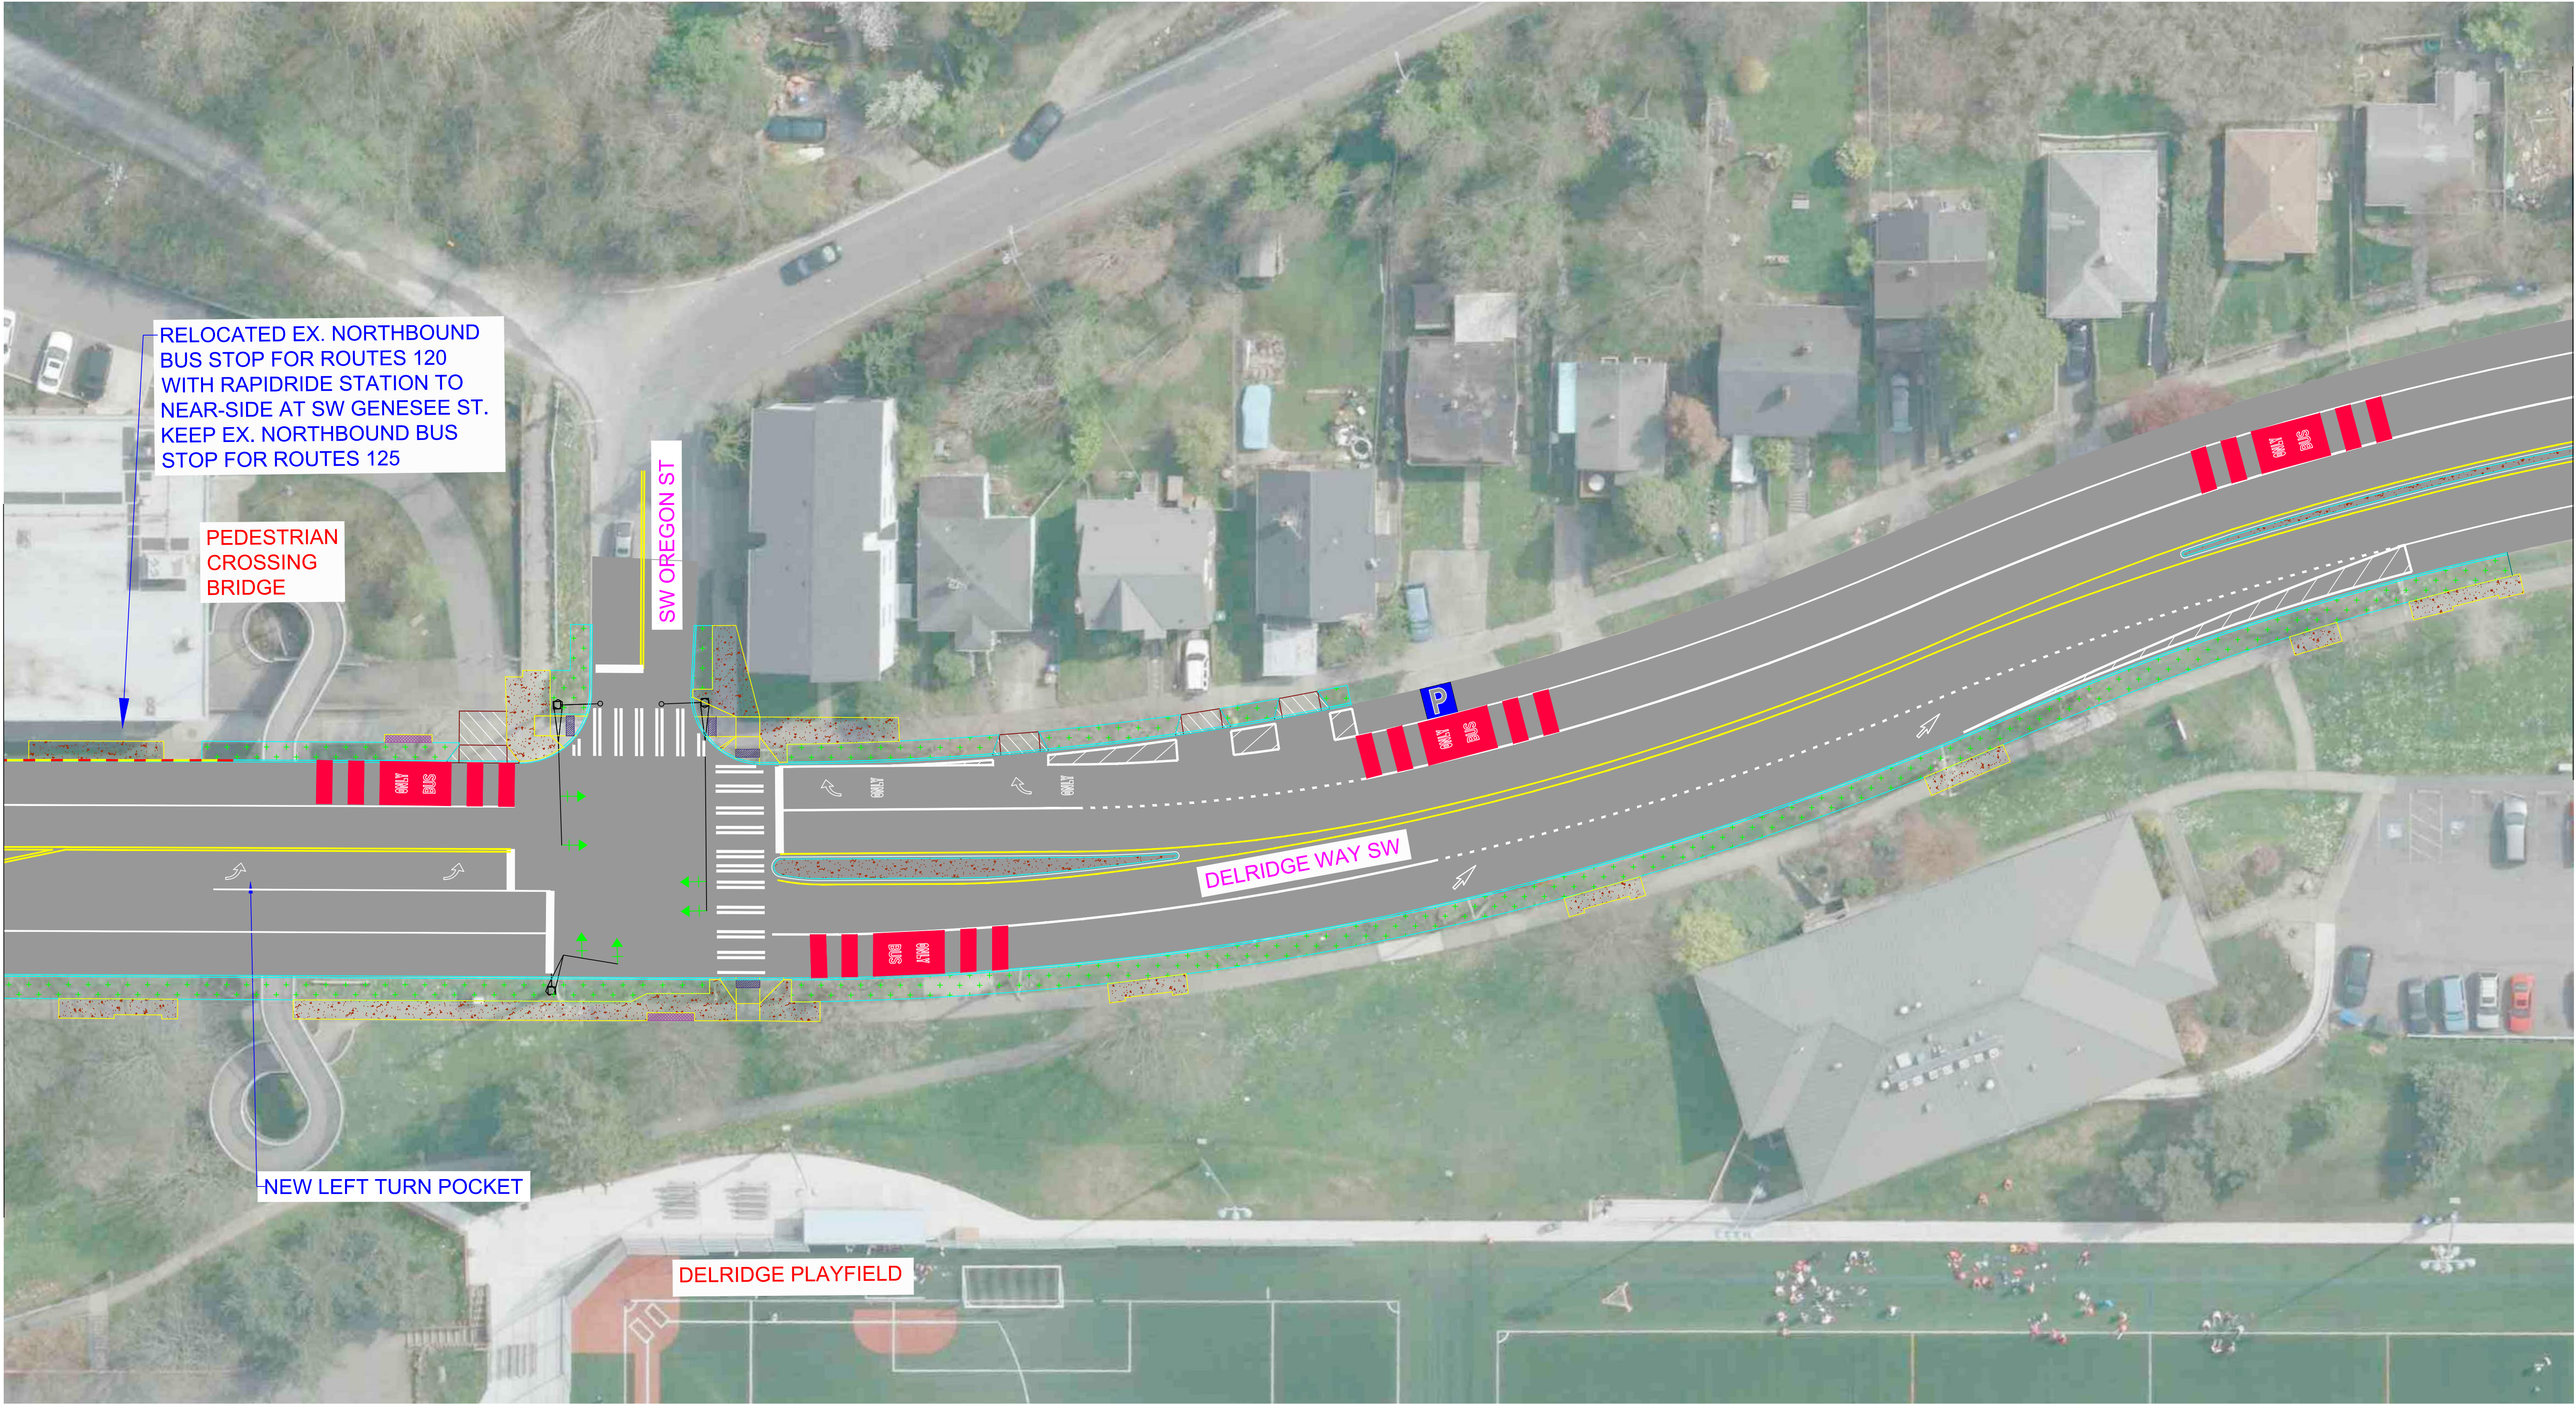


MATCH LINE - SEE SHEET 7



Seattle
Department of
Transportation

CHANN LEGEND:


- | | | |
|-------------------|-------------------------|-----------------------------------|
| 24/7 PARKING LANE | RAPIDRIDE STATION | RECTANGULAR RAPID FLASHING BEACON |
| BIKE CROSSINGS | SIGNALS | LANDSCAPING |
| NEW CROSSWALKS | CURB RAMP | DRIVEWAY |
| 24/7 BUS LANE | LANDSCAPE MEDIAN STRIPS | |

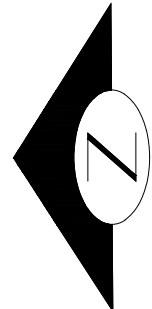

0 10 20 40 Feet

DELDRIDGE WAY SW - RAPIDRIDE H LINE
6 of 32

MATCH LINE - SEE SHEET 6



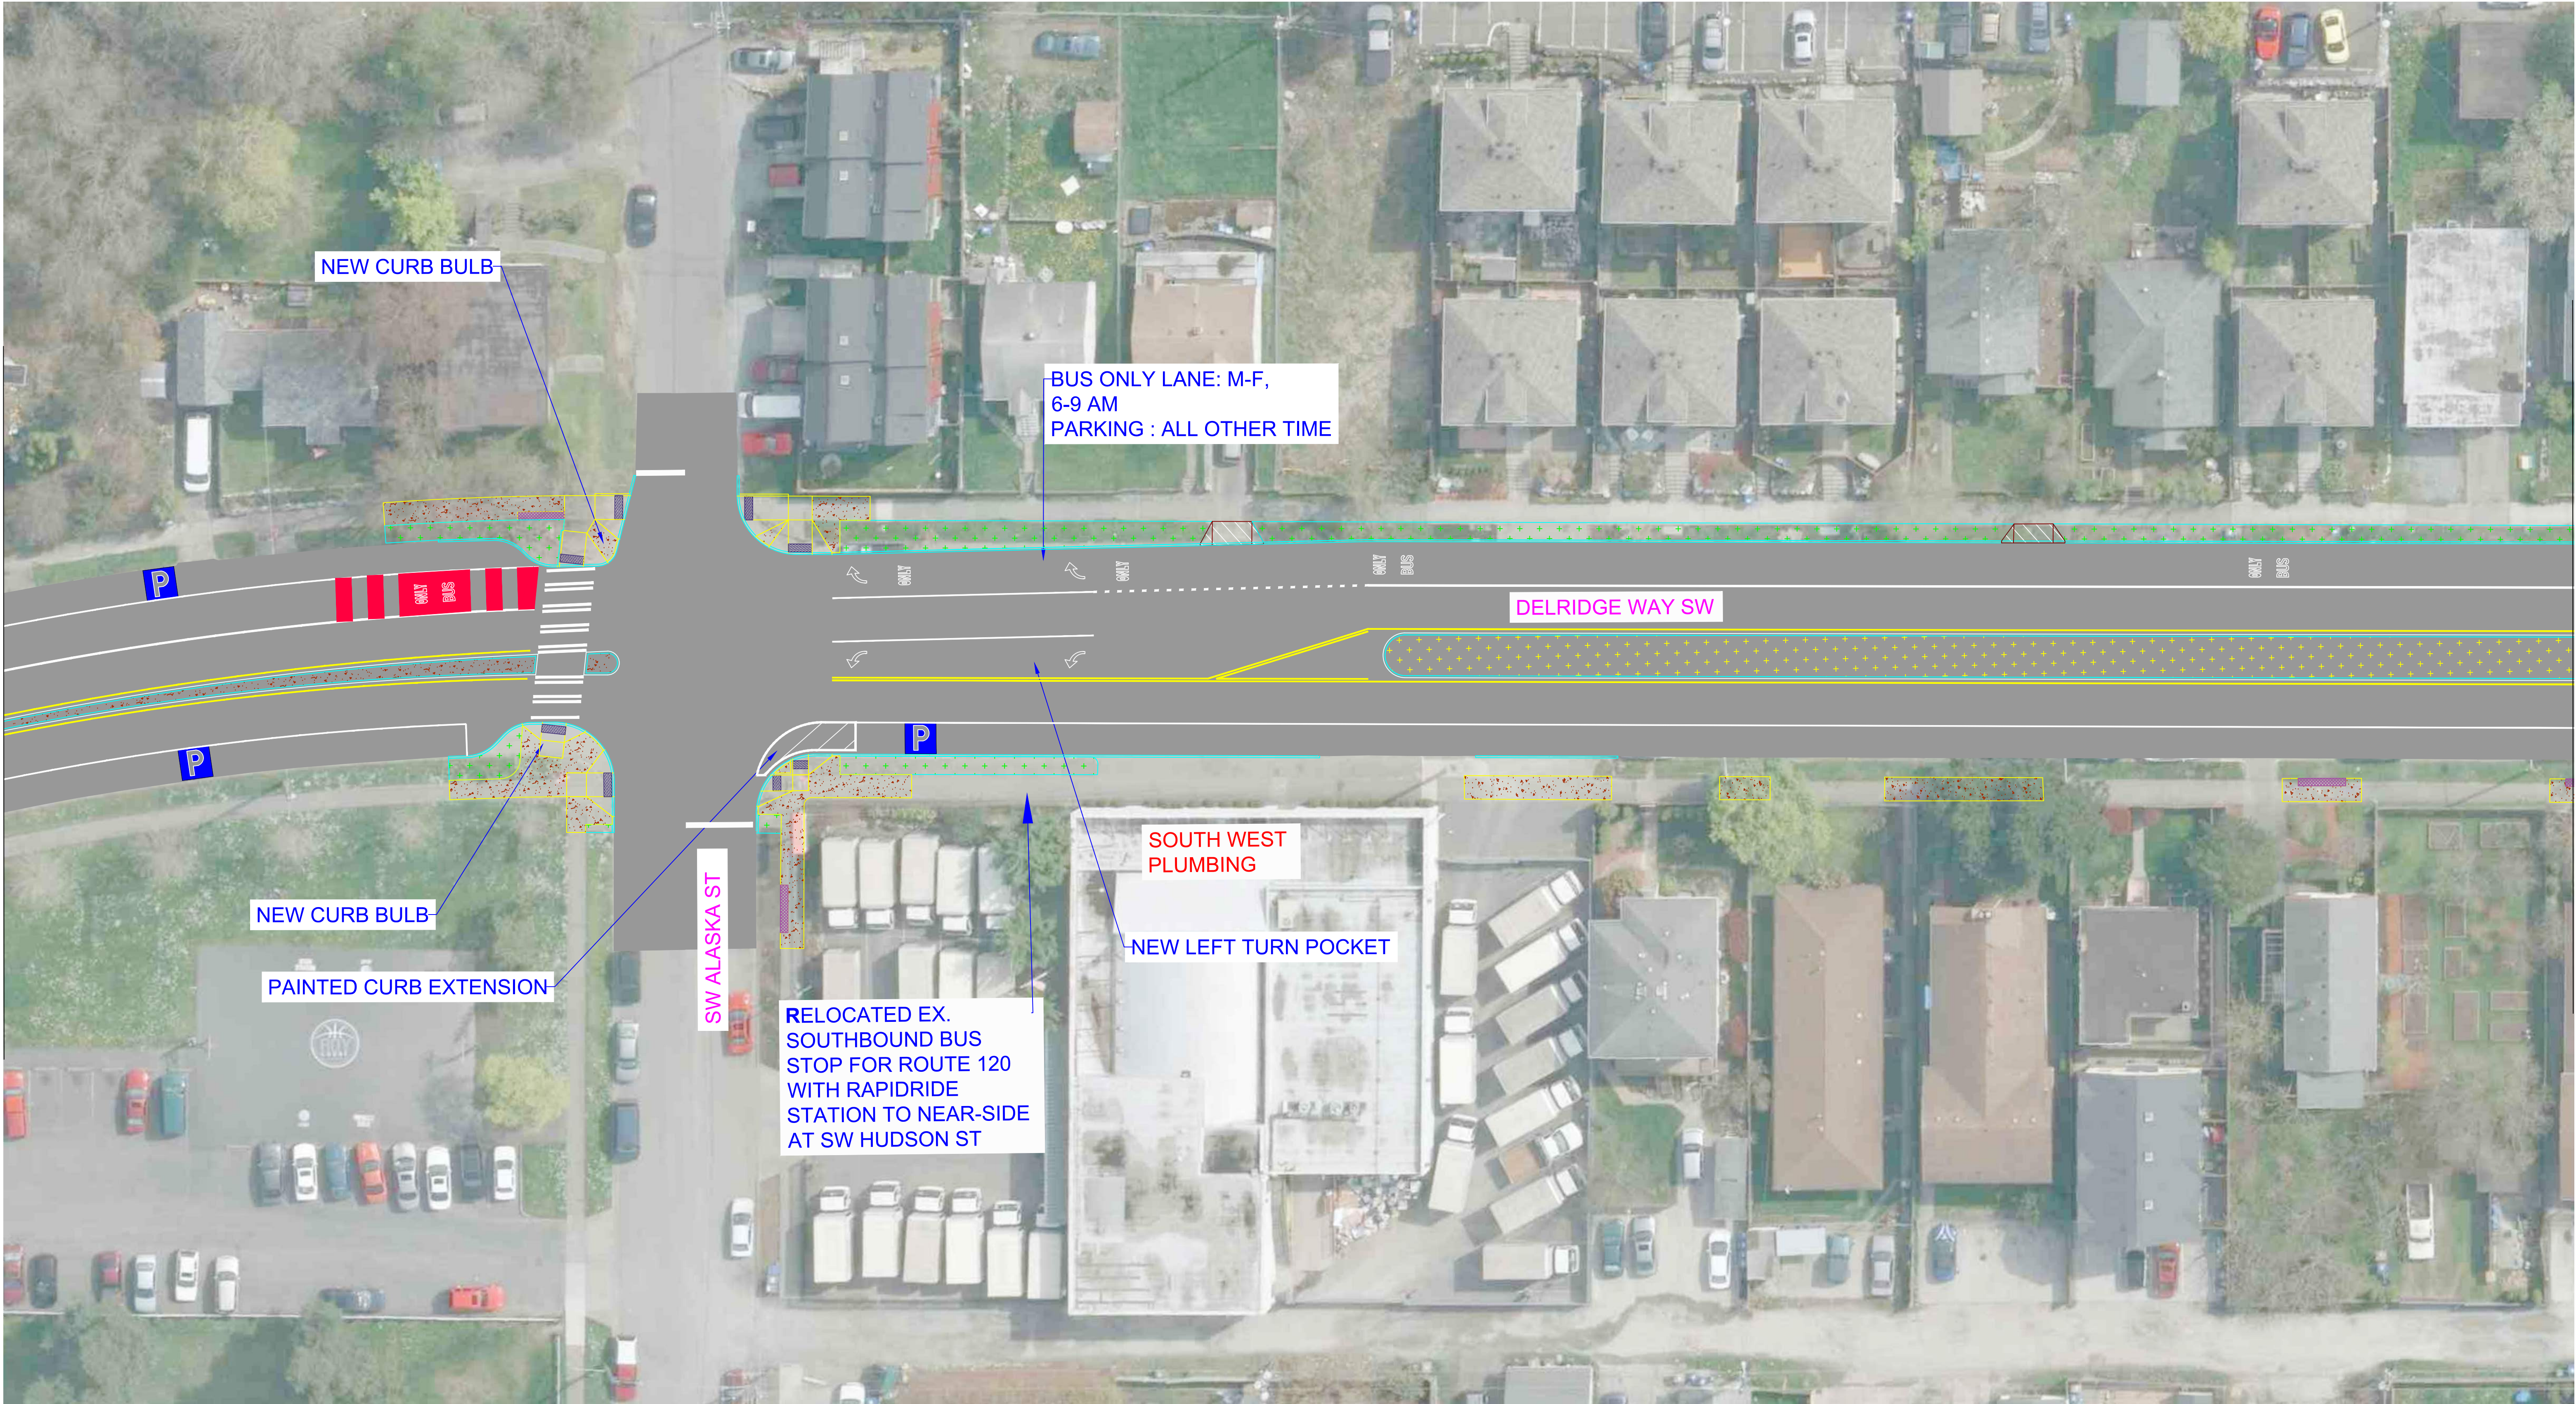



MATCH LINE - SEE SHEET 8



Seattle
Department of
Transportation


CHANN LEGEND:

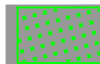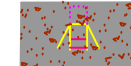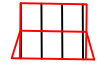	24/7 PARKING LANE		RAPIDRIDE STATION		RECTANGULAR RAPID FLASHING BEACON
	BIKE CROSSINGS		SIGNALS		LANDSCAPING
	NEW CROSSWALKS		CURB RAMP		DRIVEWAY
	24/7 BUS LANE		LANDSCAPE MEDIAN STRIPS		

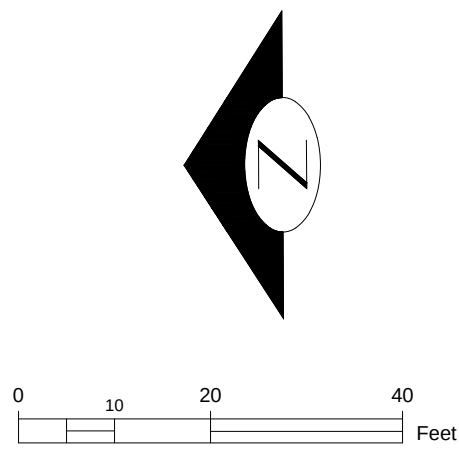

DELDRIDGE WAY SW - RAPIDRIDE H LINE
7 of 32

MATCH LINE - SEE SHEET 7

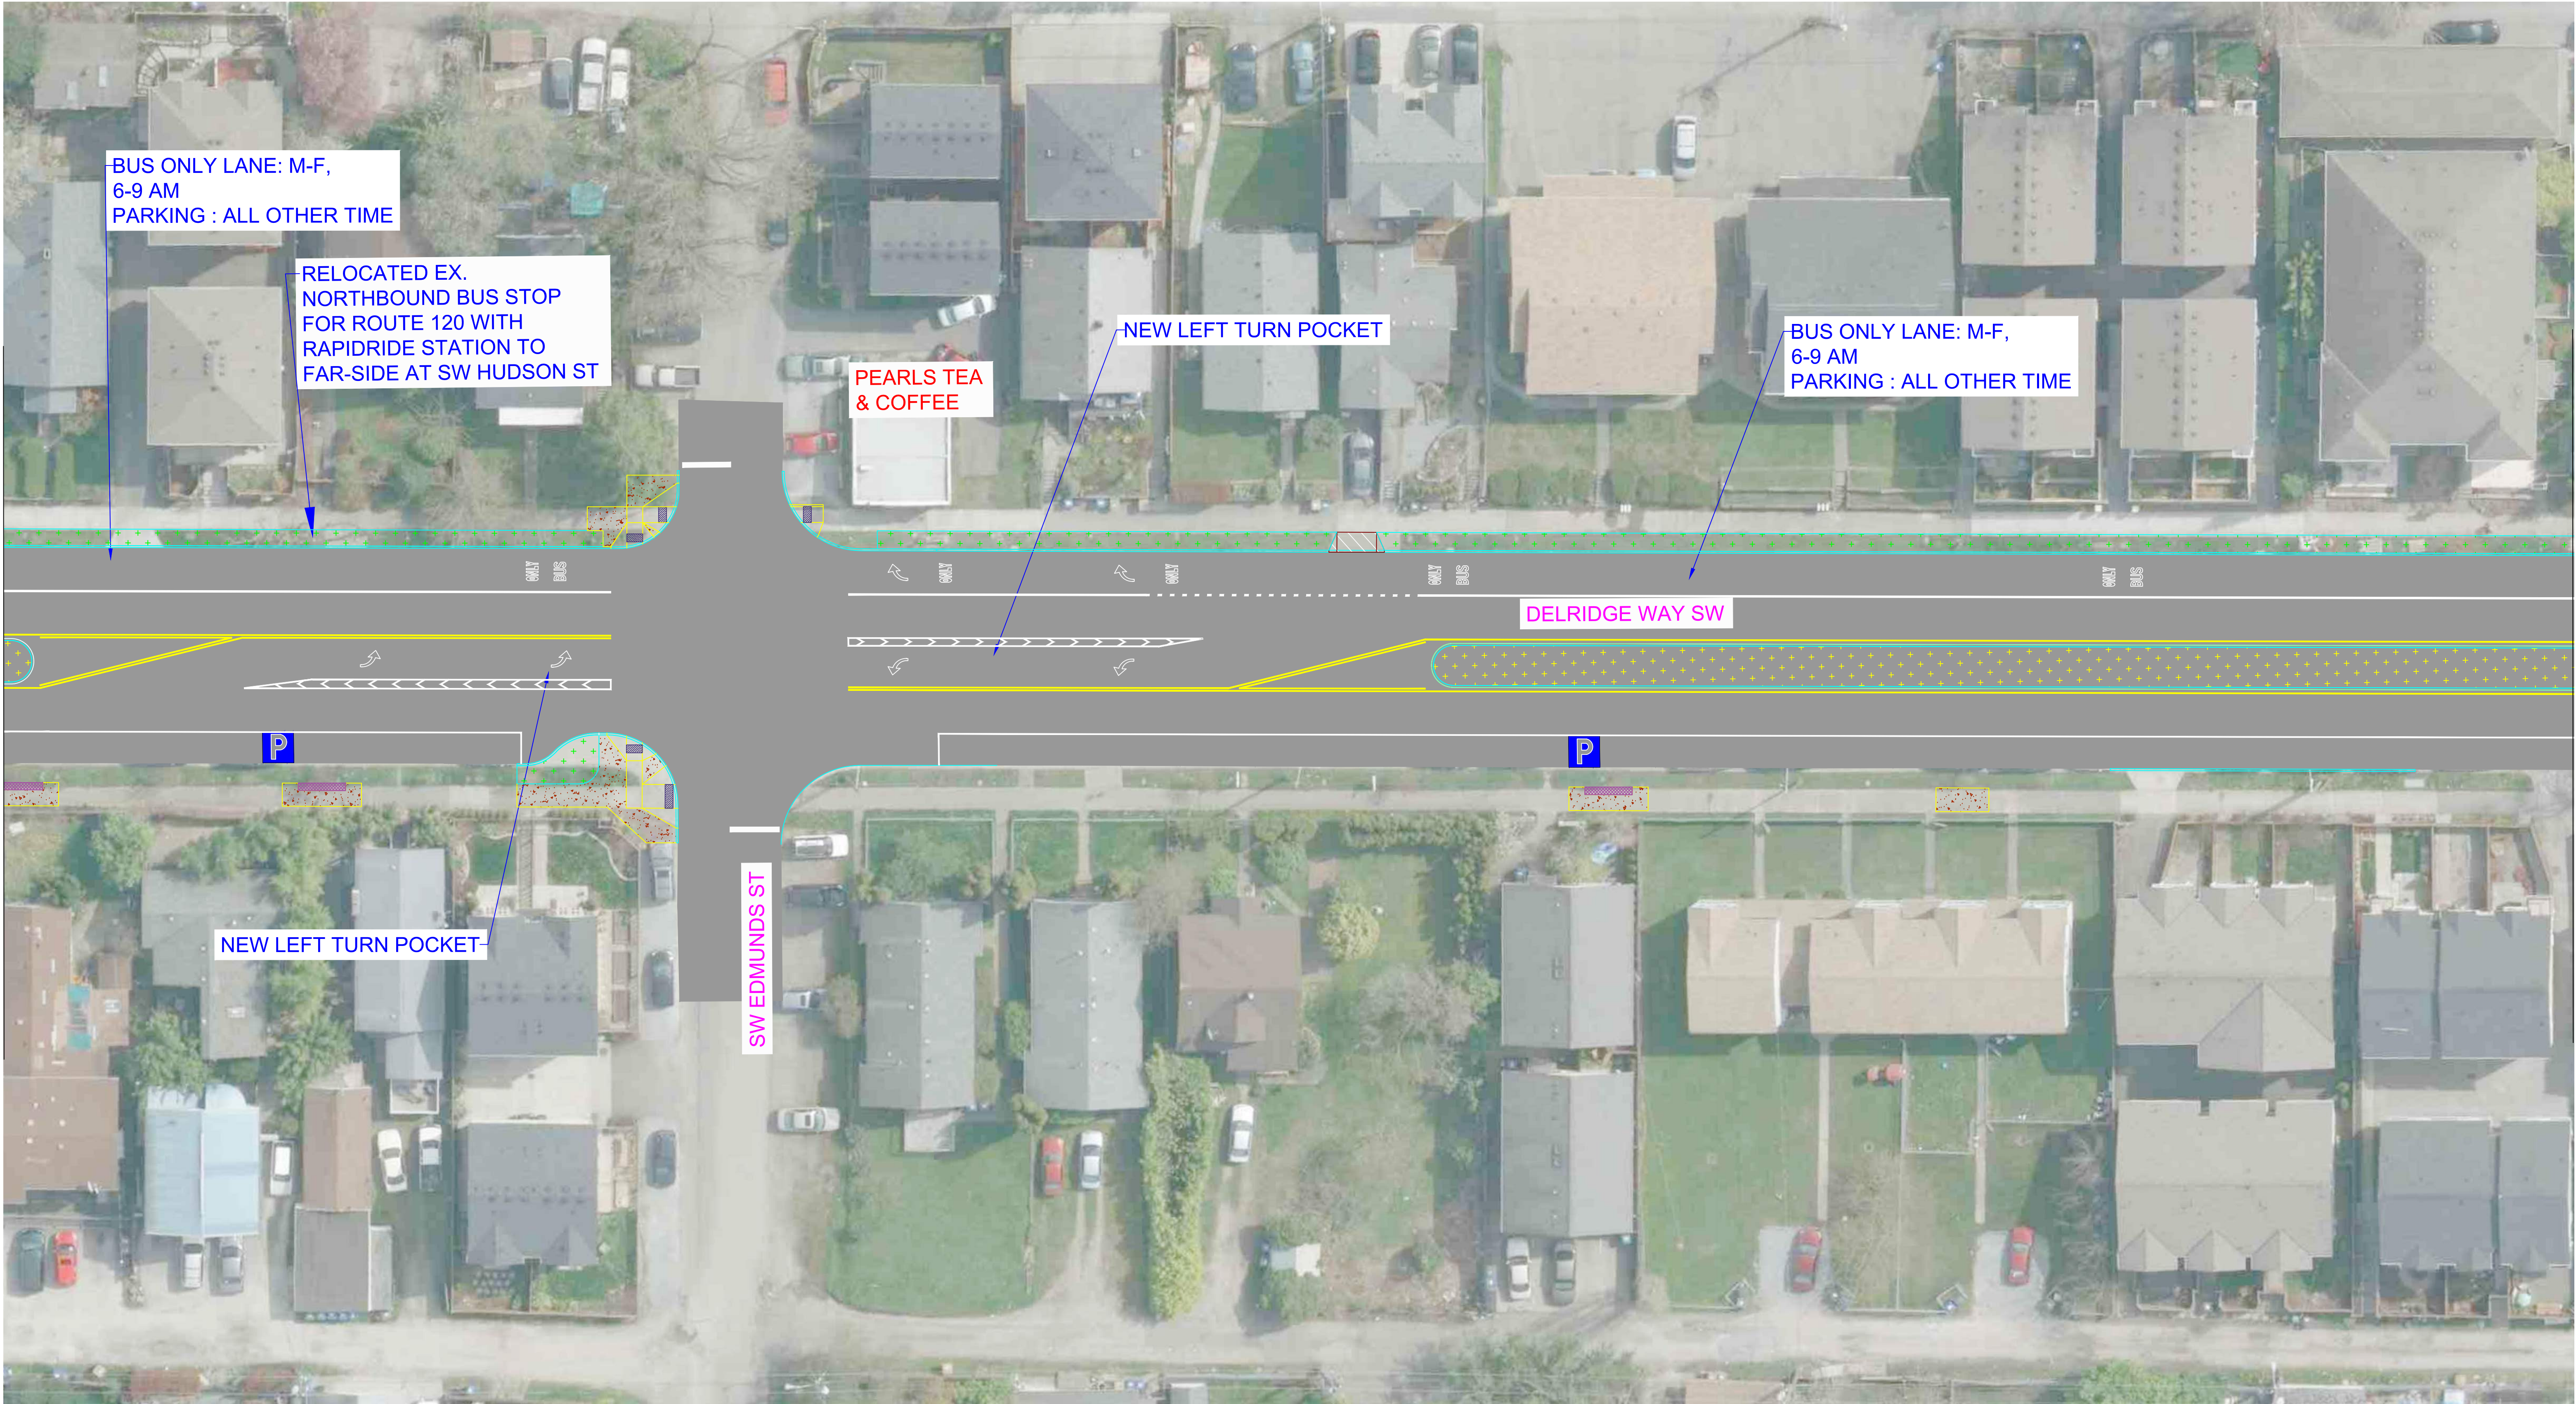

MATCH LINE - SEE SHEET 9



Seattle
Department of
Transportation

CHANN LEGEND:


- | | | |
|-------------------|-------------------------|-----------------------------------|
| 24/7 PARKING LANE | RAPIDRIDE STATION | RECTANGULAR RAPID FLASHING BEACON |
| BIKE CROSSINGS | SIGNALS | LANDSCAPING |
| NEW CROSSWALKS | CURB RAMP | DRIVEWAY |
| 24/7 BUS LANE | LANDSCAPE MEDIAN STRIPS | |



0 10 20 40 Feet




DELDRIDGE WAY SW - RAPIDRIDE H LINE
8 of 32


MATCH LINE - SEE SHEET 8

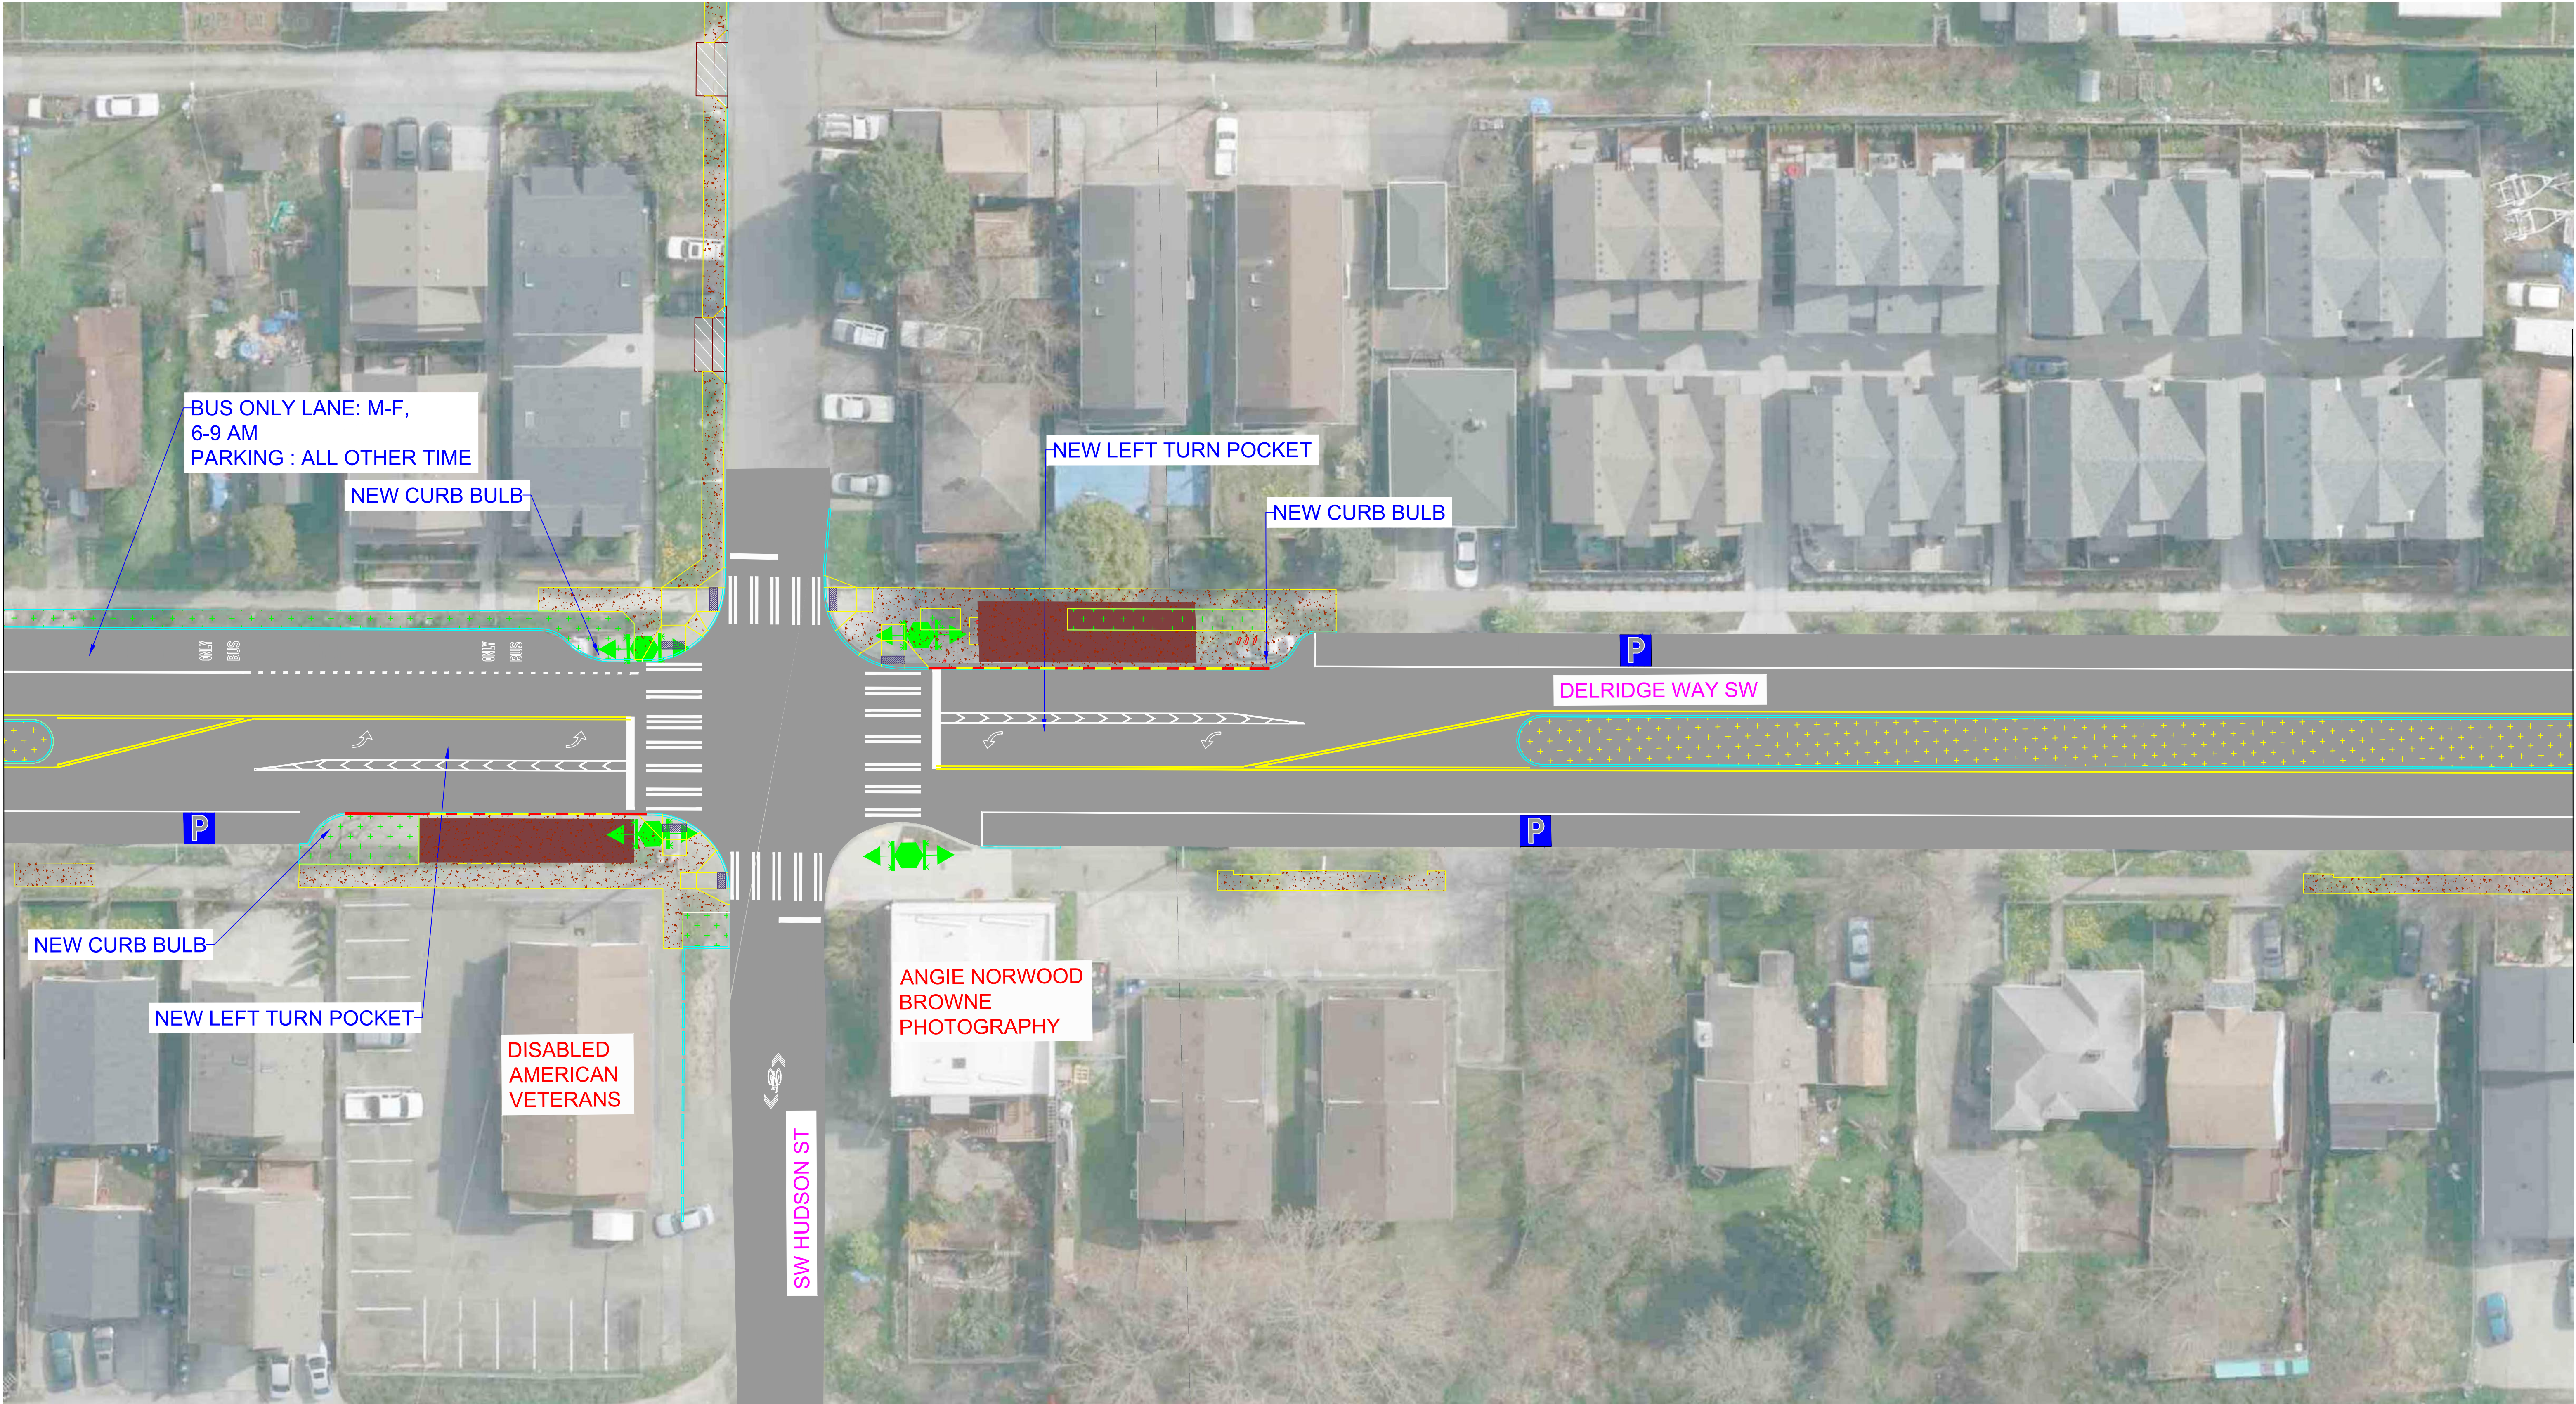


MATCH LINE - SEE SHEET 10

CHANN LEGEND:

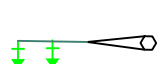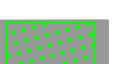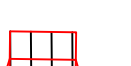- | | | |
|---|---|---|
|  24/7 PARKING LANE |  RAPIDRIDE STATION |  RECTANGULAR RAPID FLASHING BEACON |
|  BIKE CROSSINGS |  SIGNALS |  LANDSCAPING |
|  NEW CROSSWALKS |  CURB RAMP |  DRIVEWAY |
|  24/7 BUS LANE |  LANDSCAPE MEDIAN STRIPS | |

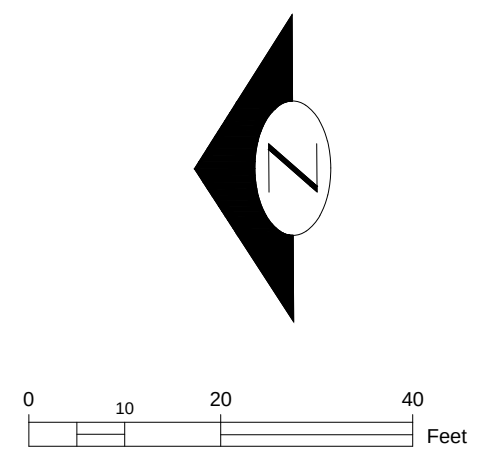

MATCH LINE — SEE SHEET 9



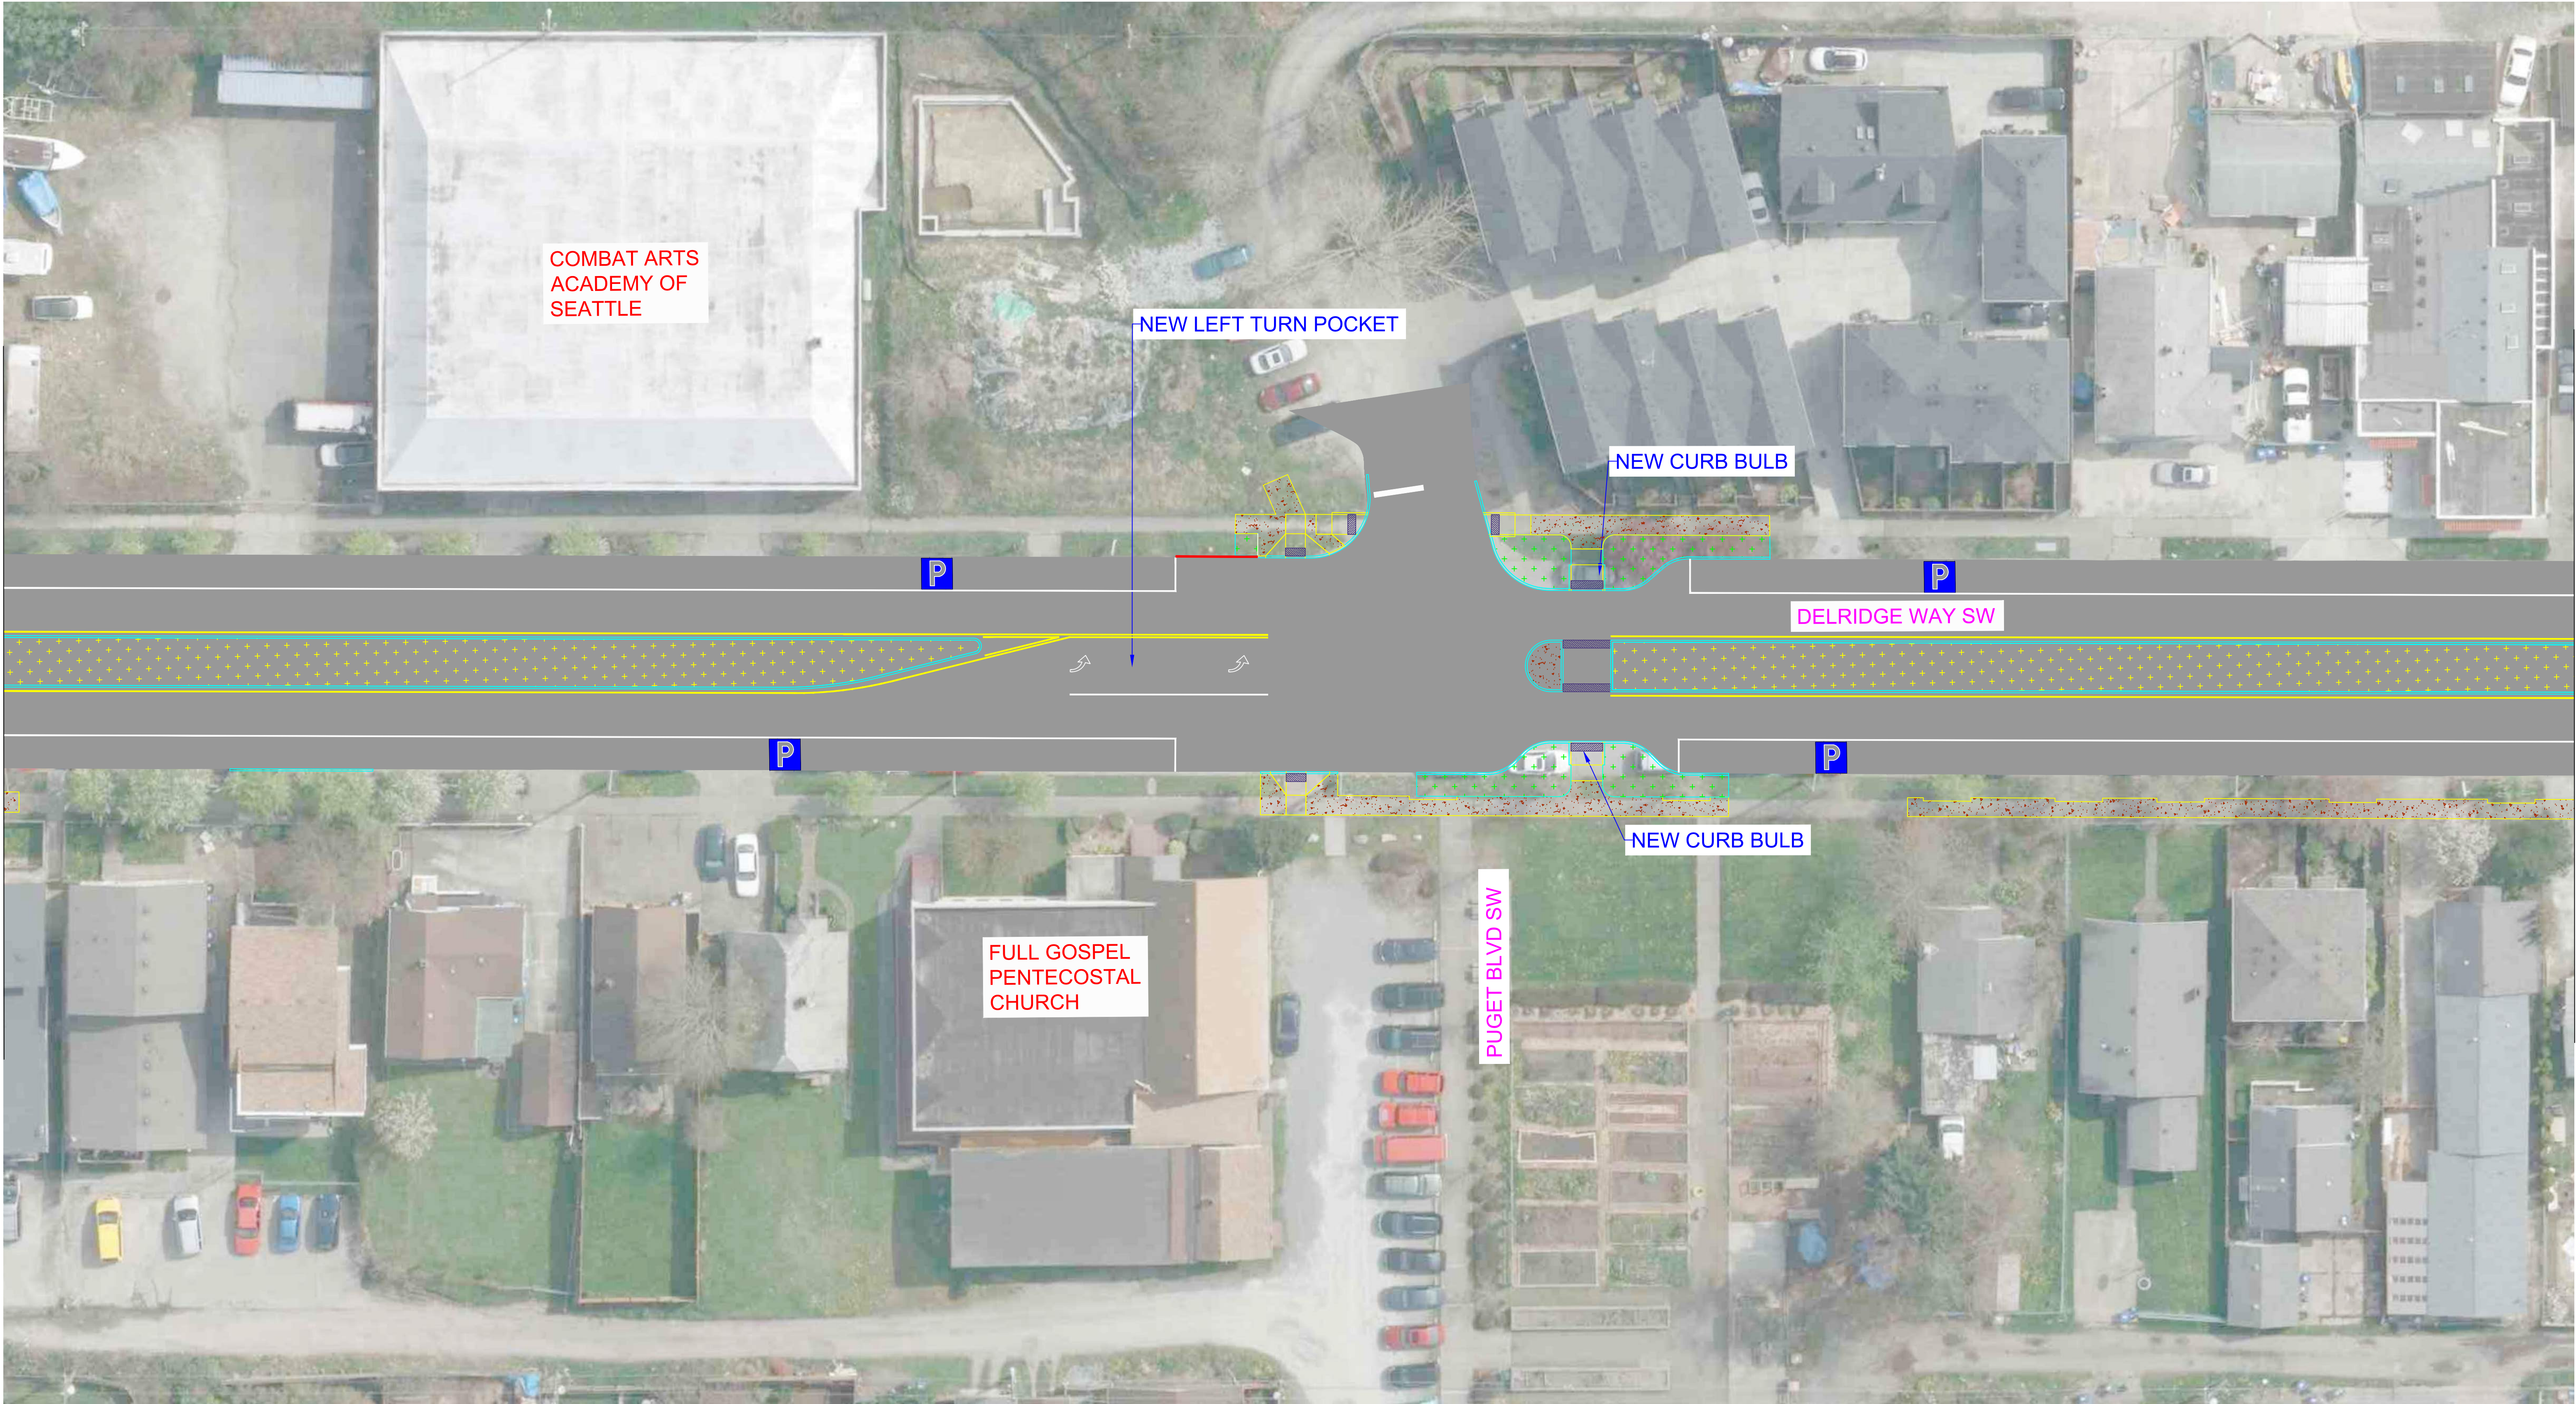




MATCH LINE — SEE SHEET 11



Seattle
Department of
Transportation


CHANN LEGEND:

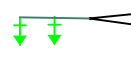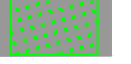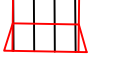	24/7 PARKING LANE		RAPIDRIDE STATION		RECTANGULAR RAPID FLASHING BEACON
	BIKE CROSSINGS		SIGNALS		LANDSCAPING
	NEW CROSSWALKS		CURB RAMP		DRIVEWAY
	24/7 BUS LANE		LANDSCAPE MEDIAN STRIPS		

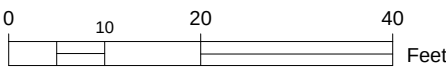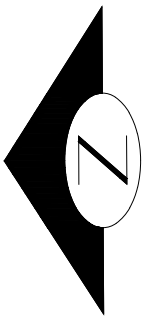






DELDRIDGE WAY SW — RAPIDRIDE H LINE
10 of 32



MATCH LINE - SEE SHEET 10

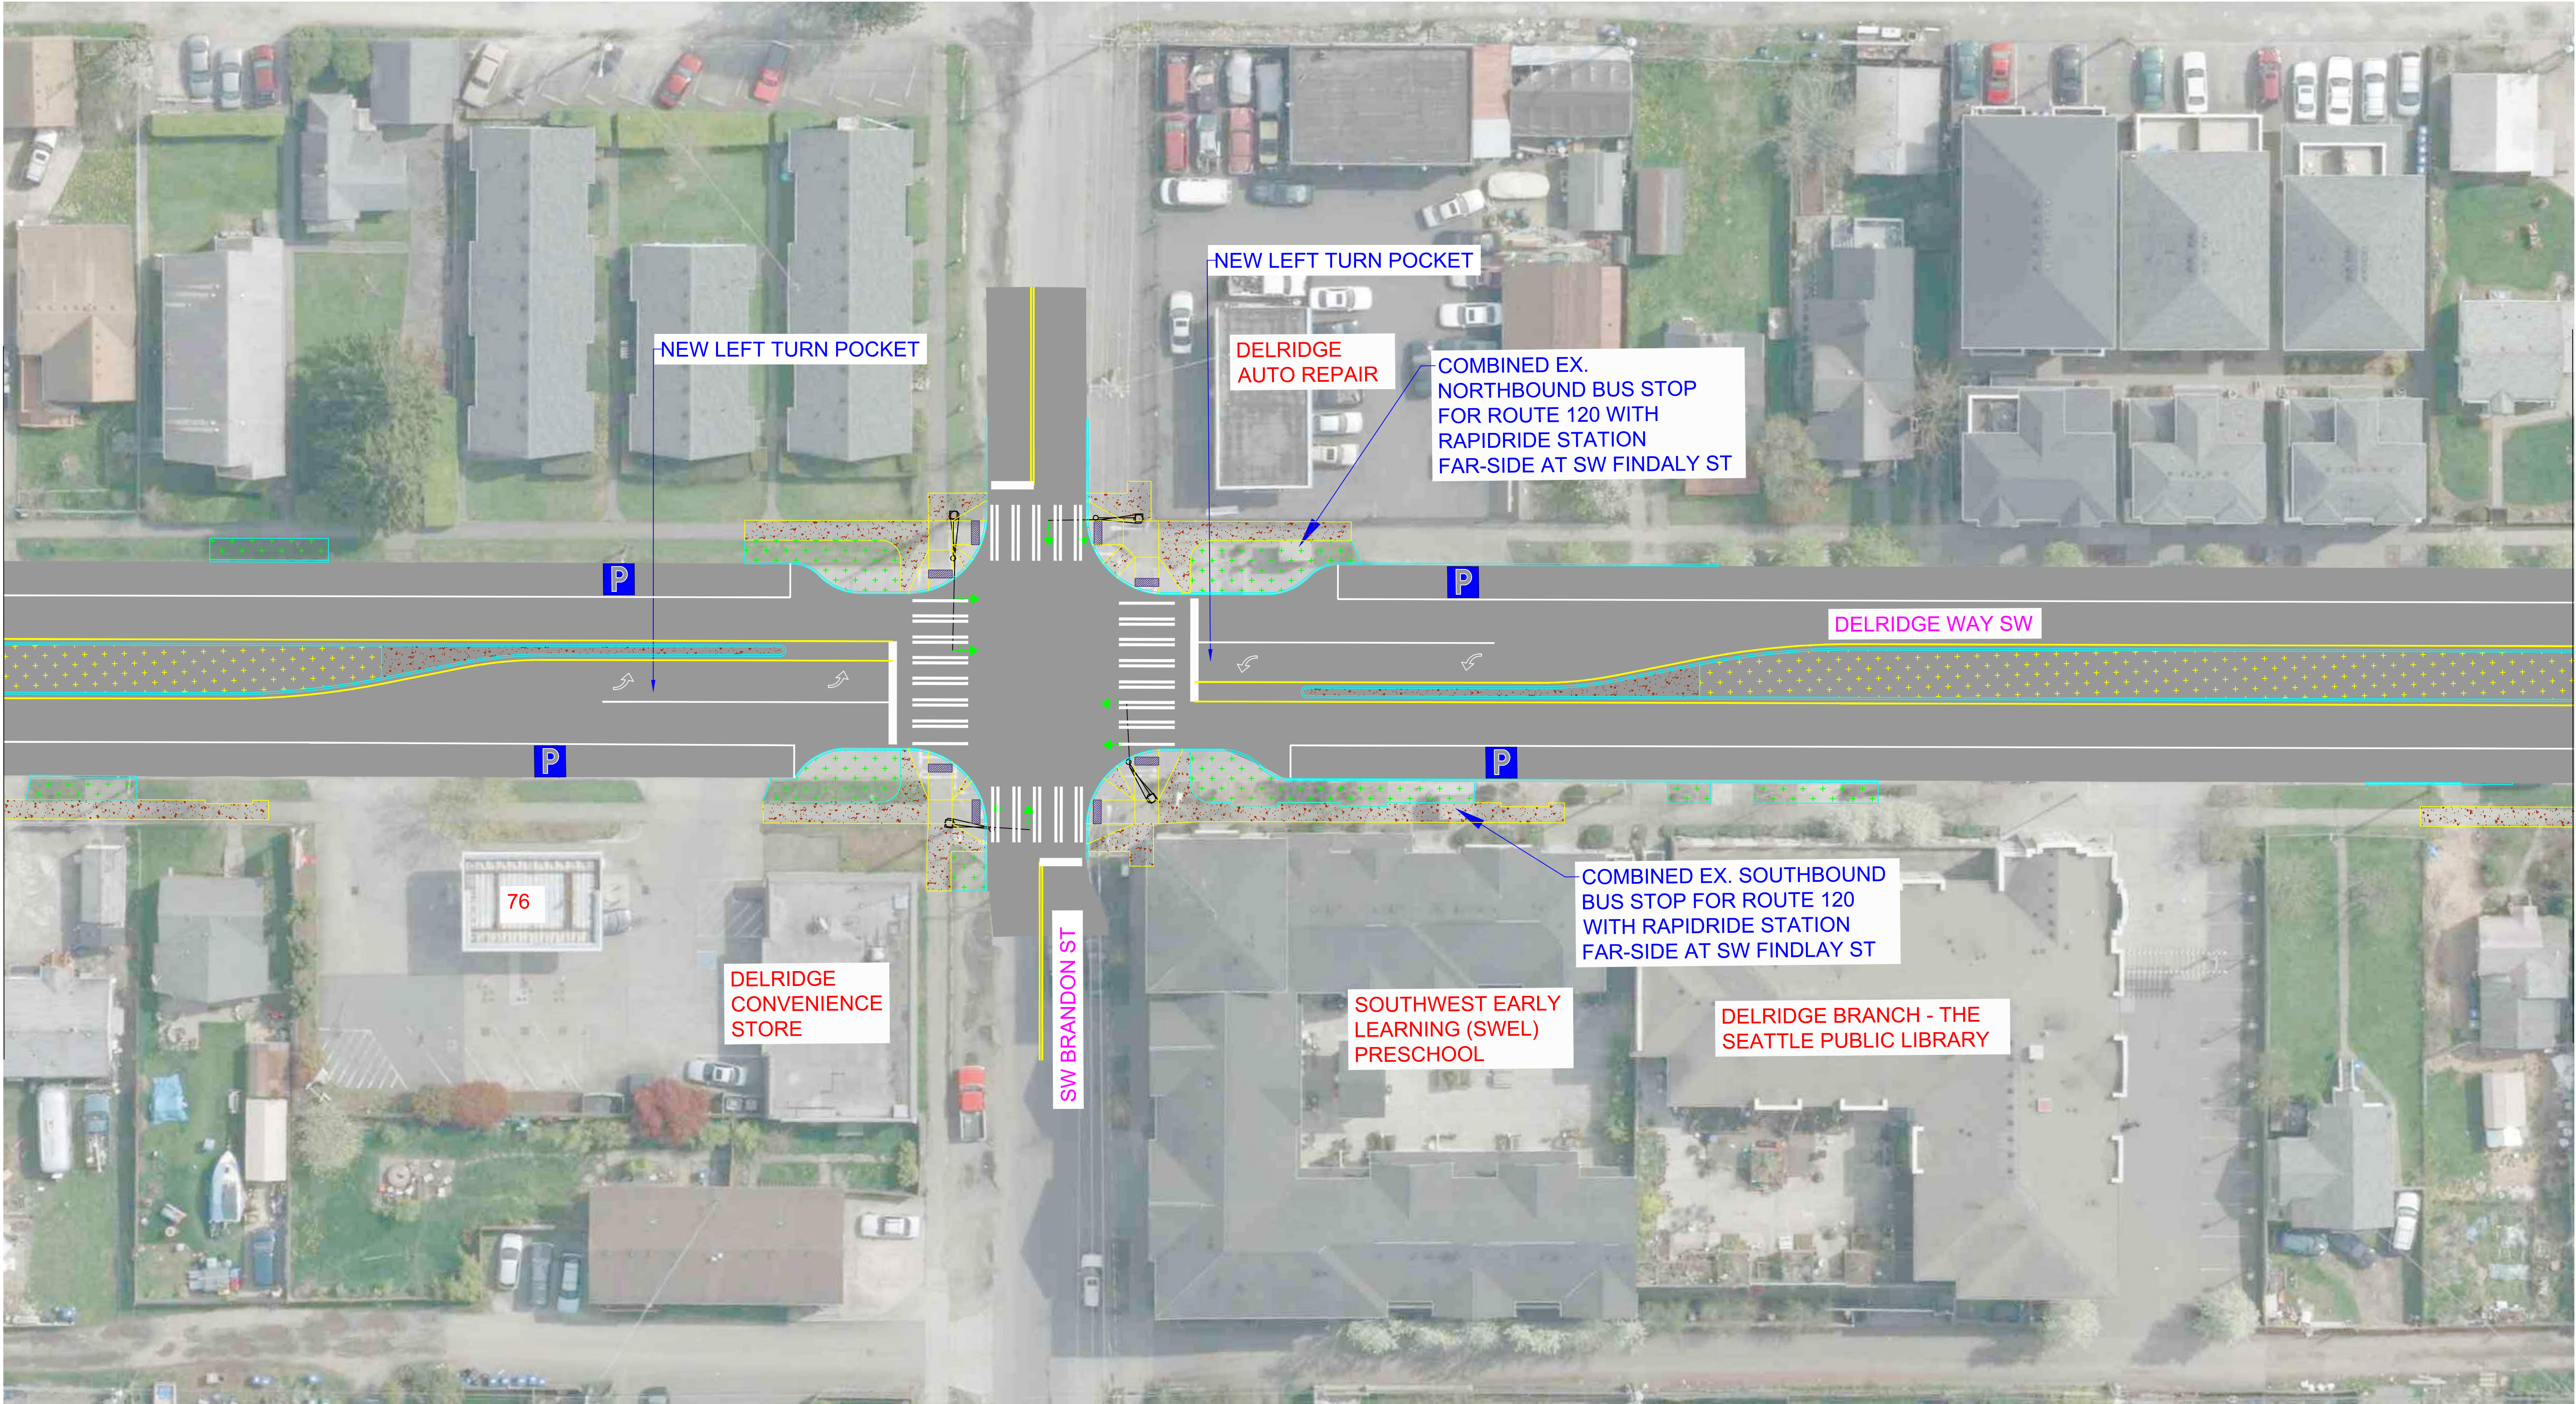


MATCH LINE - SEE SHEET 12

CHANN LEGEND:

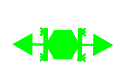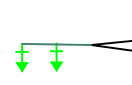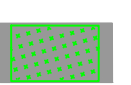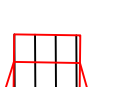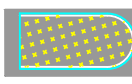- | | | |
|---|---|---|
|  24/7 PARKING LANE |  RAPIDRIDE STATION |  RECTANGULAR RAPID FLASHING BEACON |
|  BIKE CROSSINGS |  SIGNALS |  LANDSCAPING |
|  NEW CROSSWALKS |  CURB RAMP |  DRIVEWAY |
|  24/7 BUS LANE |  LANDSCAPE MEDIAN STRIPS | |

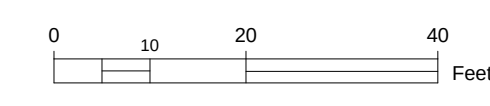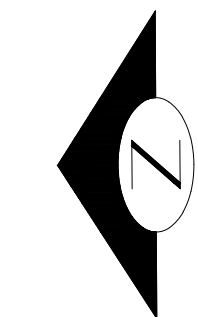


MATCH LINE - SEE SHEET 11

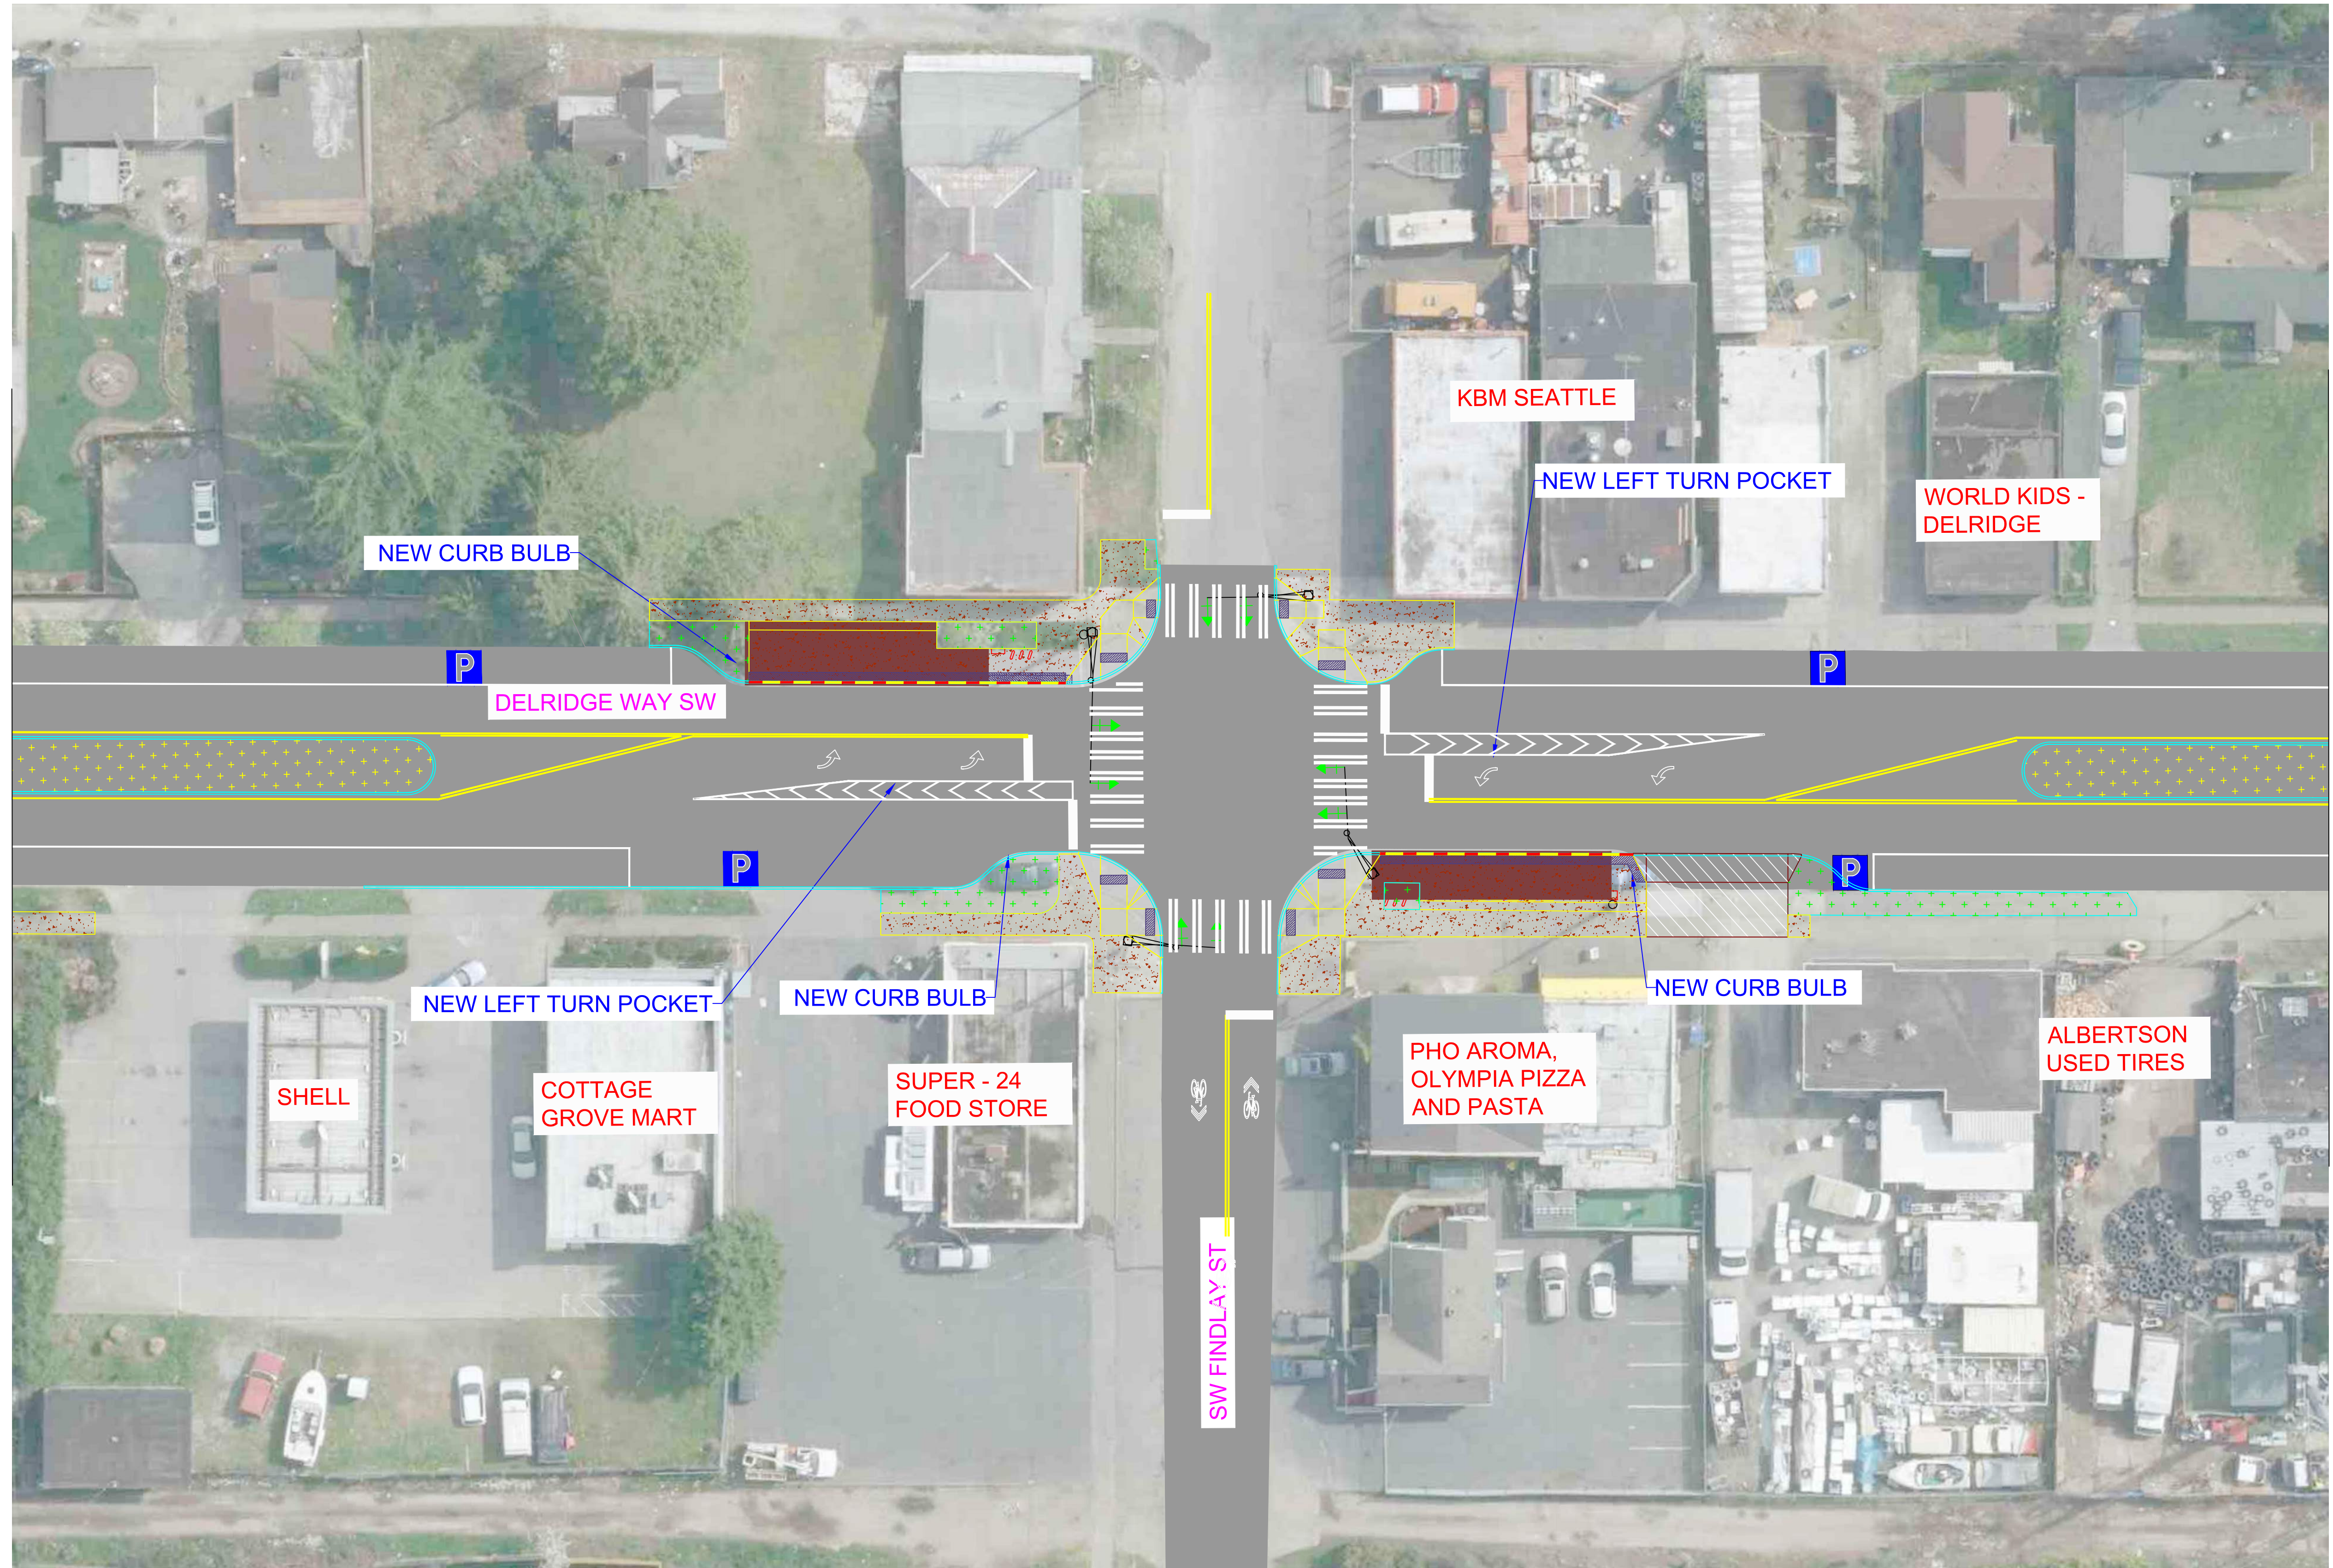

MATCH LINE - SEE SHEET 13

CHANN LEGEND:

- | | | |
|-------------------|-------------------------|-----------------------------------|
| 24/7 PARKING LANE | RAPIDRIIDE STATION | RECTANGULAR RAPID FLASHING BEACON |
| BIKE CROSSINGS | SIGNALS | LANDSCAPING |
| NEW CROSSWALKS | CURB RAMP | DRIVEWAY |
| 24/7 BUS LANE | LANDSCAPE MEDIAN STRIPS | |

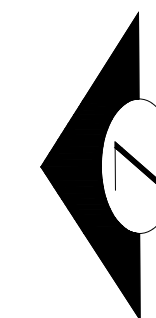


0 10 20 40 Feet



Seattle
Department of
Transportation

DELRIIDGE WAY SW - RAPIDRIIDE H LINE
12 of 32

MATCH LINE — SEE SHEET 12

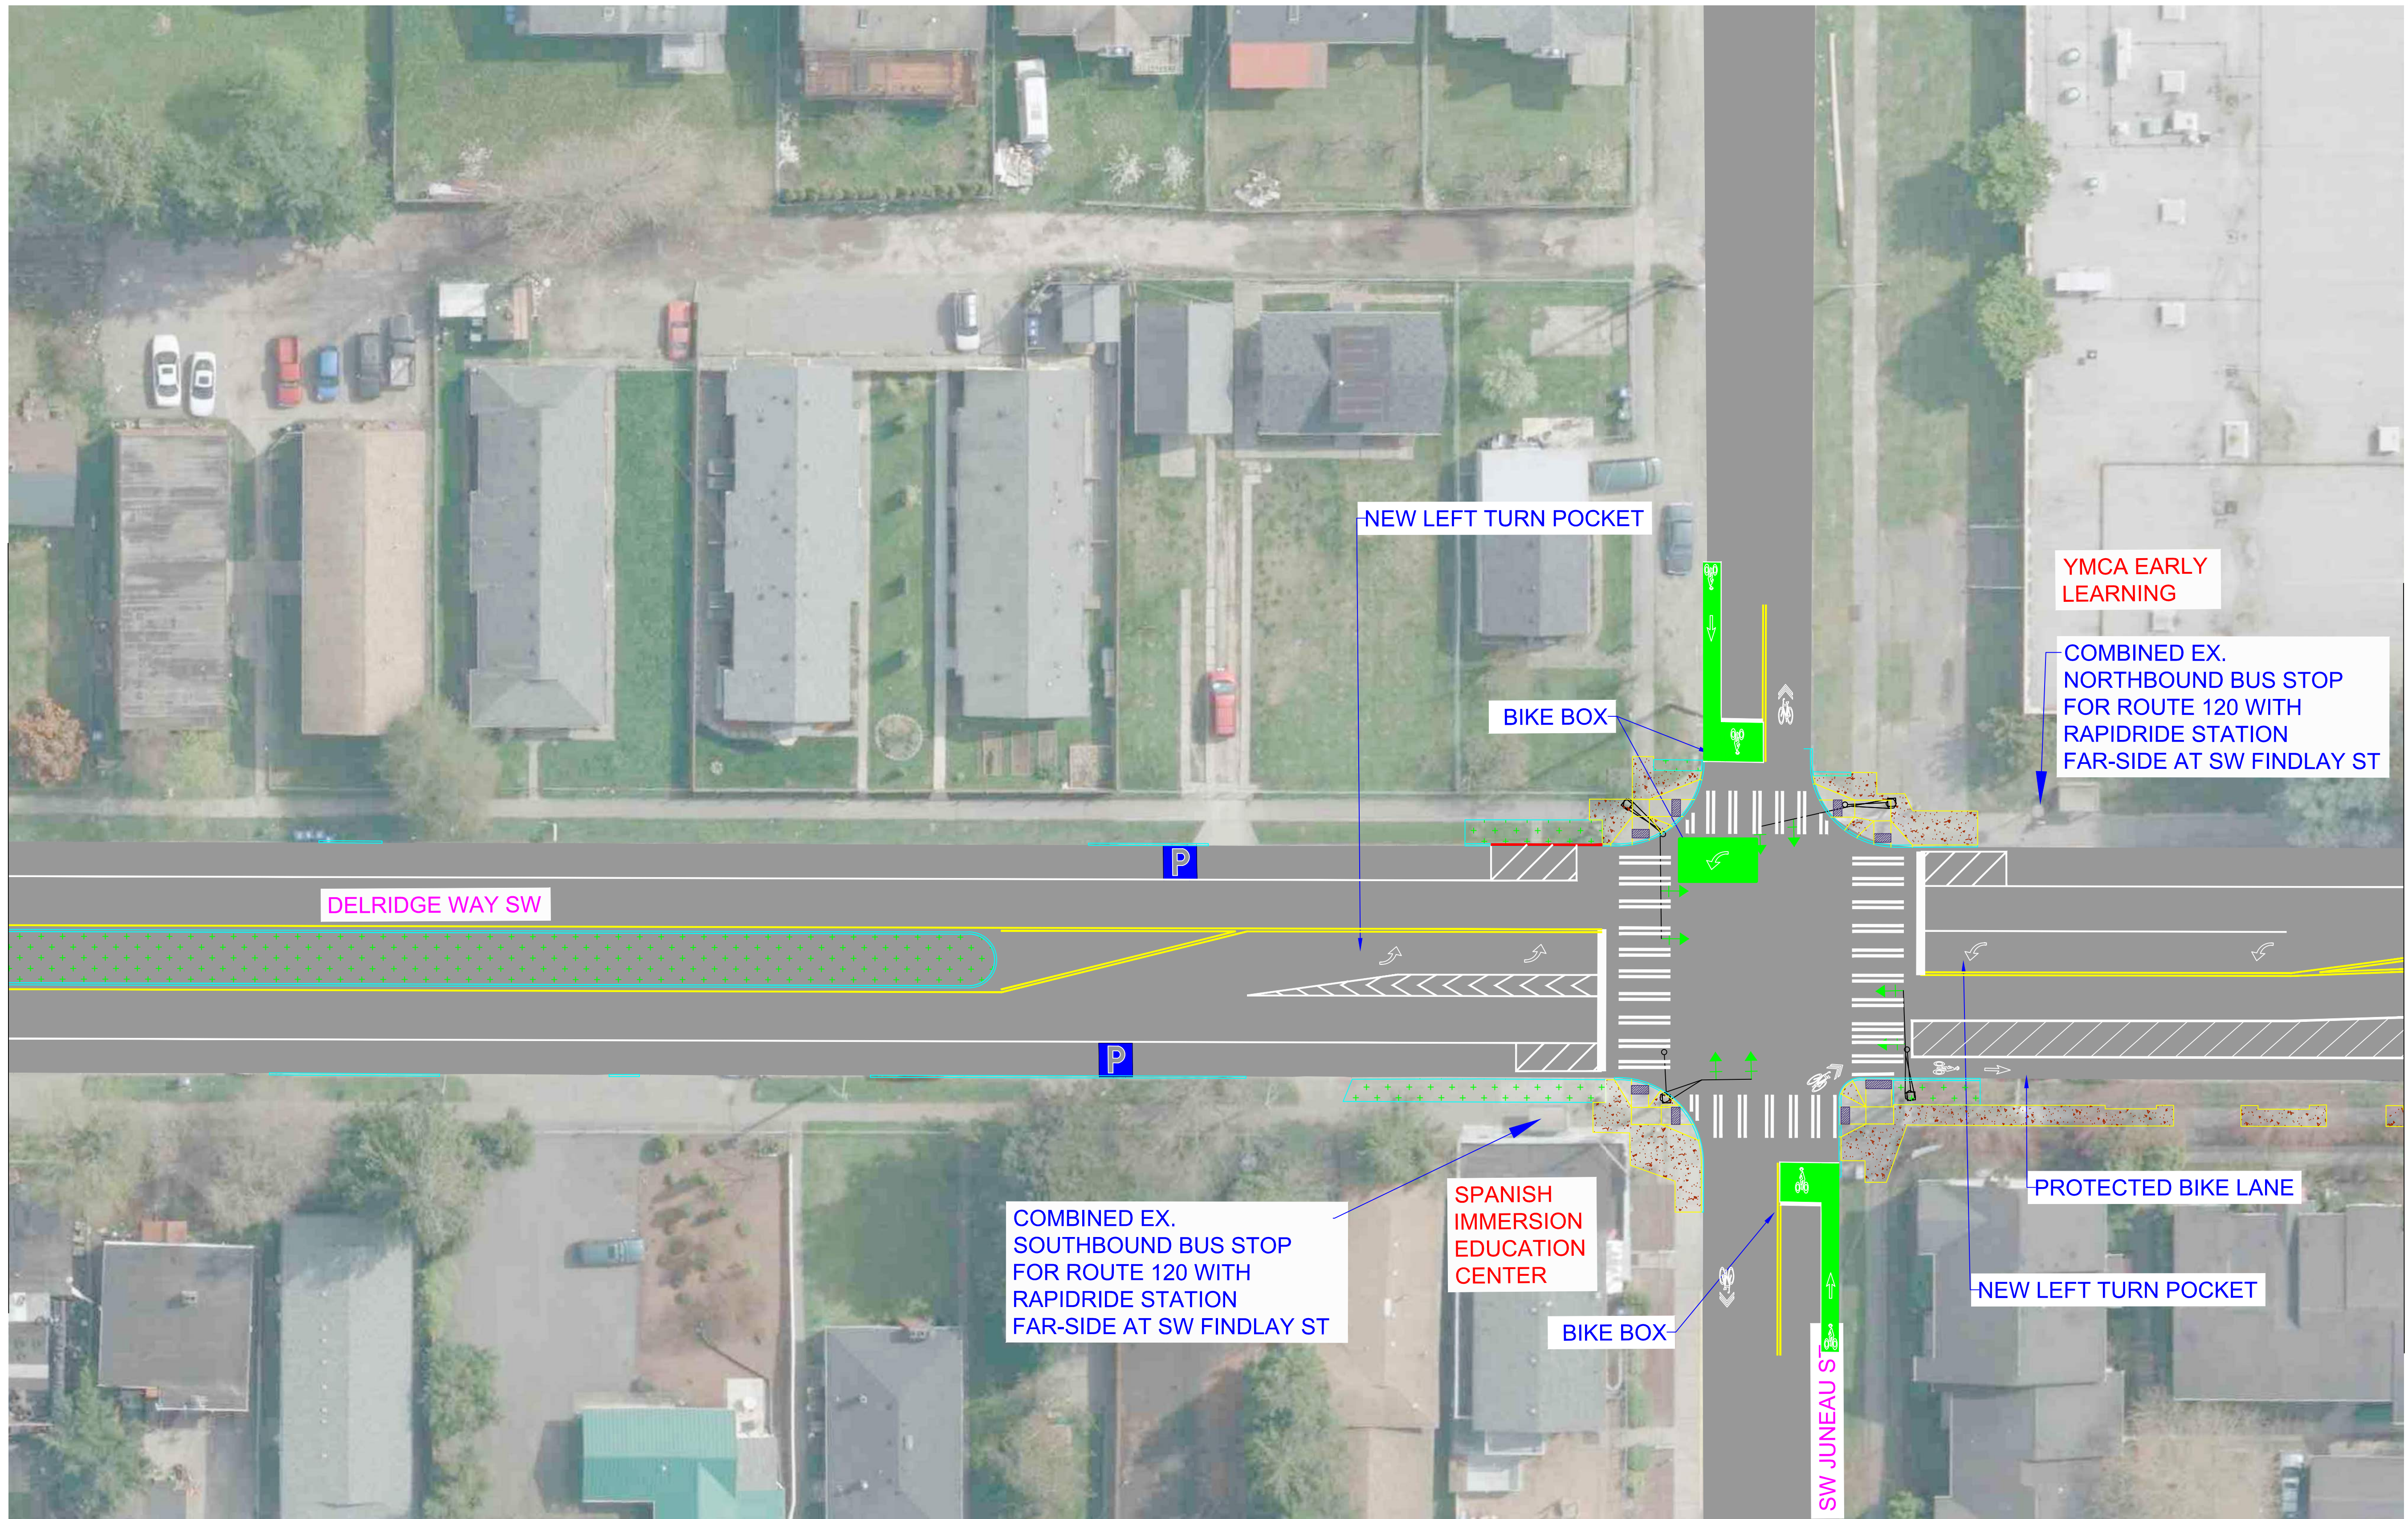


MATCH LINE — SEE SHEET 14

CHANN LEGEND:




Seattle
Department of
Transportation

24/7 PARKING LANE	RAPIDRIDE STATION	RECTANGULAR RAPID FLASHING BEACON
BIKE CROSSINGS	SIGNALS	LANDSCAPING
NEW CROSSWALKS	CURB RAMP	DRIVEWAY
24/7 BUS LANE	LANDSCAPE MEDIAN STRIPS	

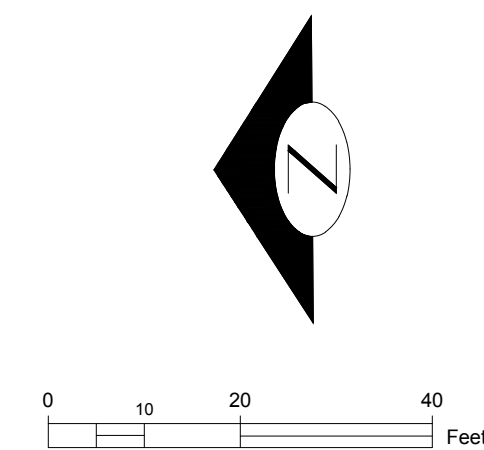


DELDRIDGE WAY SW — RAPIDRIDE H LINE
13 of 32

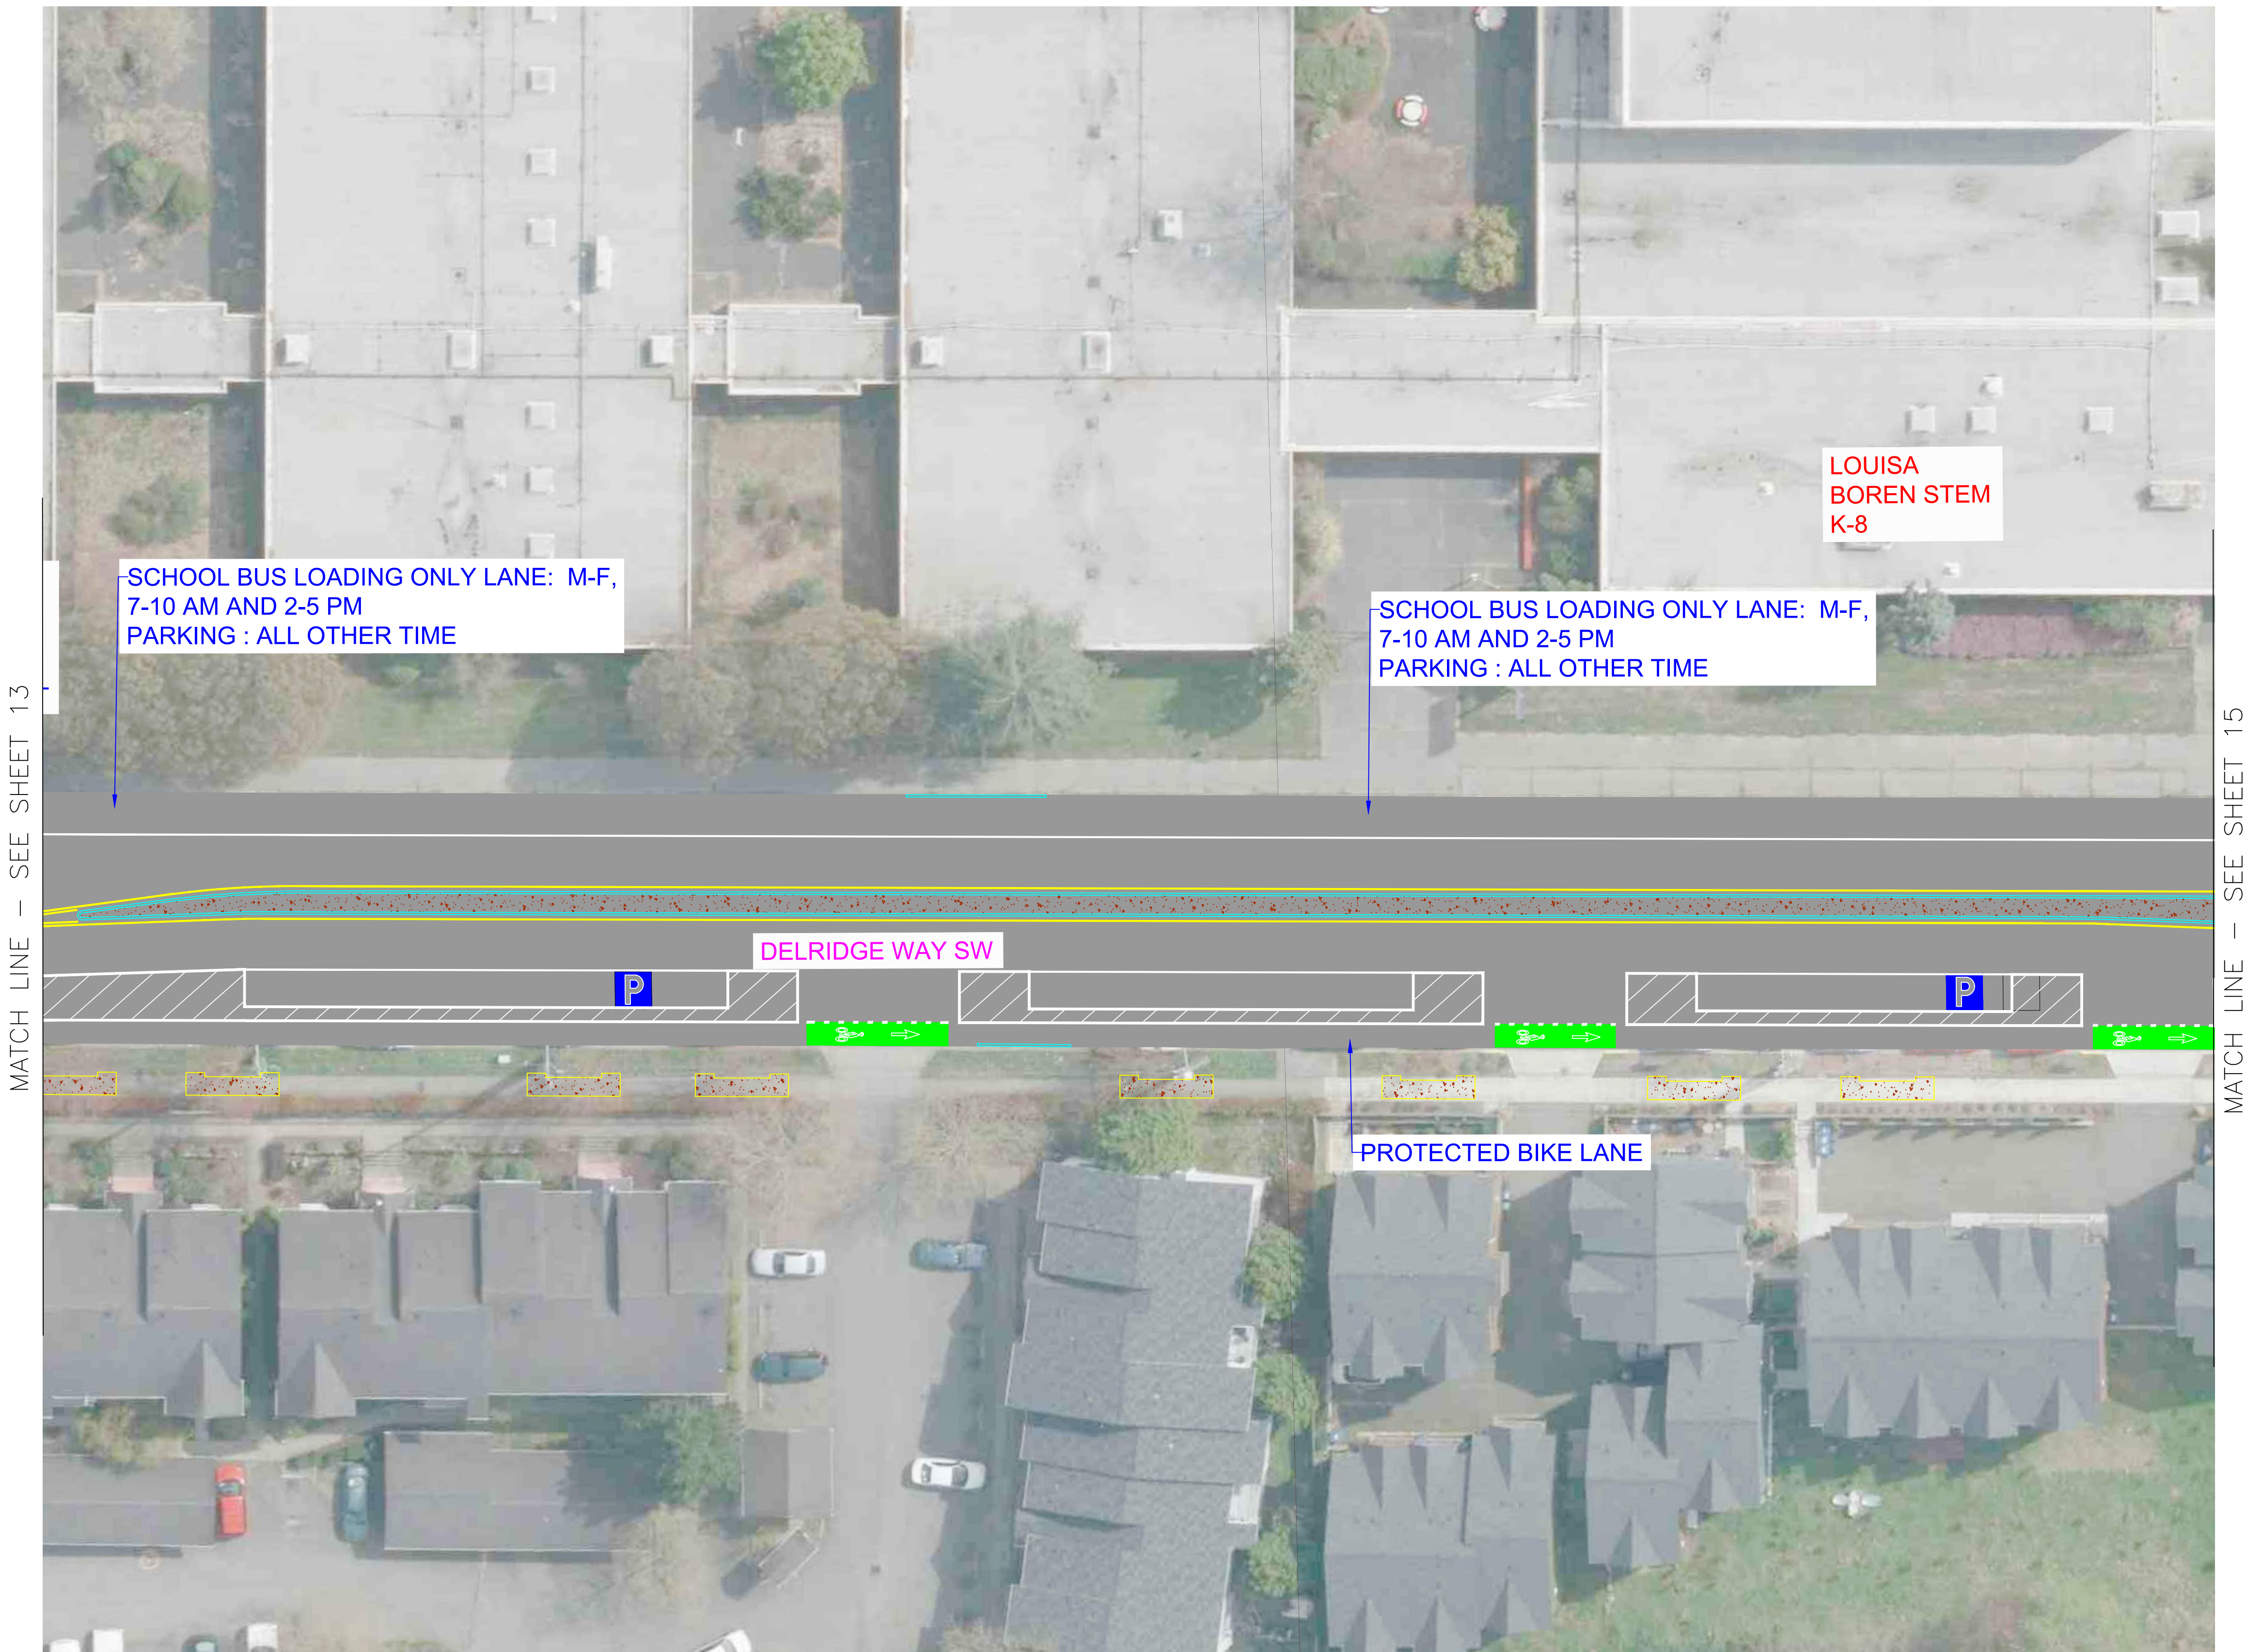

Seattle
 Department of
 Transportation

CHANN LEGEND:

- | | | |
|-------------------|-------------------------|-----------------------------------|
| 24/7 PARKING LANE | RAPIDRIDE STATION | RECTANGULAR RAPID FLASHING BEACON |
| BIKE CROSSINGS | SIGNALS | LANDSCAPING |
| NEW CROSSWALKS | CURB RAMP | DRIVEWAY |
| 24/7 BUS LANE | LANDSCAPE MEDIAN STRIPS | |

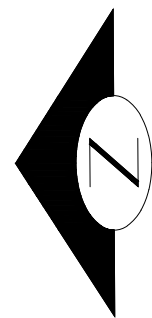


DELRIDGE WAY SW — RAPIDRIDE H LINE
 14 of 32




CHANN LEGEND:

	24/7 PARKING LANE		RAPIDRIDE STATION		RECTANGULAR RAPID FLASHING BEACON
	BIKE CROSSINGS		SIGNALS		LANDSCAPING
	NEW CROSSWALKS		CURB RAMP		DRIVEWAY
	24/7 BUS LANE		LANDSCAPE MEDIAN STRIPS		

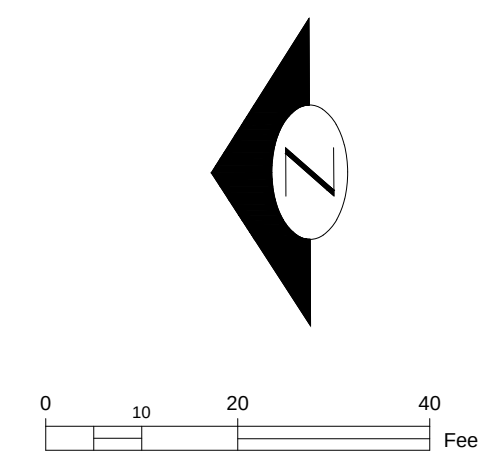

MATCH LINE - SEE SHEET 15





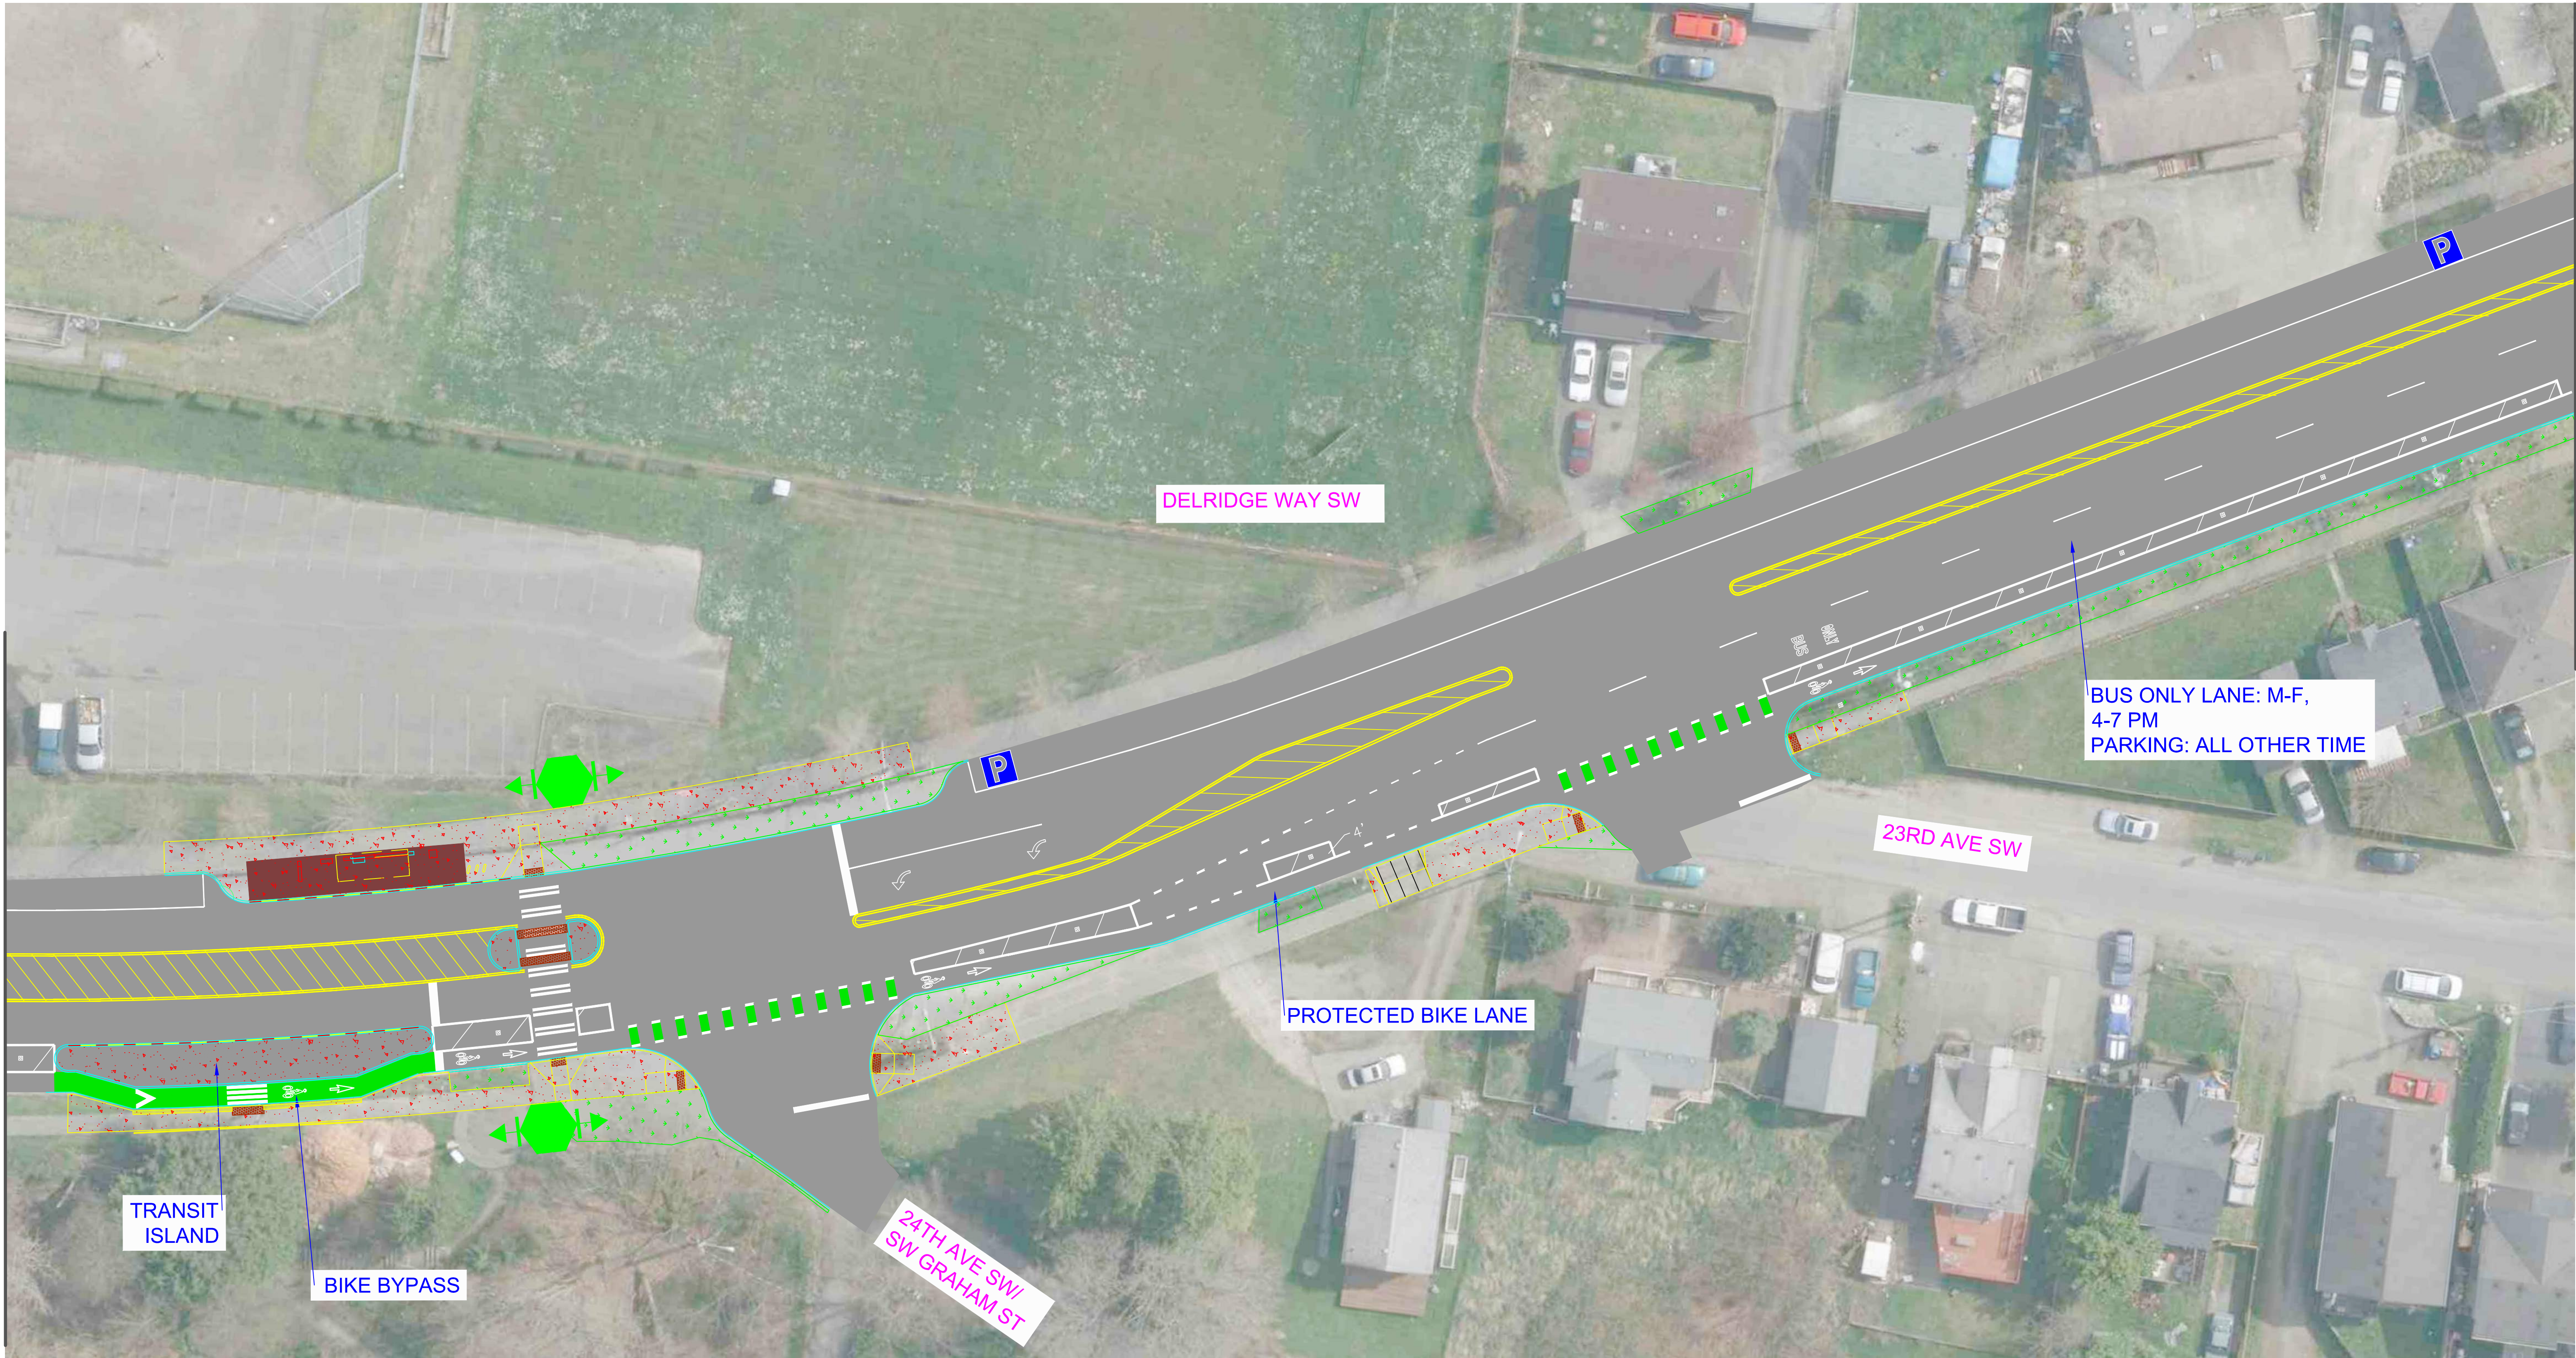




MATCH LINE - SEE SHEET 17



Seattle
Department of
Transportation

CHANN LEGEND:

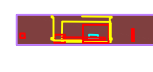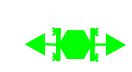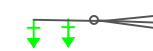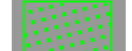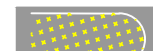 24/7 PARKING LANE	 RAPIDRIDE STATION	 RECTANGULAR RAPID FLASHING BEACON
 BIKE CROSSINGS	 SIGNALS	 LANDSCAPING
 NEW CROSSWALKS	 CURB RAMP	 DRIVEWAY
 24/7 BUS LANE	 LANDSCAPE MEDIAN STRIPS	

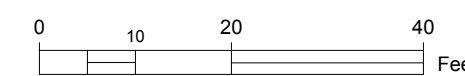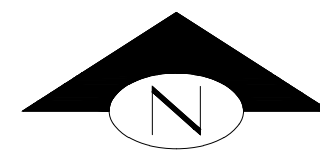

DELDRIDGE WAY SW — RAPIDRIDE H LINE
16 OF 32

MATCH LINE - SEE SHEET 16







MATCH LINE - SEE SHEET 18




Seattle
Department of
Transportation


CHANN LEGEND:

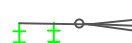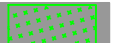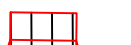	24/7 PARKING LANE		RAPIDRIDE STATION		RECTANGULAR RAPID FLASHING BEACON
	BIKE CROSSINGS		SIGNALS		LANDSCAPING
	NEW CROSSWALKS		CURB RAMP		DRIVEWAY
	24/7 BUS LANE		LANDSCAPE MEDIAN STRIPS		

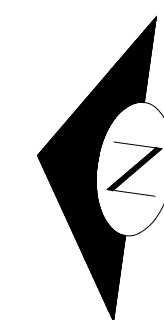




DELRIDGE WAY SW — RAPIDRIDE H LINE
17 OF 32


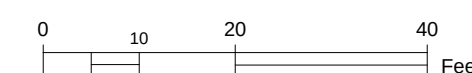


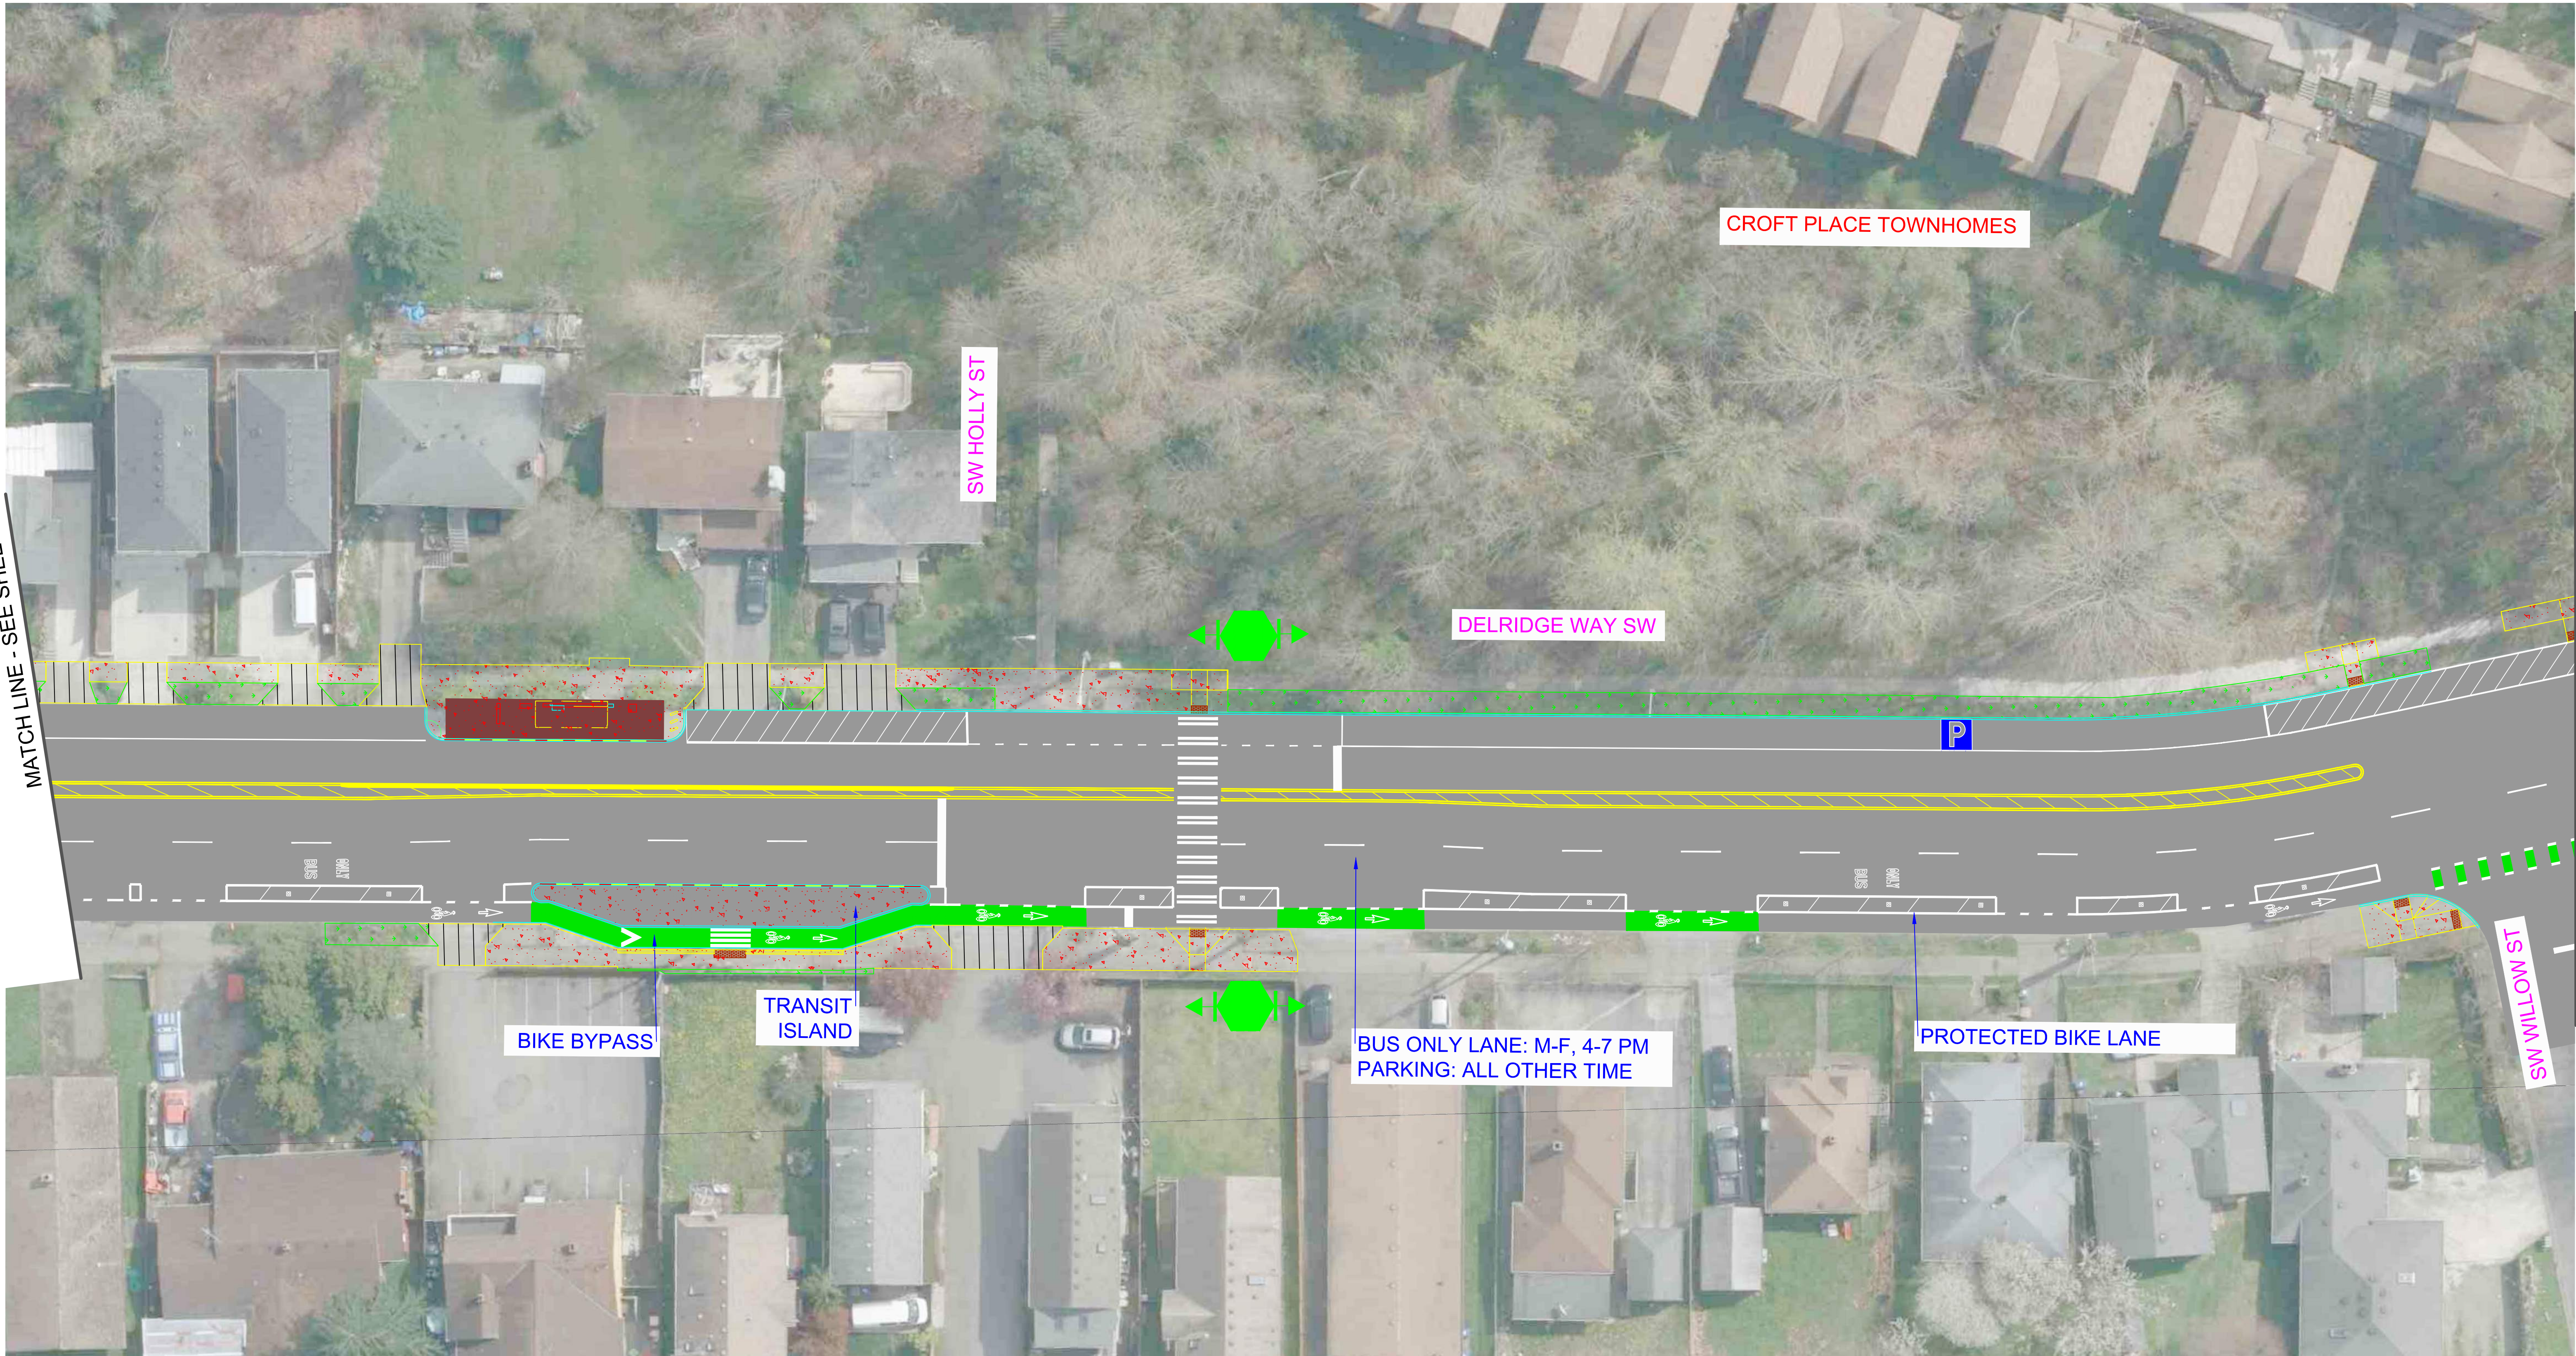

Seattle
Department of
Transportation

CHANN LEGEND:

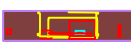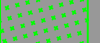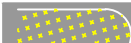
	24/7 PARKING LANE		RAPIDRIDE STATION		RECTANGULAR RAPID FLASHING BEACON
	BIKE CROSSINGS		SIGNALS		LANDSCAPING
	NEW CROSSWALKS		CURB RAMP		DRIVEWAY
	24/7 BUS LANE		LANDSCAPE MEDIAN STRIPS		

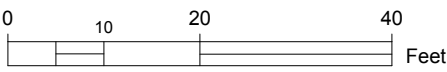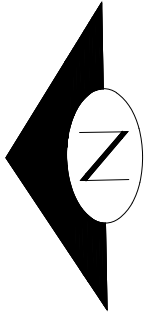

DELRIDGE WAY SW — RAPIDRIDE H LINE
18 OF 32



MATCH LINE - SEE SHEET 18


MATCH LINE - SEE SHEET 20

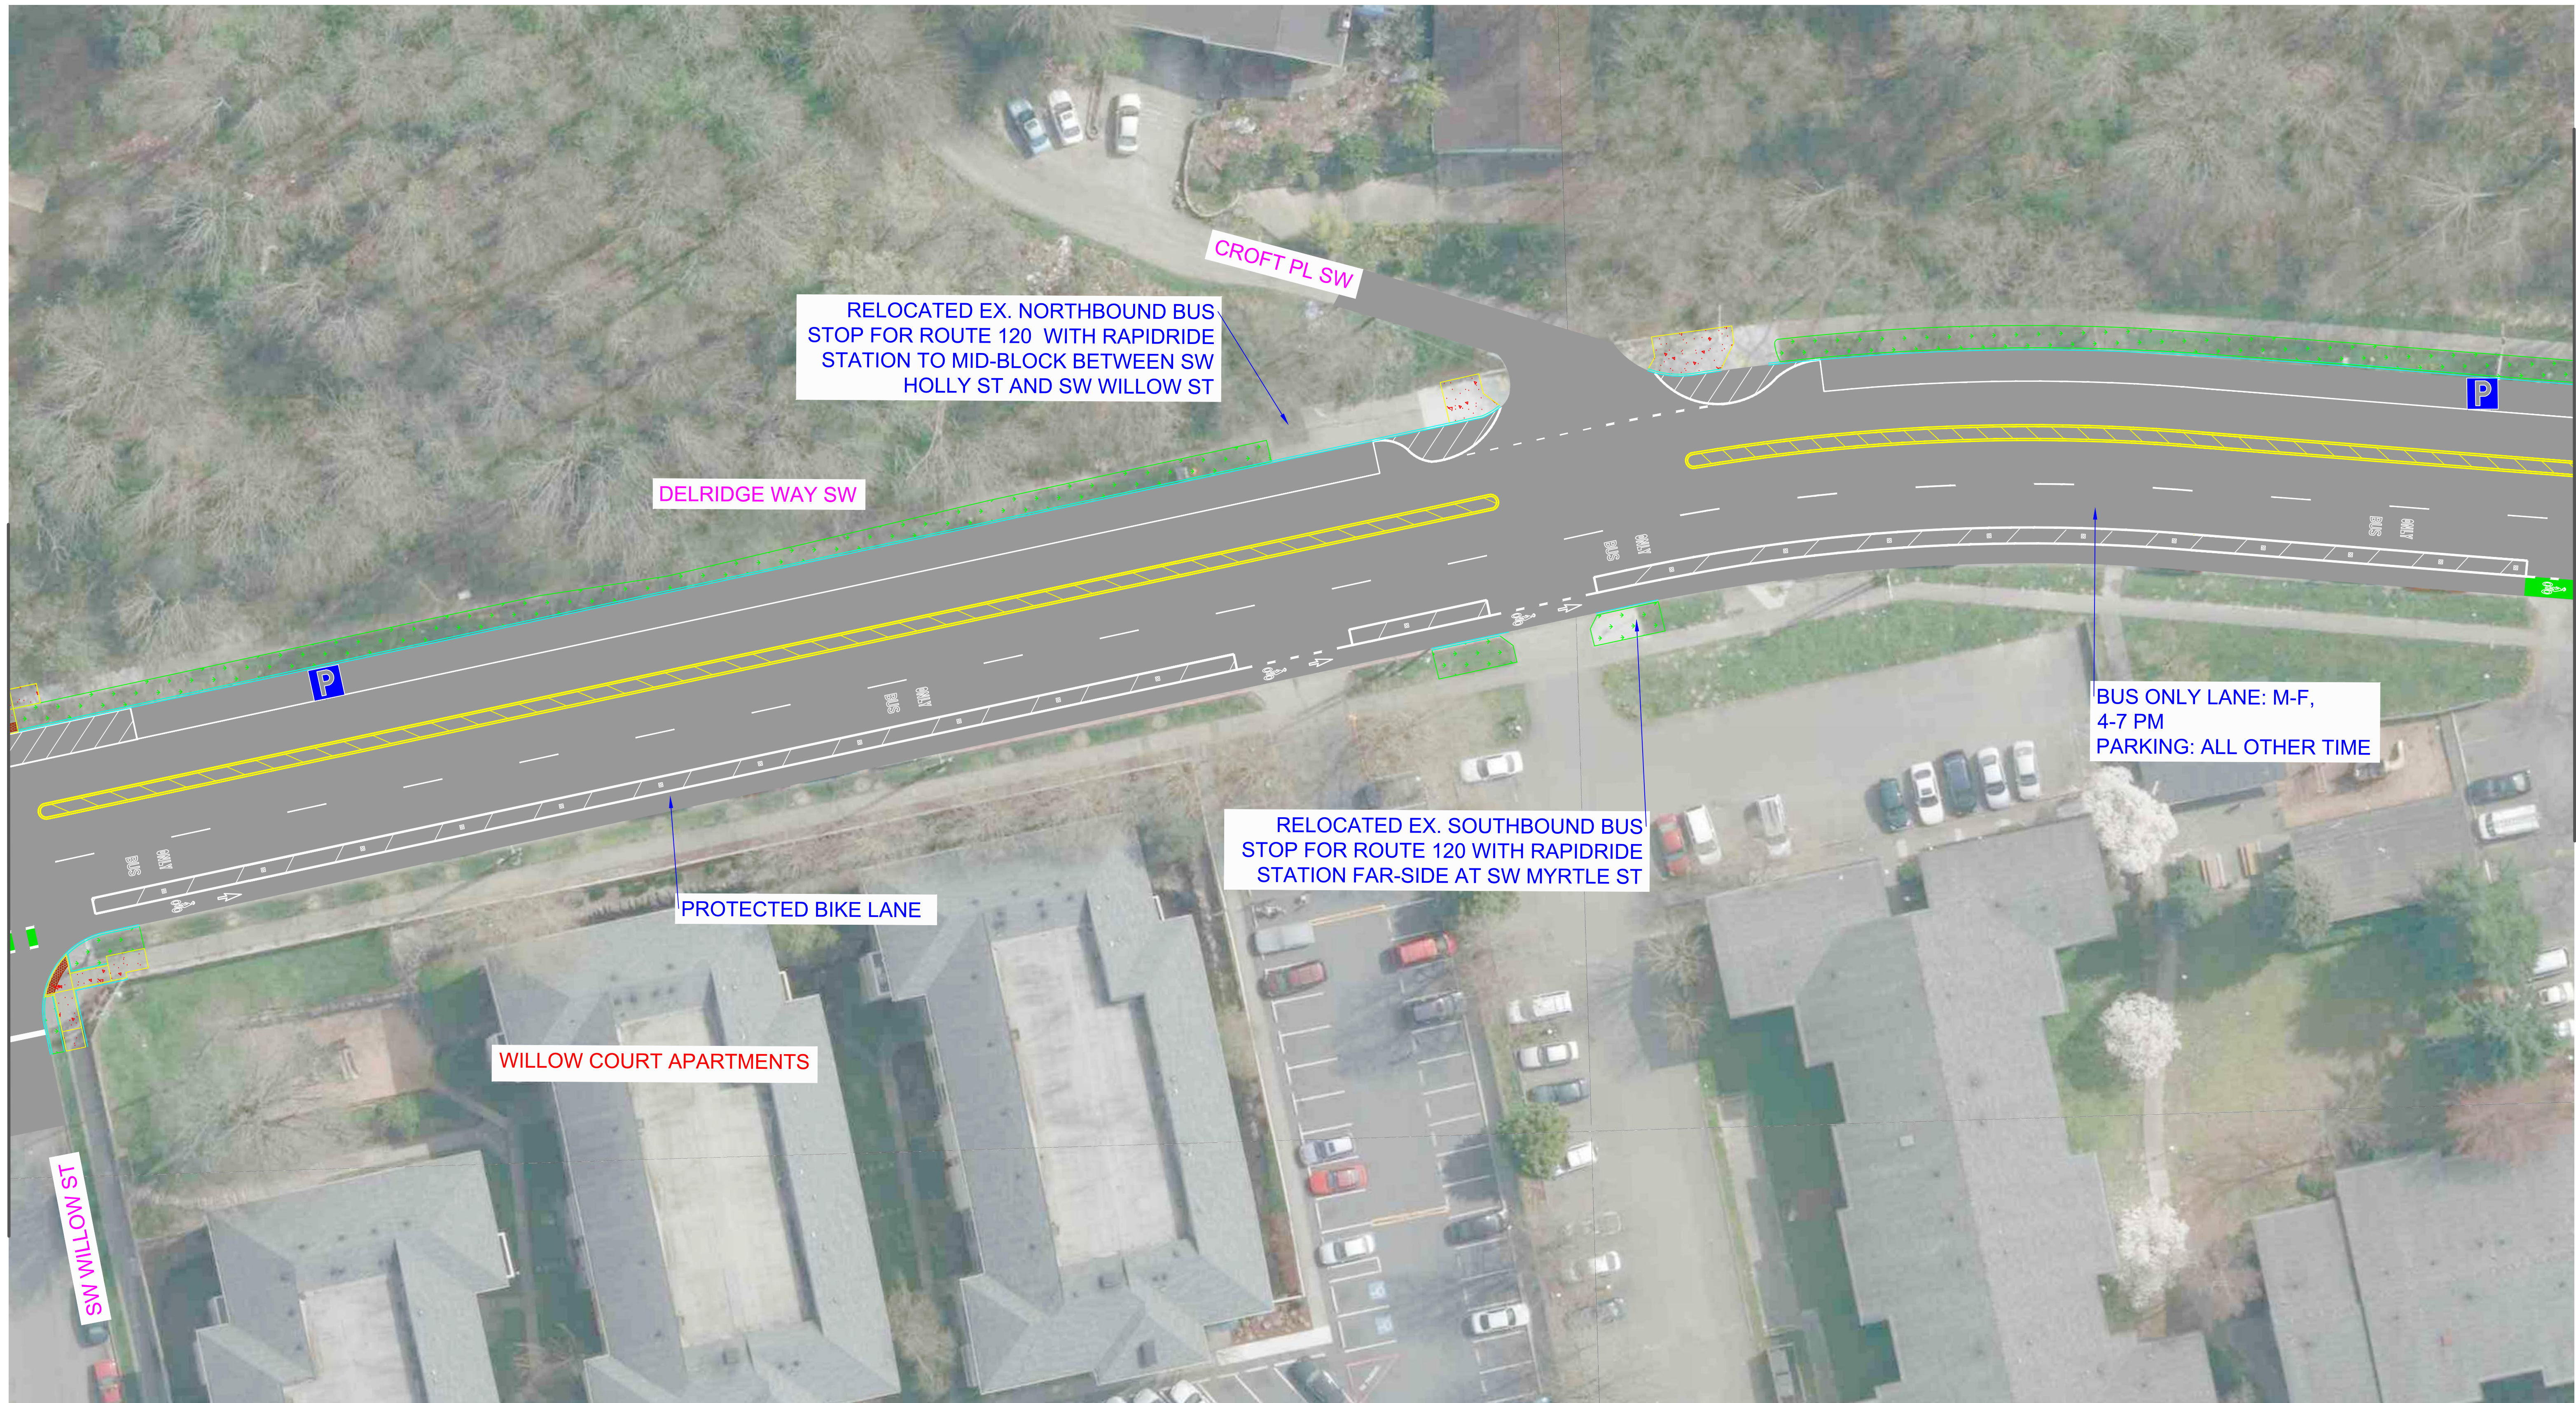

Seattle
Department of
Transportation

CHANN LEGEND:

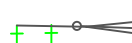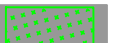	24/7 PARKING LANE		RAPIDRIDE STATION		RECTANGULAR RAPID FLASHING BEACON
	BIKE CROSSINGS		SIGNALS		LANDSCAPING
	NEW CROSSWALKS		CURB RAMP		DRIVEWAY
	24/7 BUS LANE		LANDSCAPE MEDIAN STRIPS		

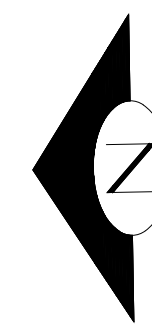


0 10 20 40 Feet

DELRIDGE WAY SW — RAPIDRIDE H LINE
19 OF 32




MATCH LINE - SEE SHEET 19



MATCH LINE - SEE SHEET 21

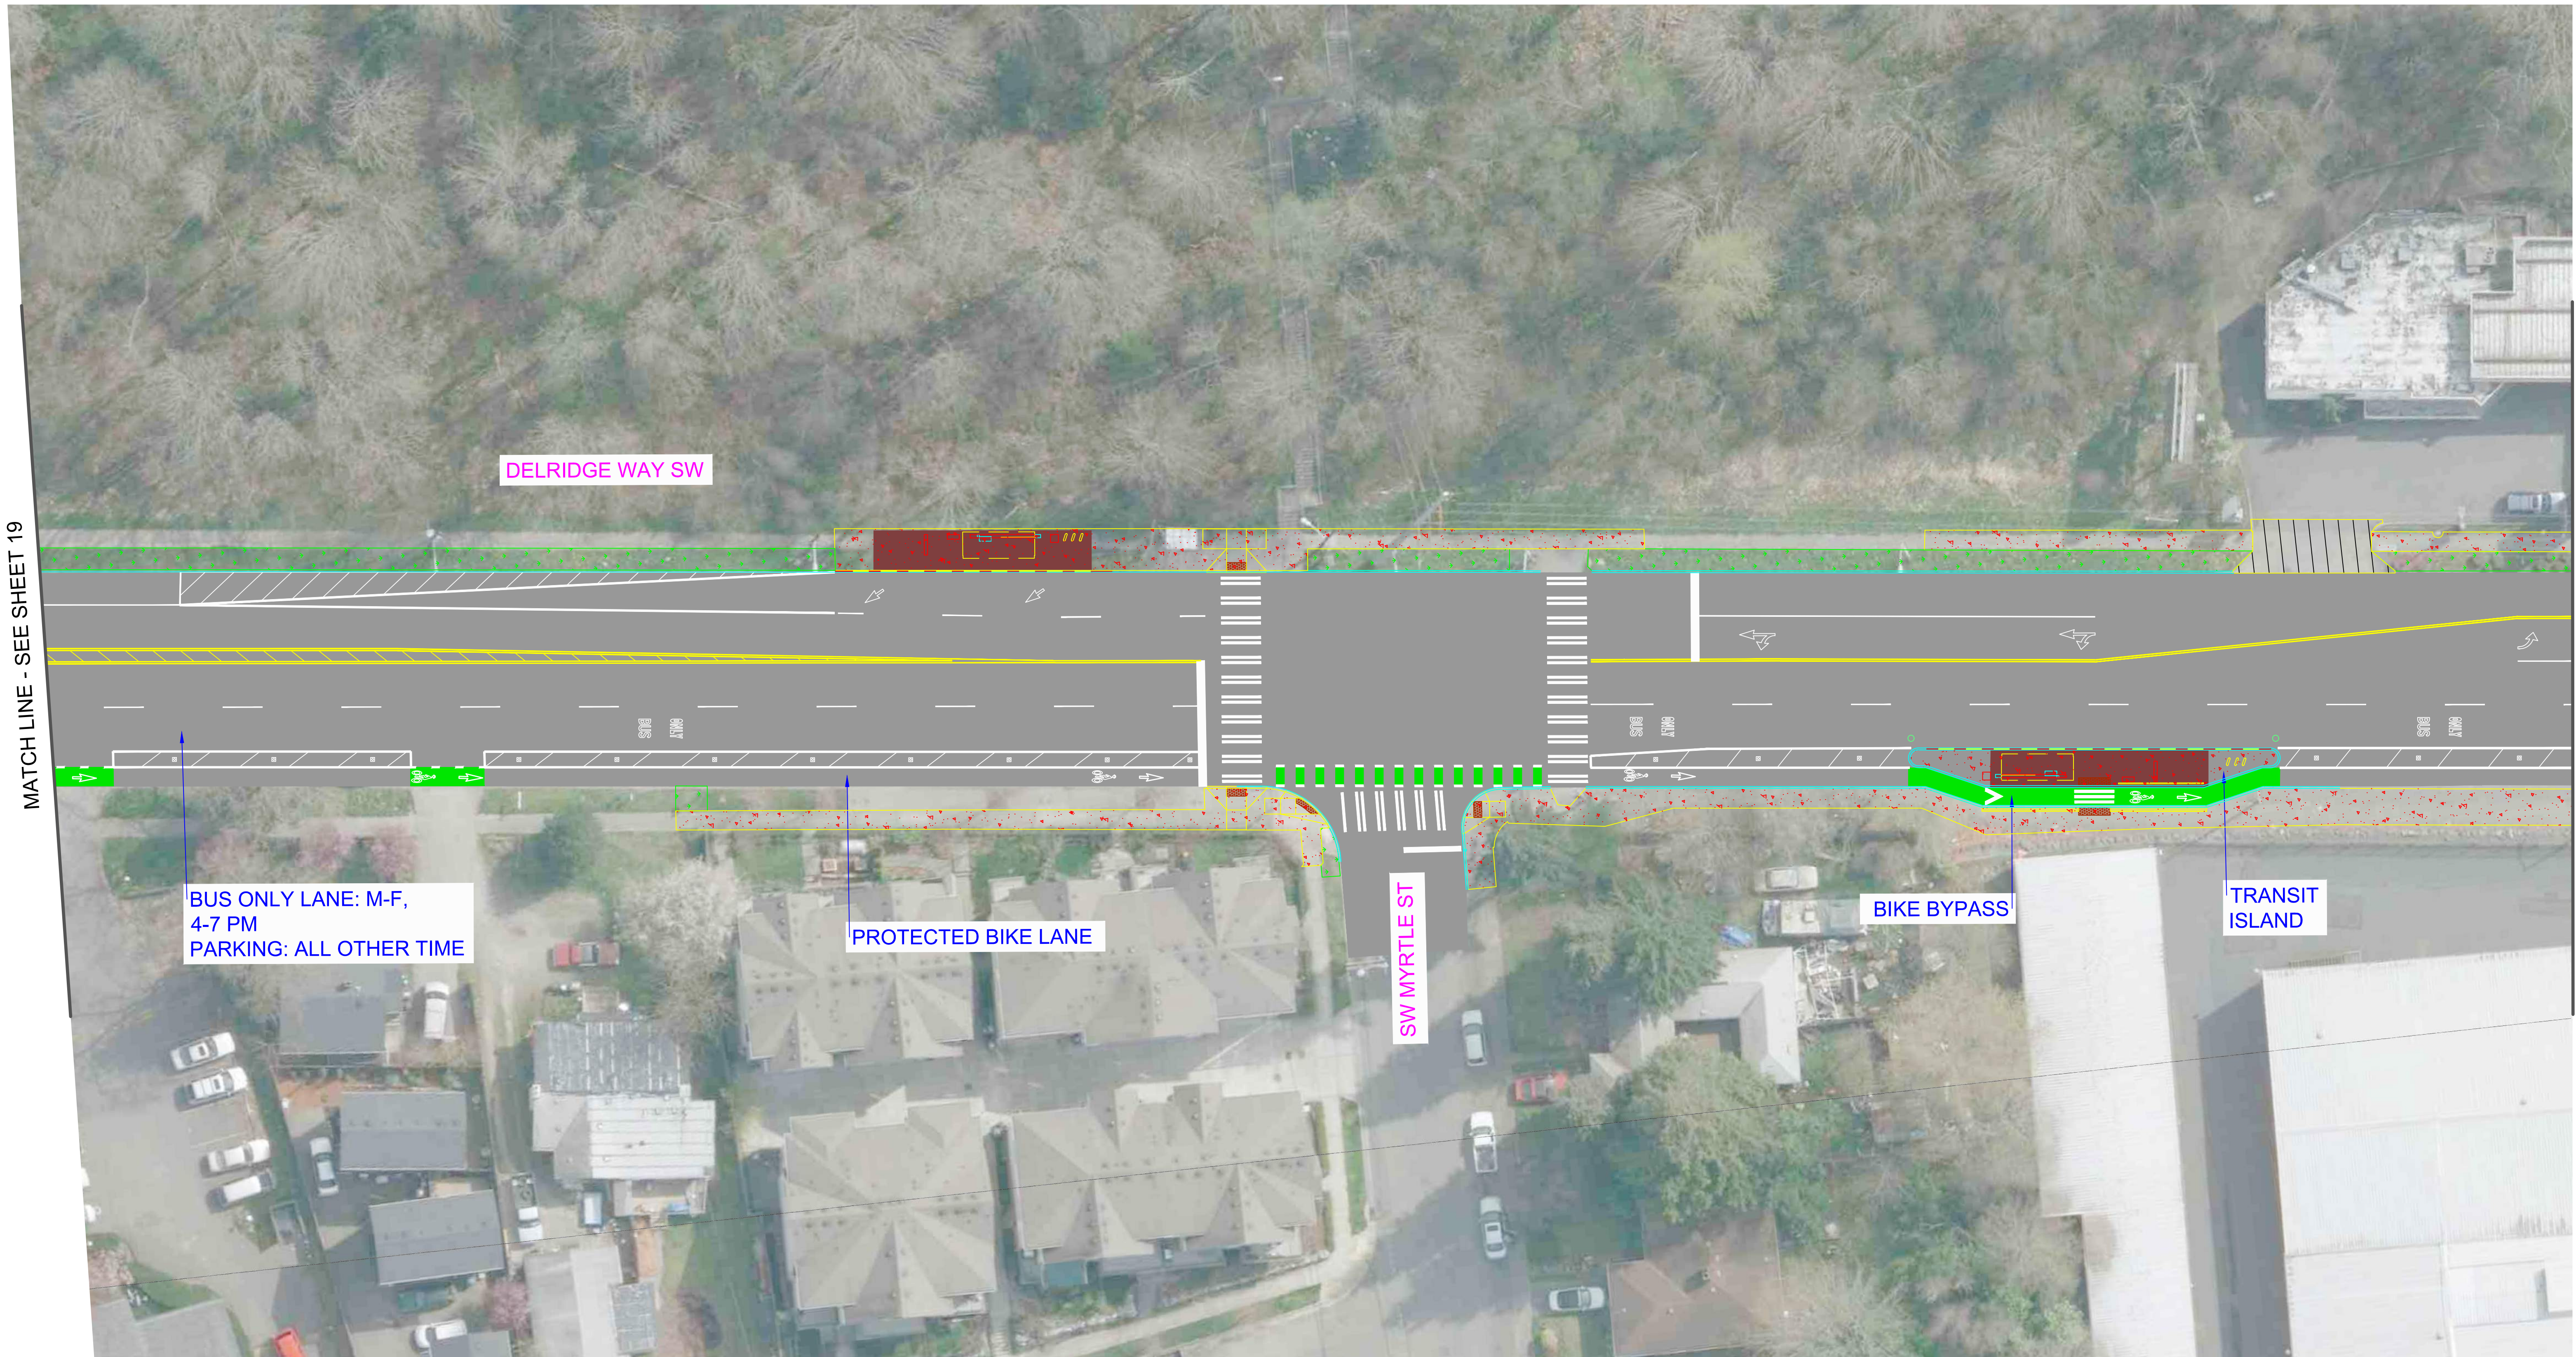


Seattle
Department of
Transportation

CHANN LEGEND:

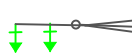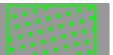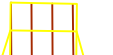	24/7 PARKING LANE		RAPIDRIDE STATION		RECTANGULAR RAPID FLASHING BEACON
	BIKE CROSSINGS		SIGNALS		LANDSCAPING
	NEW CROSSWALKS		CURB RAMP		DRIVEWAY
	24/7 BUS LANE		LANDSCAPE MEDIAN STRIPS		


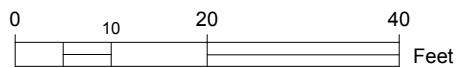
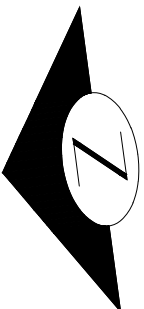



DELRIDGE WAY SW — RAPIDRIDE H LINE
20 OF 32

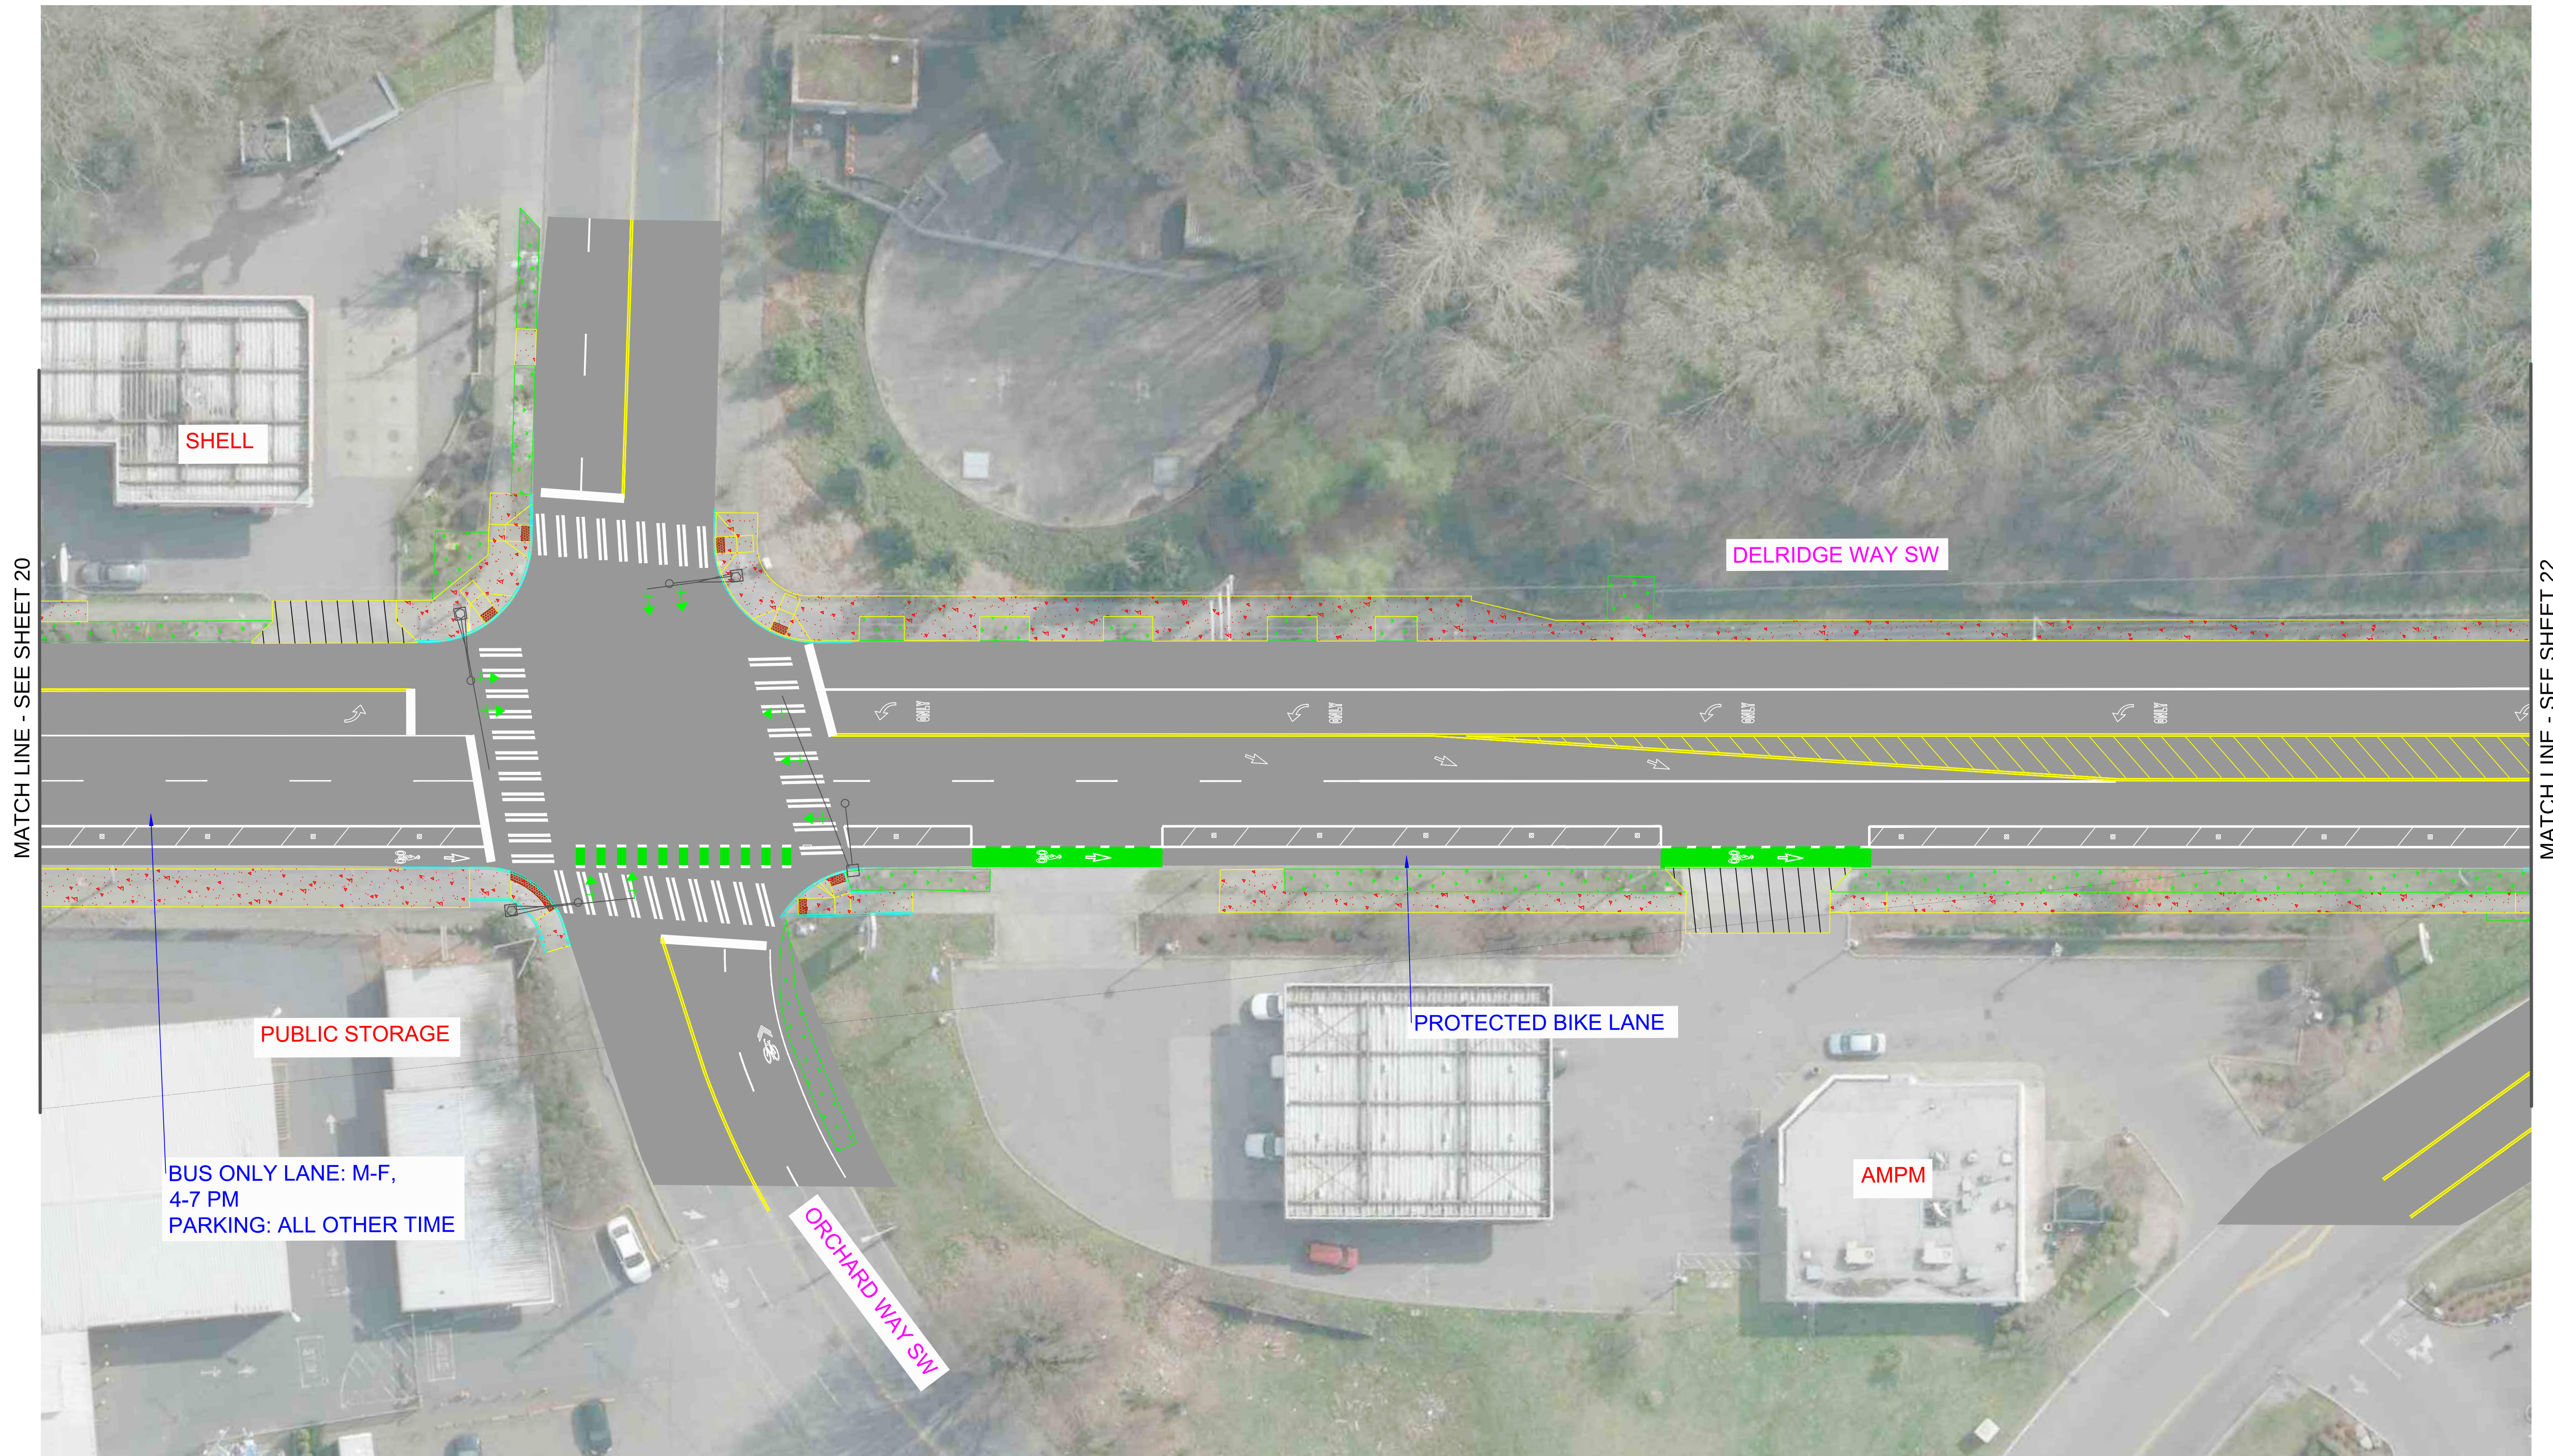


Seattle
Department of
Transportation

CHANN LEGEND:

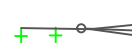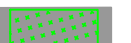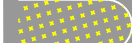	24/7 PARKING LANE		RAPIDRIDE STATION		RECTANGULAR RAPID FLASHING BEACON
	BIKE CROSSINGS		SIGNALS		LANDSCAPING
	NEW CROSSWALKS		CURB RAMP		DRIVEWAY
	24/7 BUS LANE		LANDSCAPE MEDIAN STRIPS		

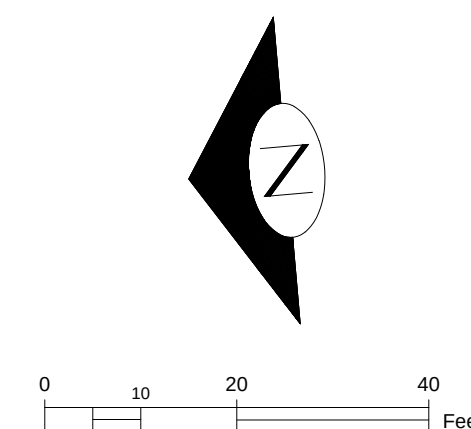


DELRIDGE WAY SW — RAPIDRIDE H LINE
21 OF 32

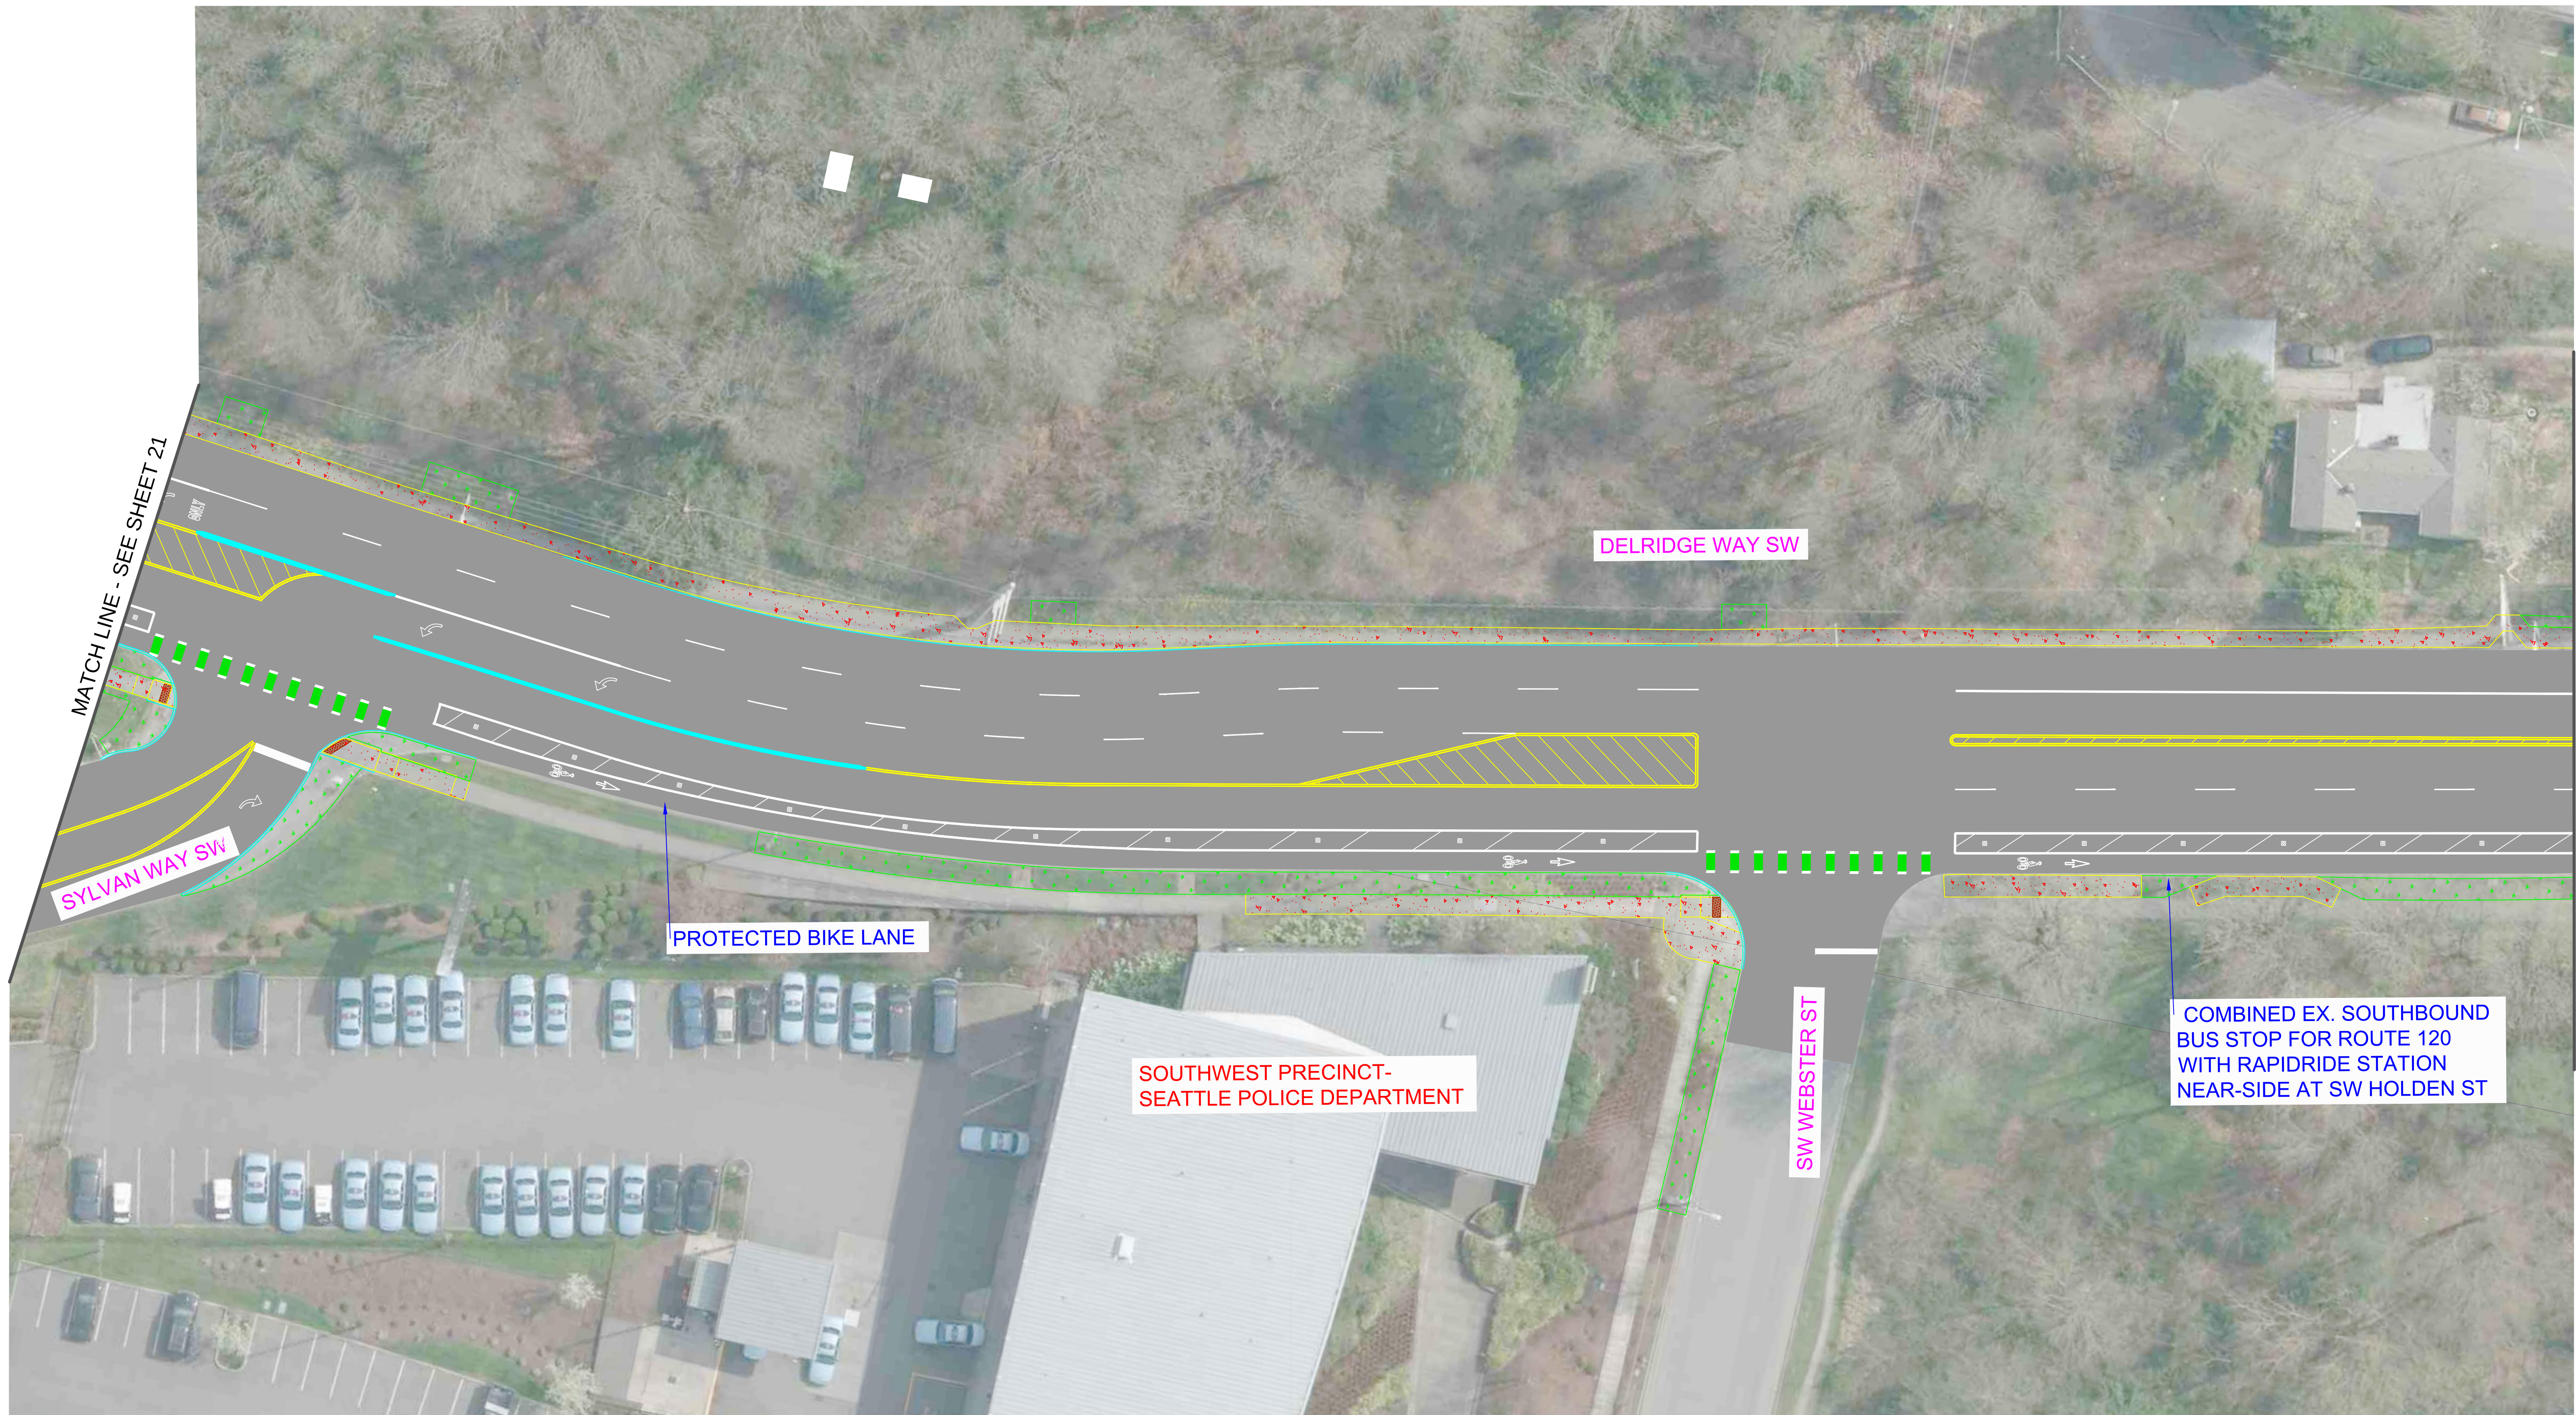


CHANN LEGEND:

	24/7 PARKING LANE		RAPIDRIDE STATION		RECTANGULAR RAPID FLASHING BEACON
	BIKE CROSSINGS		SIGNALS		LANDSCAPING
	NEW CROSSWALKS		CURB RAMP		DRIVEWAY
	24/7 BUS LANE		LANDSCAPE MEDIAN STRIPS		



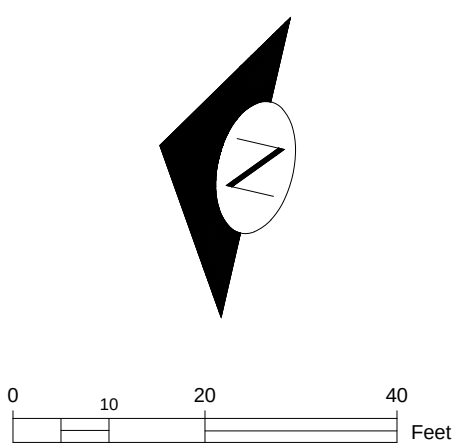



MATCH LINE - SEE SHEET 22

MATCH LINE - SEE SHEET 24

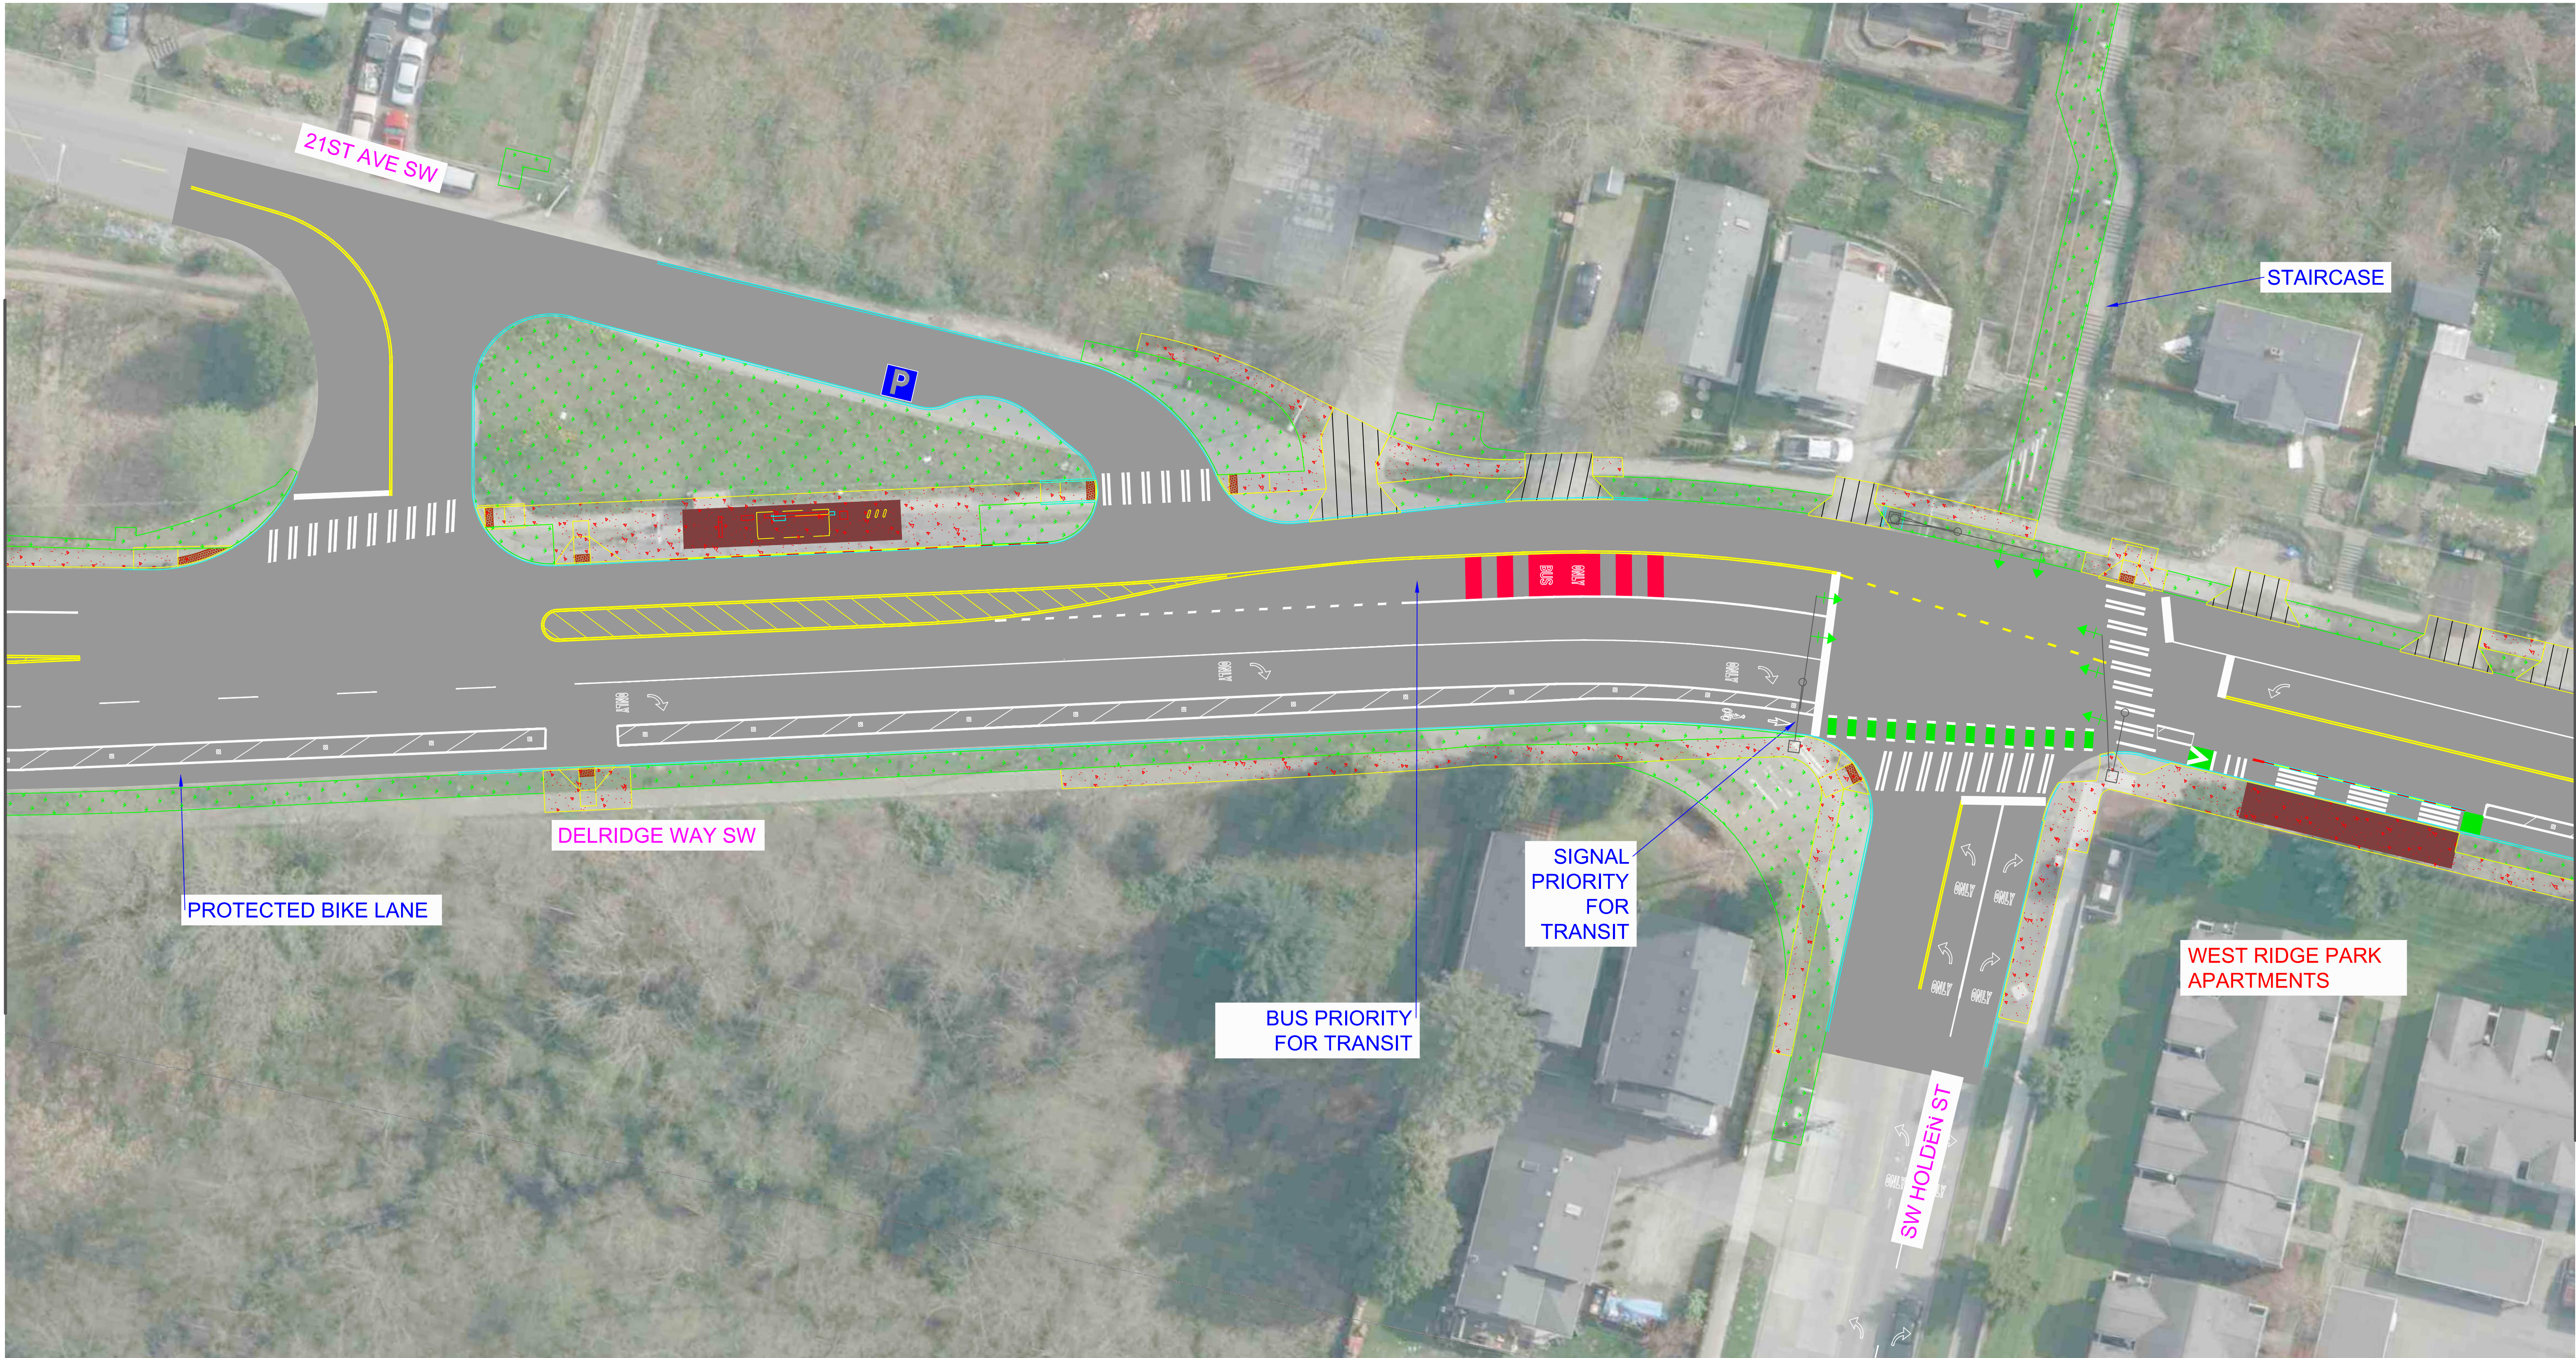

CHANN LEGEND:

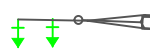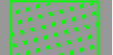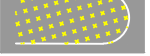	24/7 PARKING LANE		RAPIDRIDE STATION		RECTANGULAR RAPID FLASHING BEACON
	BIKE CROSSINGS		SIGNALS		LANDSCAPING
	NEW CROSSWALKS		CURB RAMP		DRIVEWAY
	24/7 BUS LANE		LANDSCAPE MEDIAN STRIPS		

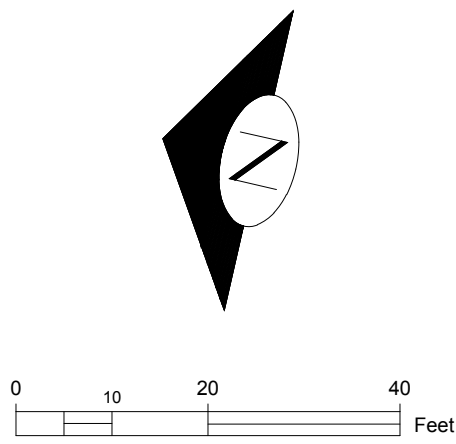








Seattle

Department of Transportation

CHANN LEGEND:

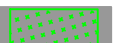 24/7 PARKING LANE	 RAPIDRIDE STATION	 RECTANGULAR RAPID FLASHING BEACON
 BIKE CROSSINGS	 SIGNALS	 LANDSCAPING
 NEW CROSSWALKS	 CURB RAMP	 DRIVEWAY
 24/7 BUS LANE	 LANDSCAPE MEDIAN STRIPS	

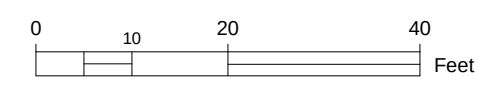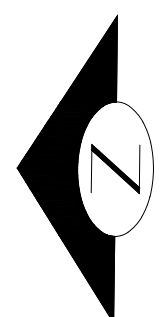

DELDRIDGE WAY SW — RAPIDRIDE H LINE



24 OF 32


MATCH LINE - SEE SHEET 24



MATCH LINE - SEE SHEET 26

CHANN LEGEND:

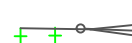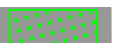	24/7 PARKING LANE		RAPIDRIDE STATION		RECTANGULAR RAPID FLASHING BEACON
	BIKE CROSSINGS		SIGNALS		LANDSCAPING
	NEW CROSSWALKS		CURB RAMP		DRIVEWAY
	24/7 BUS LANE		LANDSCAPE MEDIAN STRIPS		


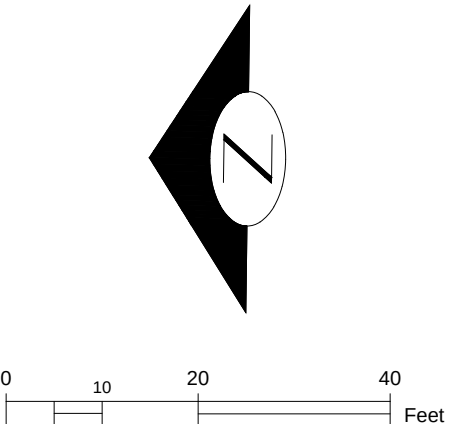



MATCH LINE - SEE SHEET 25

MATCH LINE - SEE SHEET 27



CHANN LEGEND:

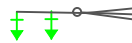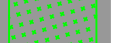 24/7 PARKING LANE	 RAPIDRIDE STATION	 RECTANGULAR RAPID FLASHING BEACON
 BIKE CROSSINGS	 SIGNALS	 LANDSCAPING
 NEW CROSSWALKS	 CURB RAMP	 DRIVEWAY
 24/7 BUS LANE	 LANDSCAPE MEDIAN STRIPS	



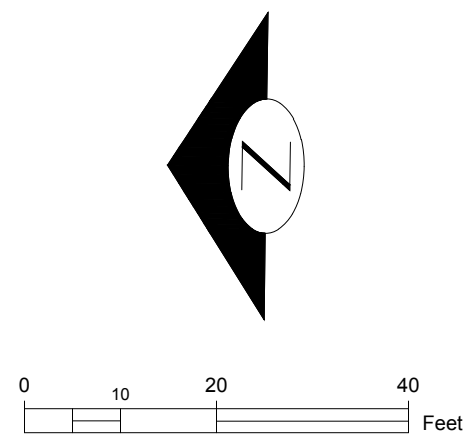



MATCH LINE - SEE SHEET 26

MATCH LINE - SEE SHEET 28



CHANN LEGEND:

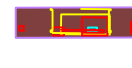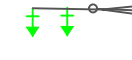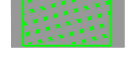 24/7 PARKING LANE	 RAPIDRIDE STATION	 RECTANGULAR RAPID FLASHING BEACON
 BIKE CROSSINGS	 SIGNALS	 LANDSCAPING
 NEW CROSSWALKS	 CURB RAMP	 DRIVEWAY
 24/7 BUS LANE	 LANDSCAPE MEDIAN STRIPS	


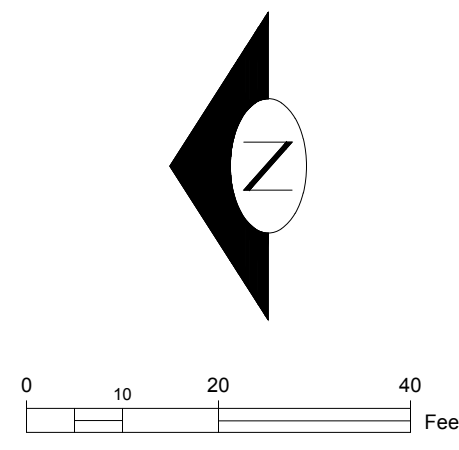



MATCH LINE - SEE SHEET 27




MATCH LINE - SEE SHEET 29

CHANN LEGEND:

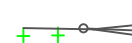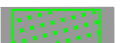- | | | |
|---|---|---|
|  24/7 PARKING LANE |  RAPIDRIDE STATION |  RECTANGULAR RAPID FLASHING BEACON |
|  BIKE CROSSINGS |  SIGNALS |  LANDSCAPING |
|  NEW CROSSWALKS |  CURB RAMP |  DRIVEWAY |
|  24/7 BUS LANE |  LANDSCAPE MEDIAN STRIPS | |


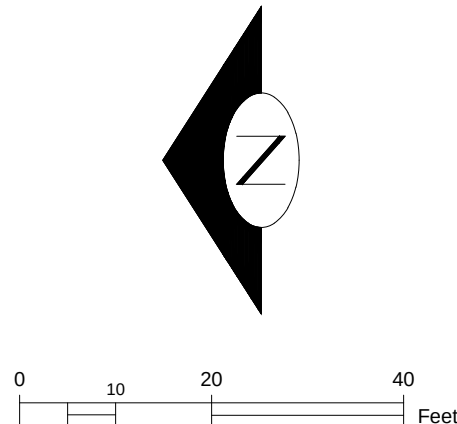



MATCH LINE - SEE SHEET 28

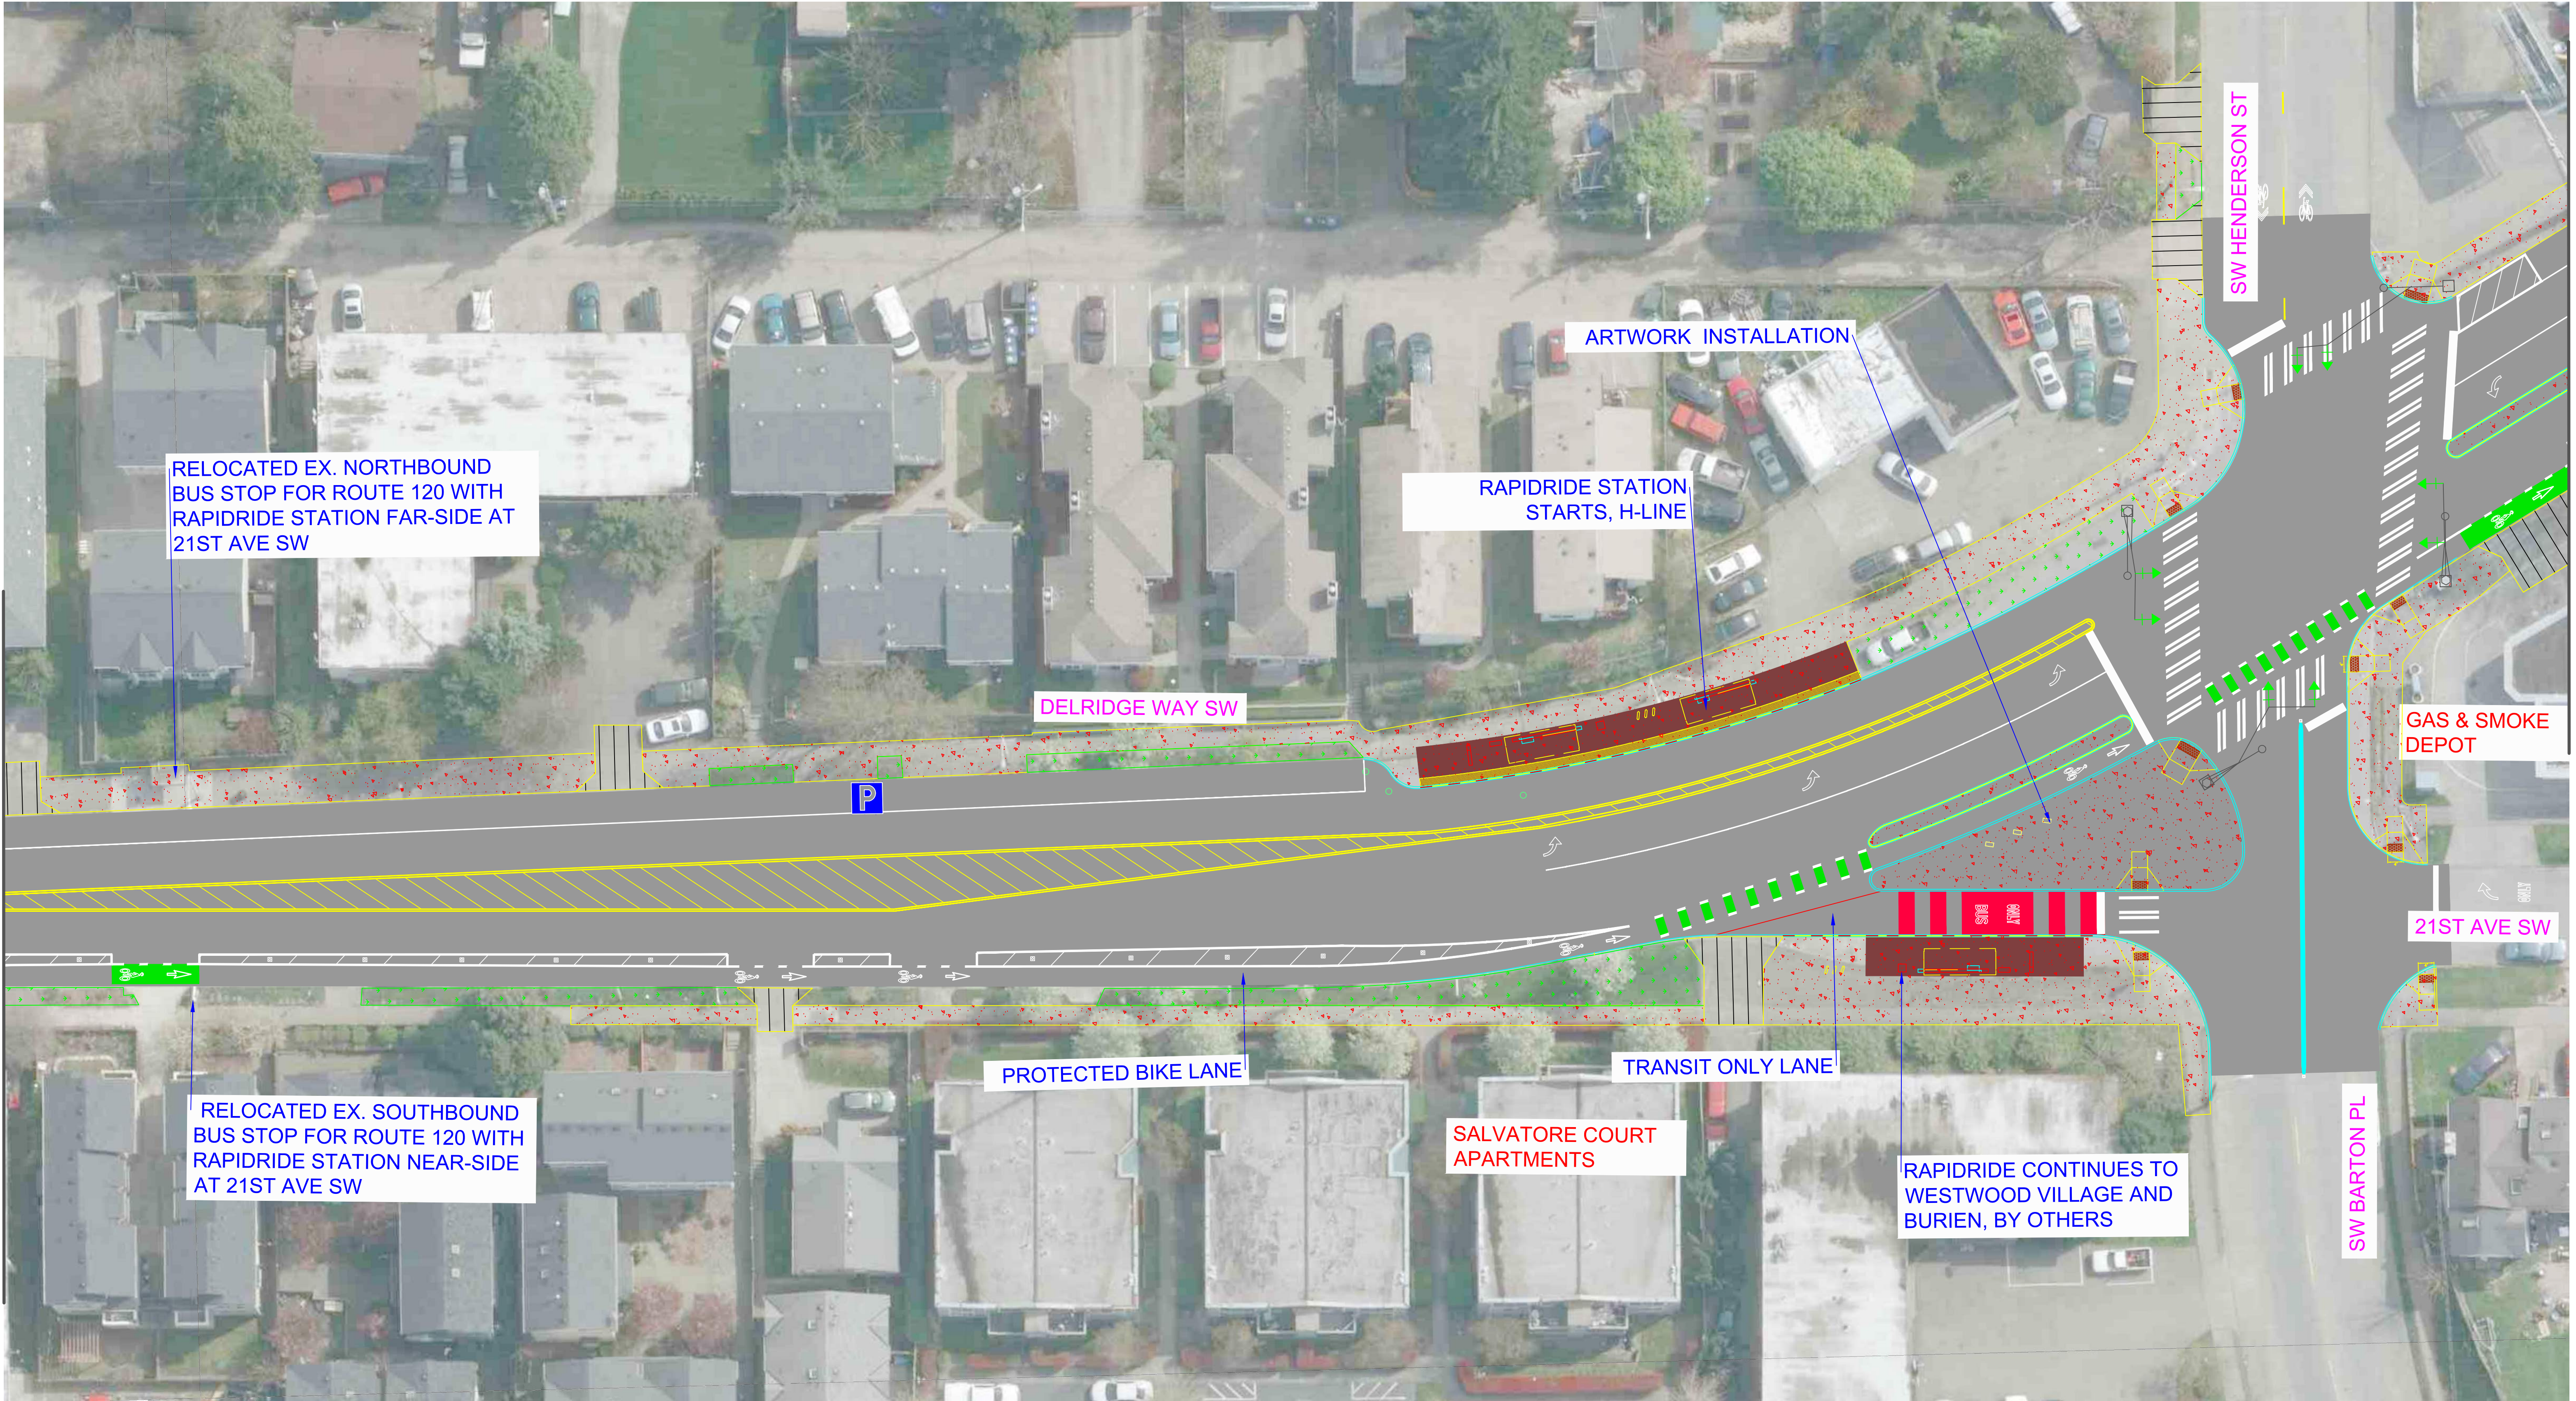


MATCH LINE - SEE SHEET 30

CHANN LEGEND:

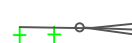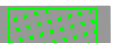	24/7 PARKING LANE		RAPIDRIDE STATION		RECTANGULAR RAPID FLASHING BEACON
	BIKE CROSSINGS		SIGNALS		LANDSCAPING
	NEW CROSSWALKS		CURB RAMP		DRIVEWAY
	24/7 BUS LANE		LANDSCAPE MEDIAN STRIPS		

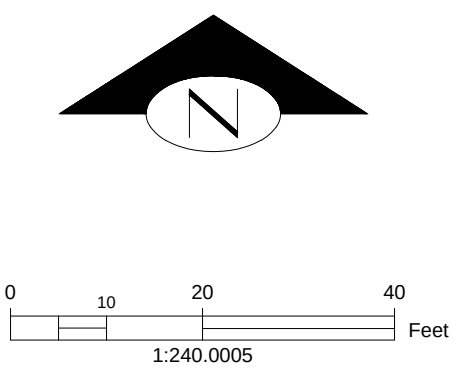



DELDRIDGE WAY SW — RAPIDRIDE H LINE
29 OF 32

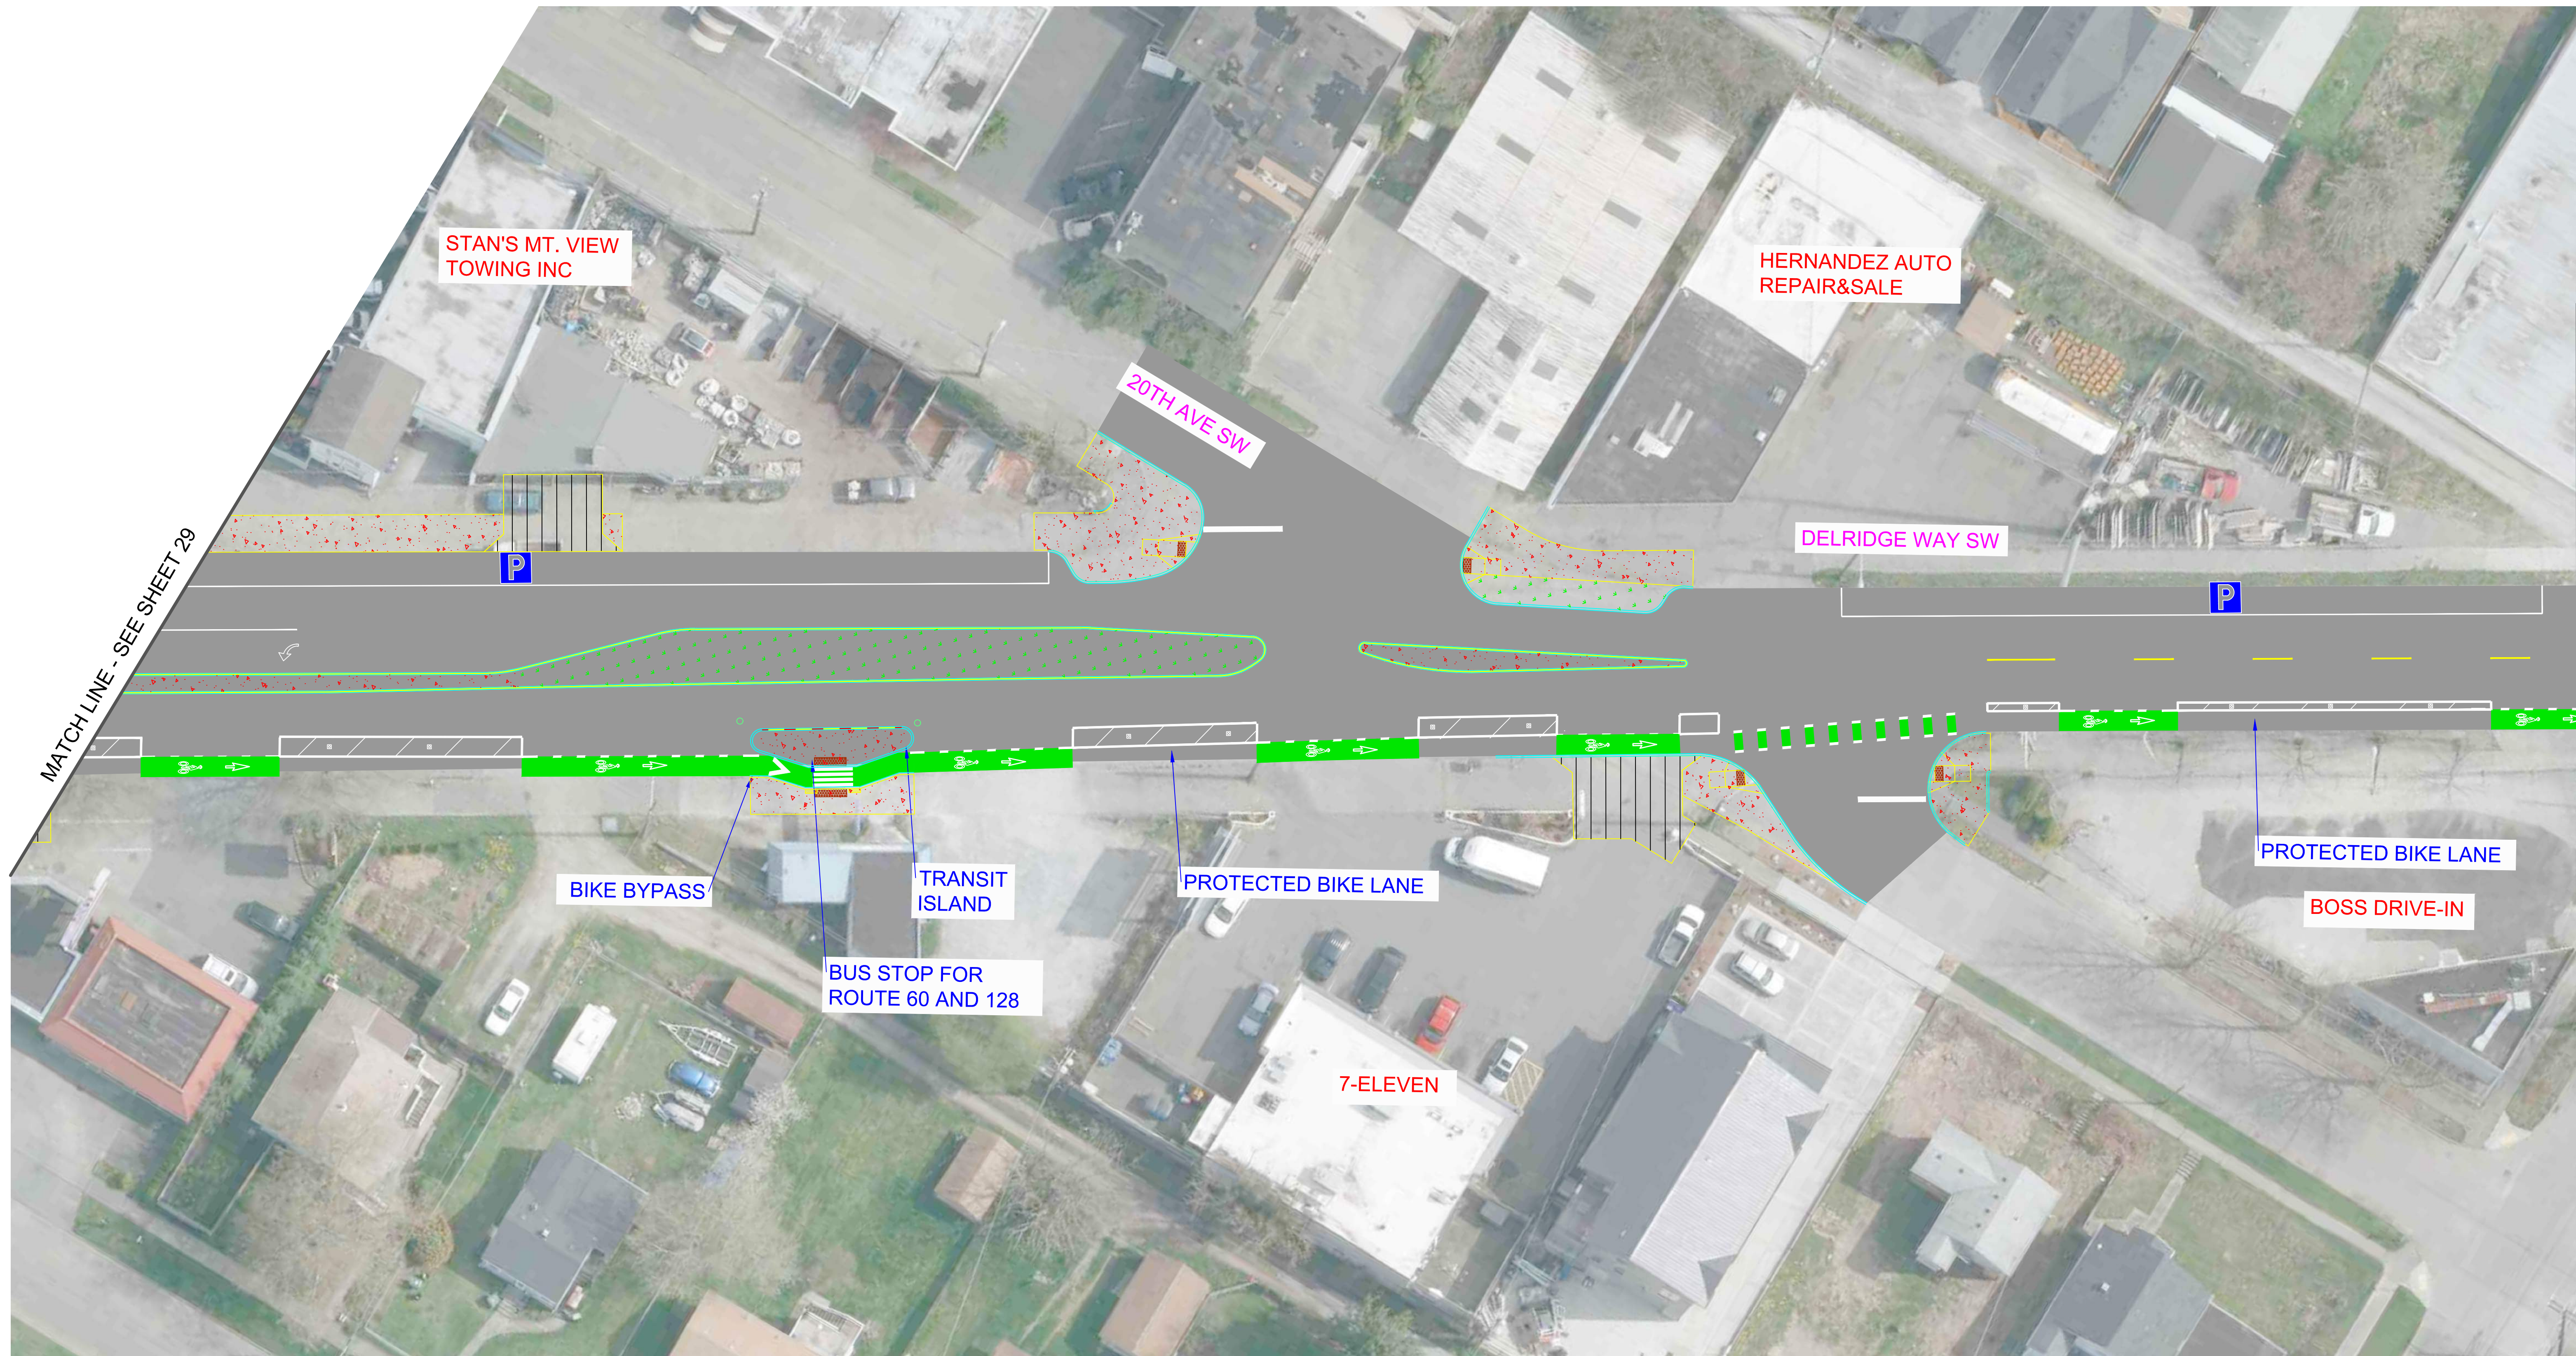

Seattle
Department of
Transportation

CHANN LEGEND:


24/7 PARKING LANE	RAPIDRIDE STATION	RECTANGULAR RAPID FLASHING BEACON
BIKE CROSSINGS	SIGNALS	LANDSCAPING
NEW CROSSWALKS	CURB RAMP	DRIVEWAY
24/7 BUS LANE	LANDSCAPE MEDIAN STRIPS	

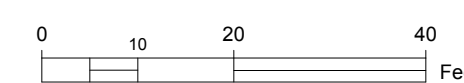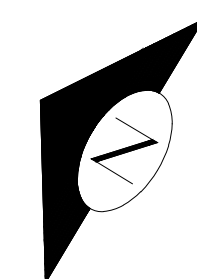





DELRIDGE WAY SW — RAPIDRIDE H LINE
30 OF 32



MATCH LINE - SEE SHEET 30

MATCH LINE - SEE SHEET 32

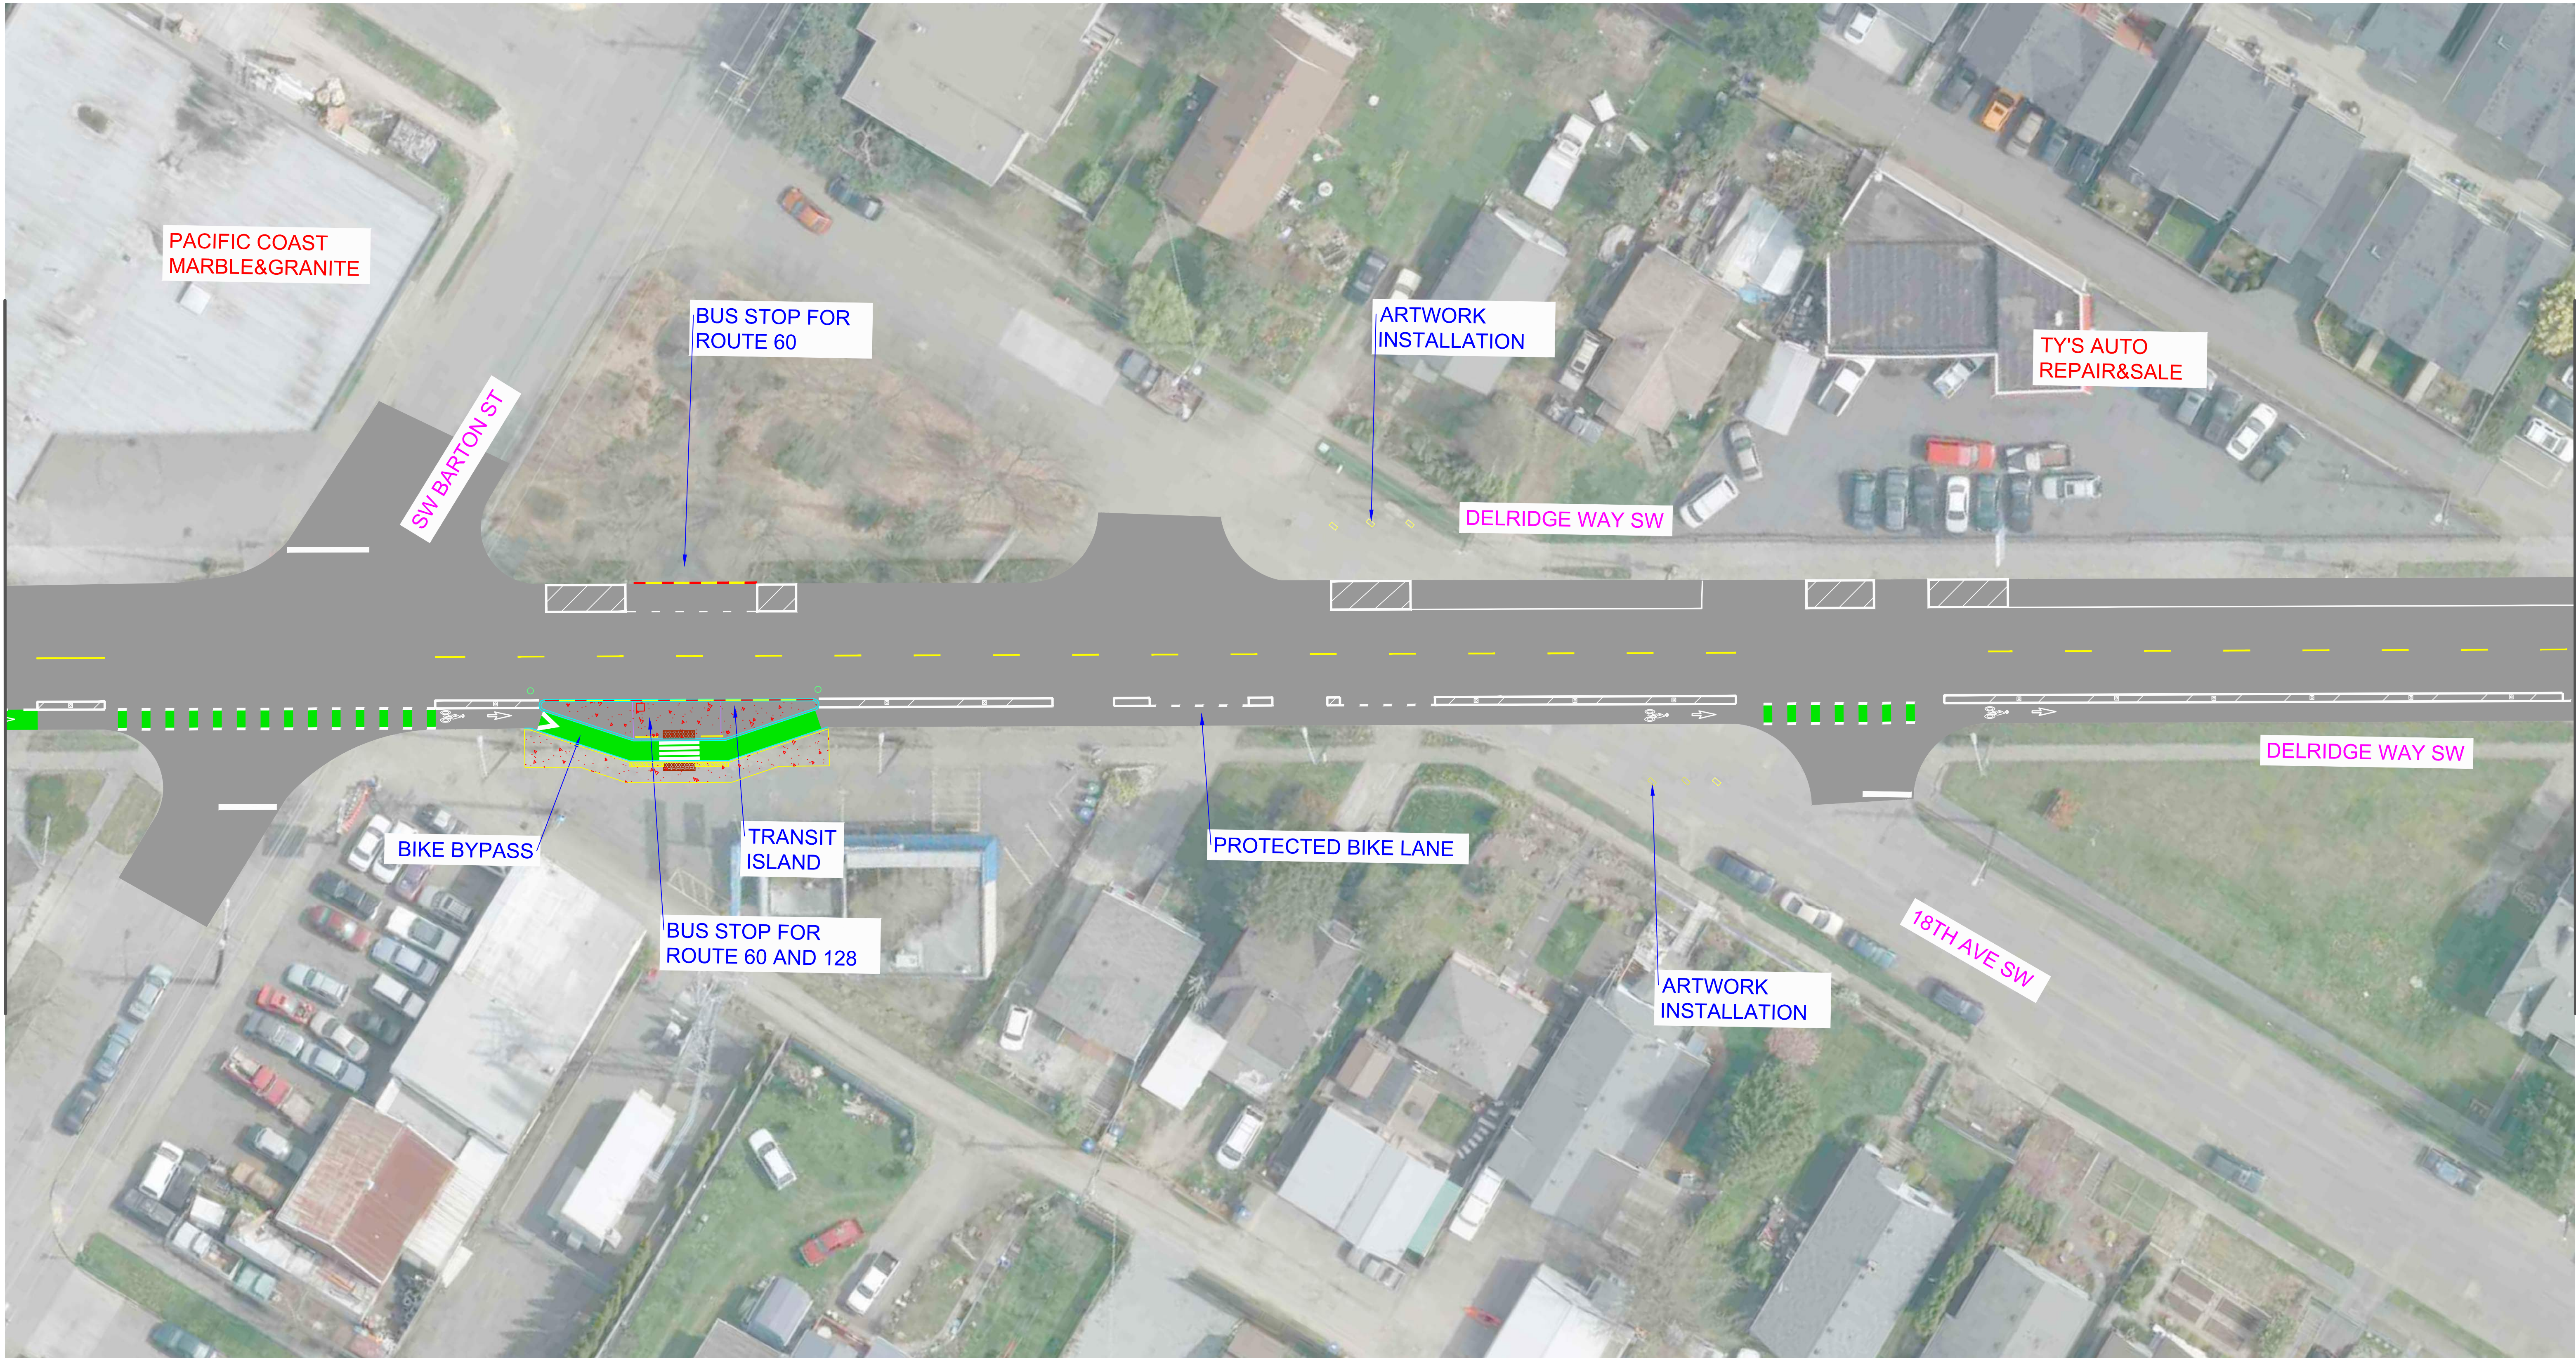

CHANN LEGEND:

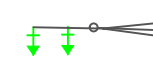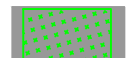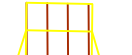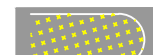
	24/7 PARKING LANE		RAPIDRIDE STATION		RECTANGULAR RAPID FLASHING BEACON
	BIKE CROSSINGS		SIGNALS		LANDSCAPING
	NEW CROSSWALKS		CURB RAMP		DRIVEWAY
	24/7 BUS LANE		LANDSCAPE MEDIAN STRIPS		

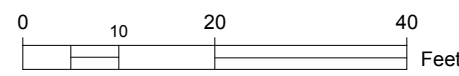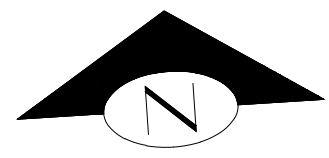




Seattle
Department of
Transportation

DELDRIDGE WAY SW — RAPIDRIDE H LINE
31 OF 32

MATCH LINE - SEE SHEET 31

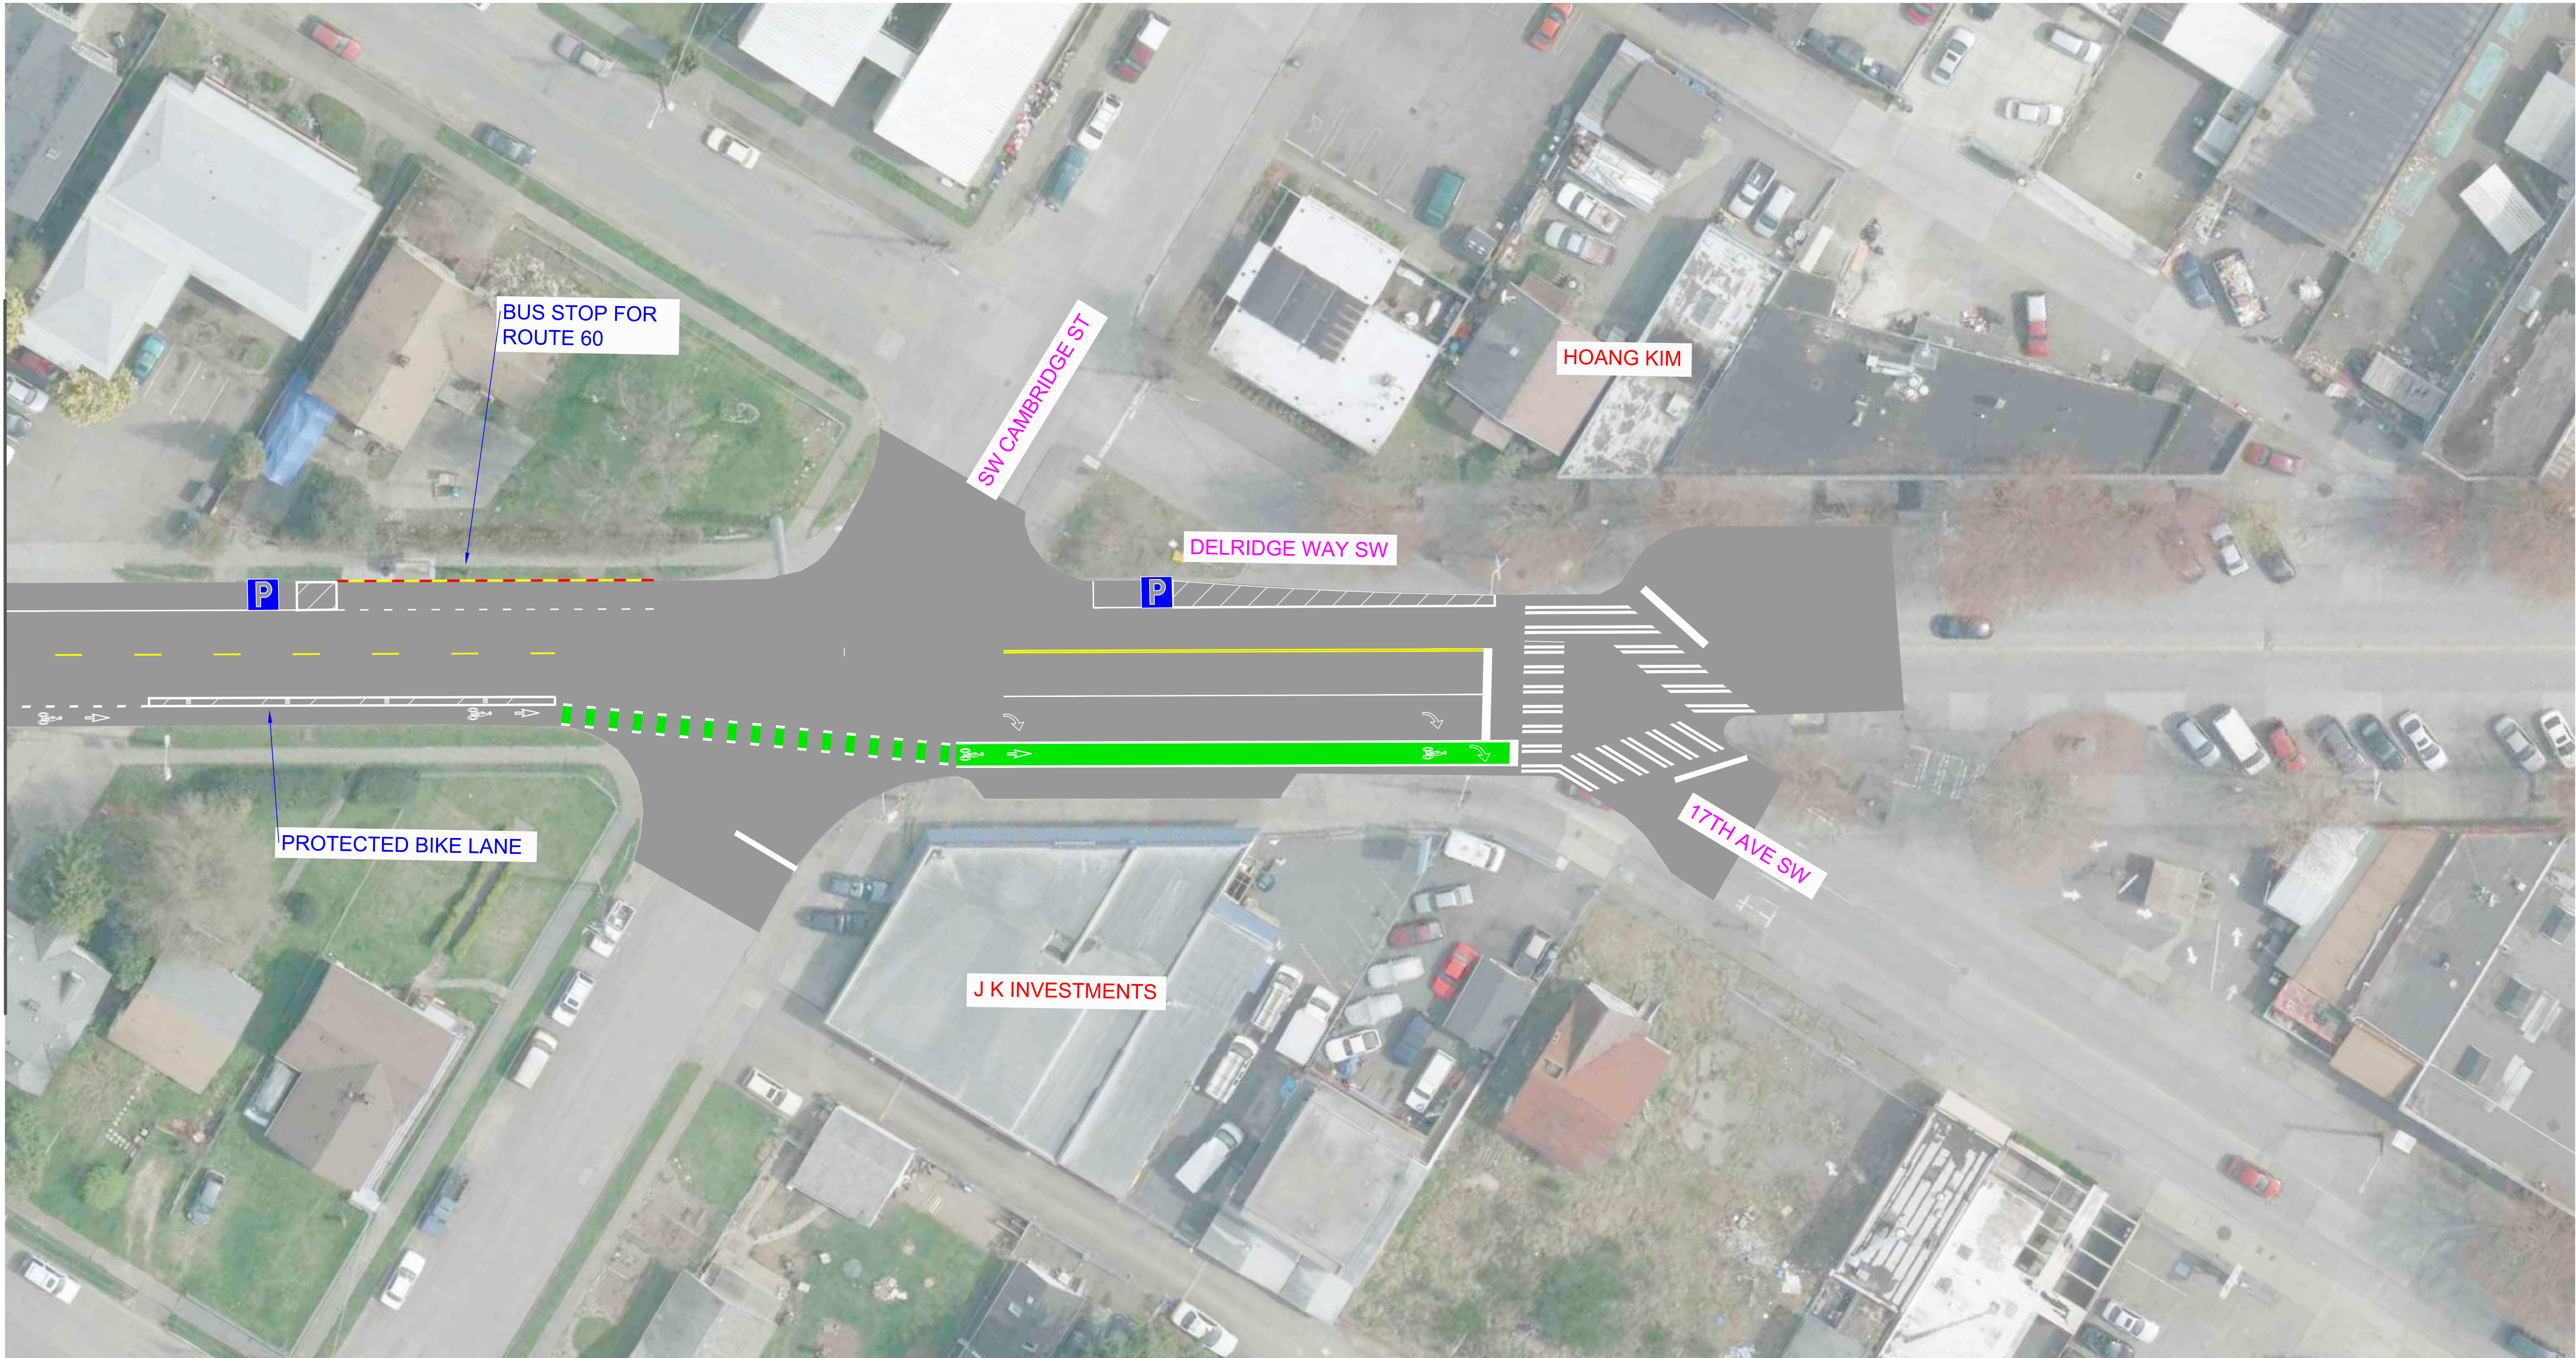

CHANN LEGEND:

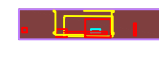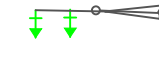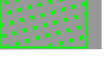 24/7 PARKING LANE	 RAPIDRIDE STATION	 RECTANGULAR RAPID FLASHING BEACON
 BIKE CROSSINGS	 SIGNALS	 LANDSCAPING
 NEW CROSSWALKS	 CURB RAMP	 DRIVEWAY
 24/7 BUS LANE	 LANDSCAPE MEDIAN STRIPS	

