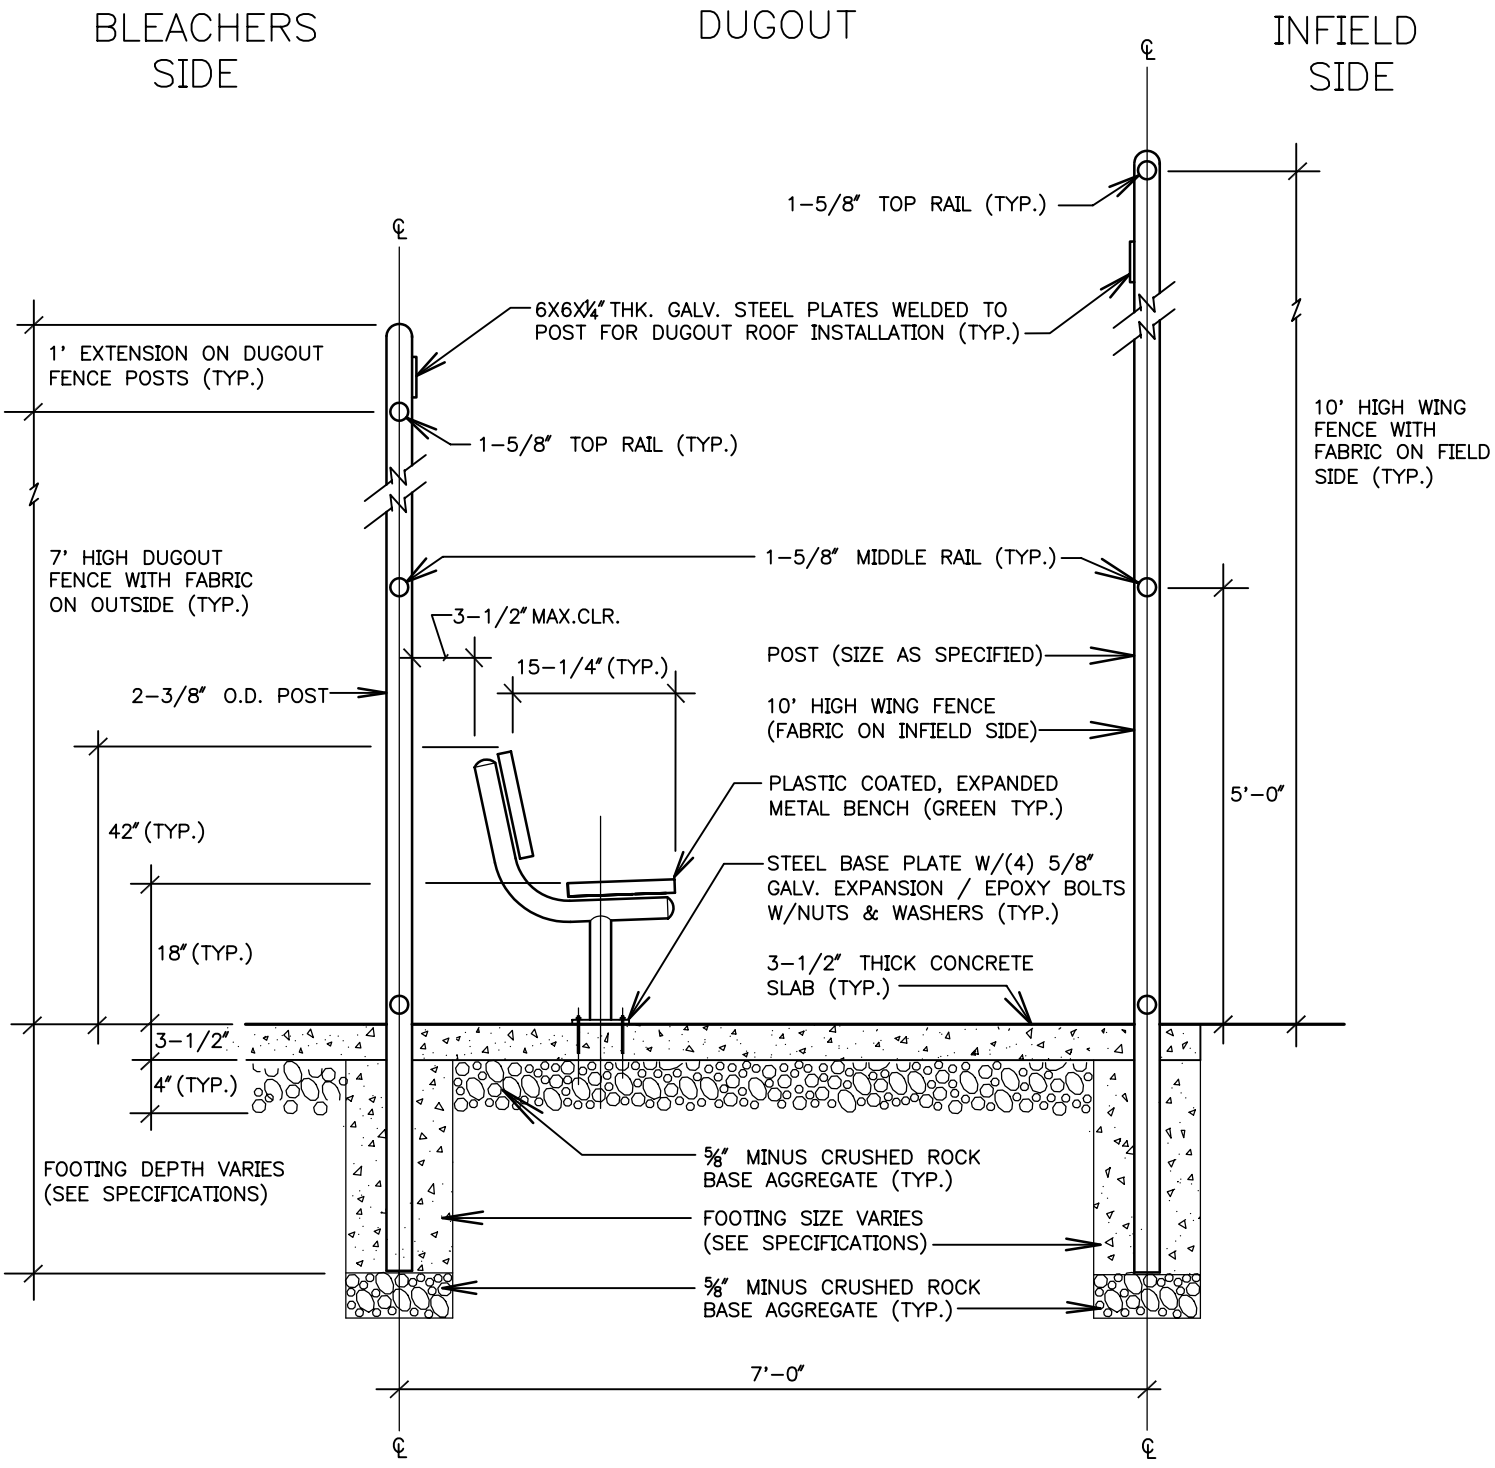

City of Seattle Department of Parks & Recreation	**DUGOUT WITH BENCH SECTION** **STD. DETAIL NO. 32 31 13.63**