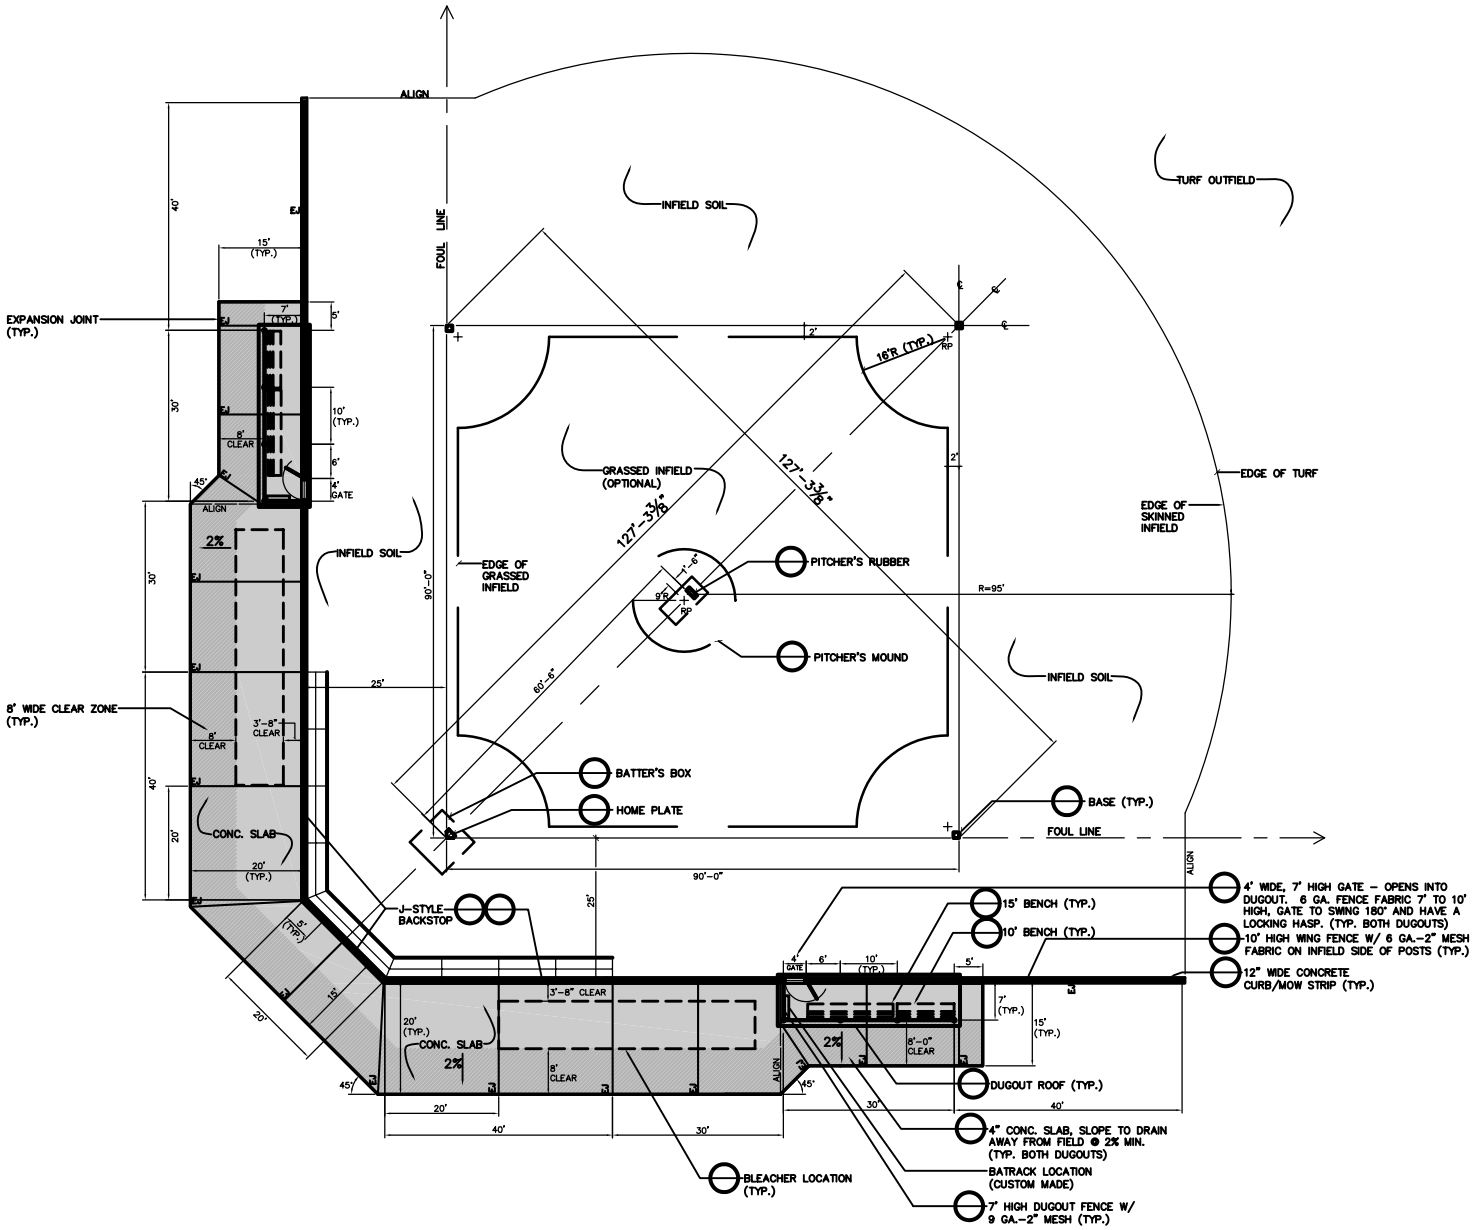

City of Seattle Department of Parks & Recreation	**J-STYLE BASEBALL FIELD LAYOUT** **STD. DETAIL NO. 32 31 13.19**