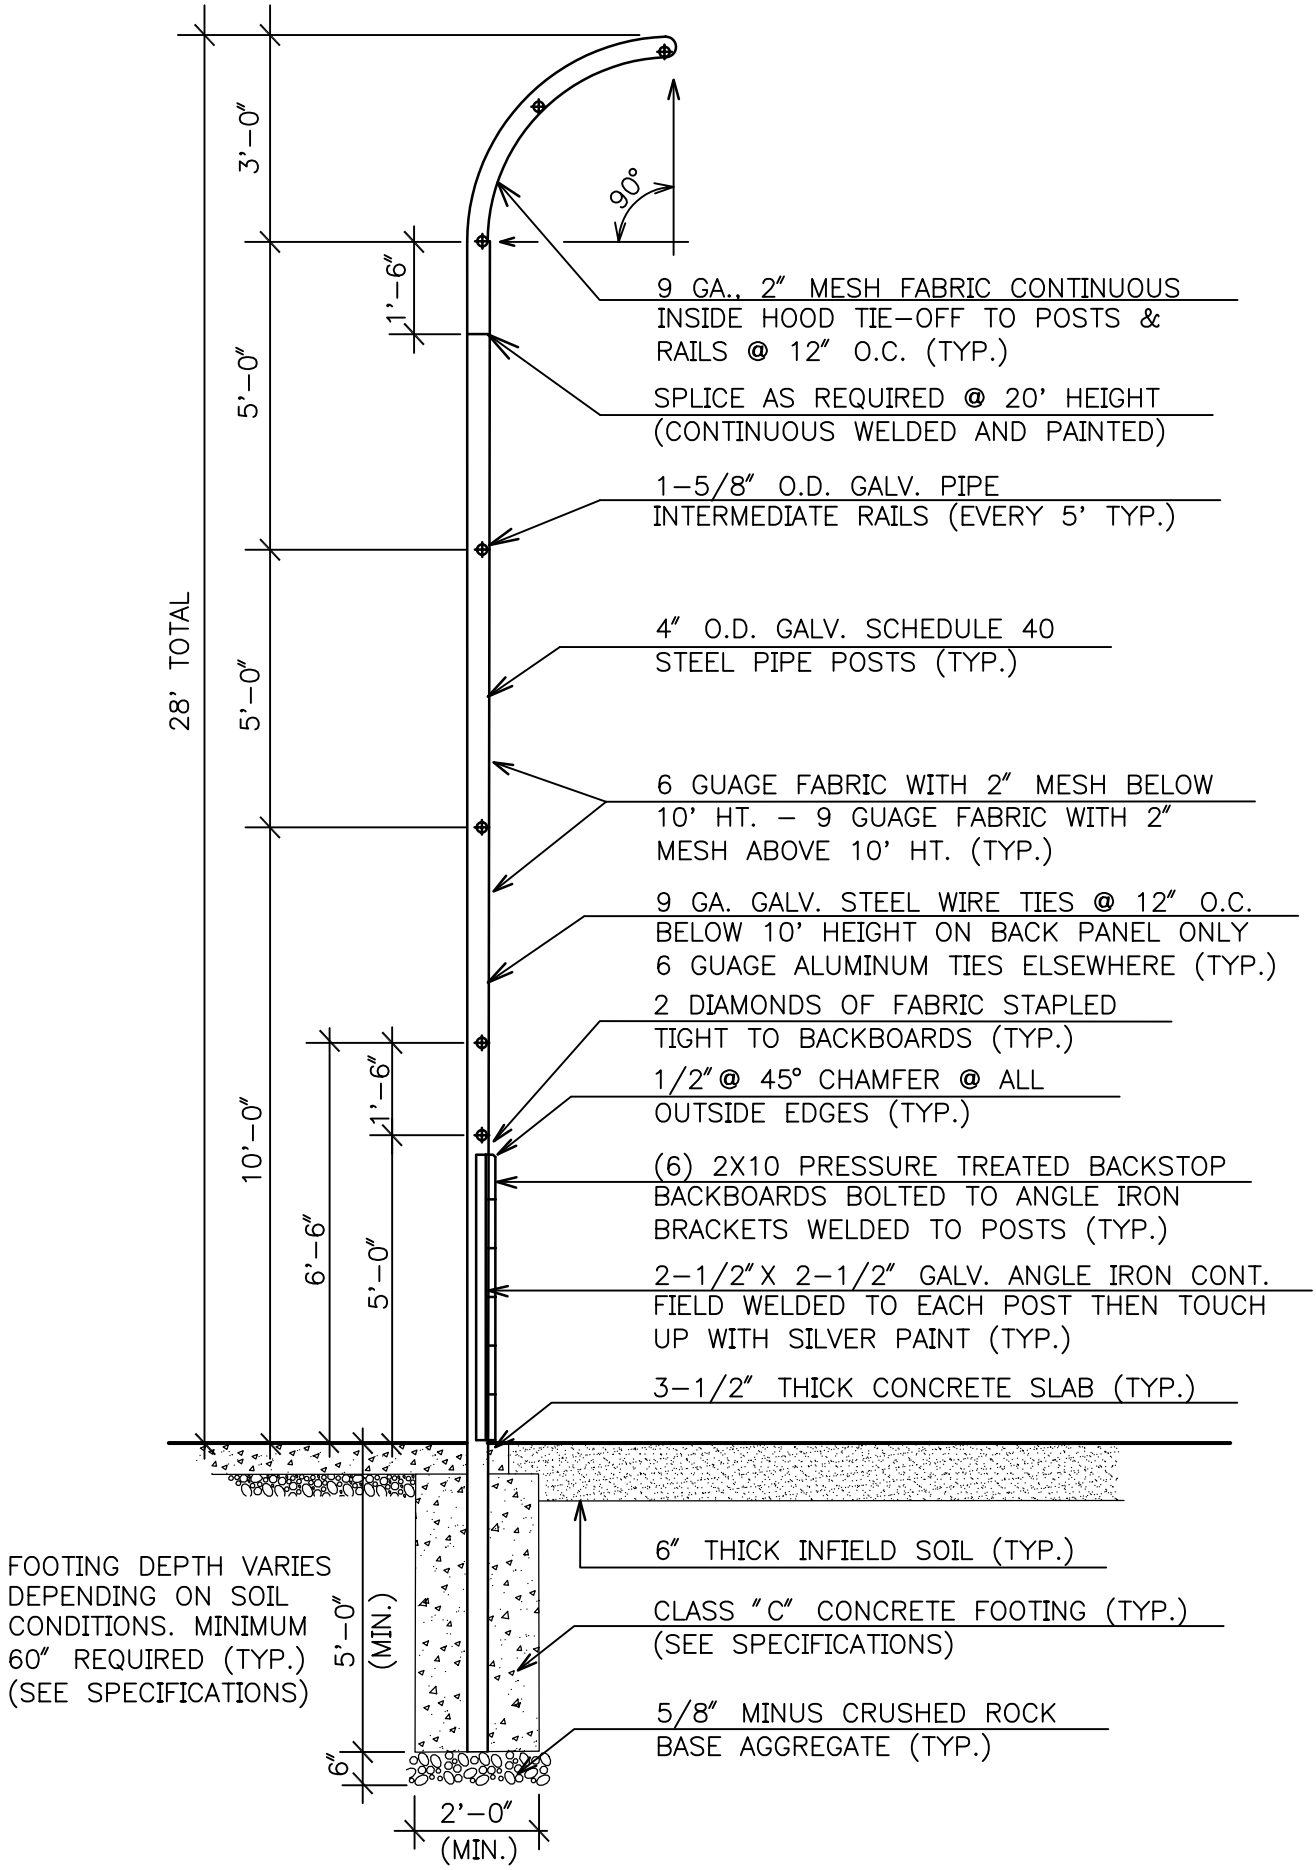

City of Seattle Department of Parks & Recreation	**J-STYLE BACKSTOP TYPICAL SECTION (28' HIGH VERSION)** **STD. DETAIL NO. 32 31 13.33**