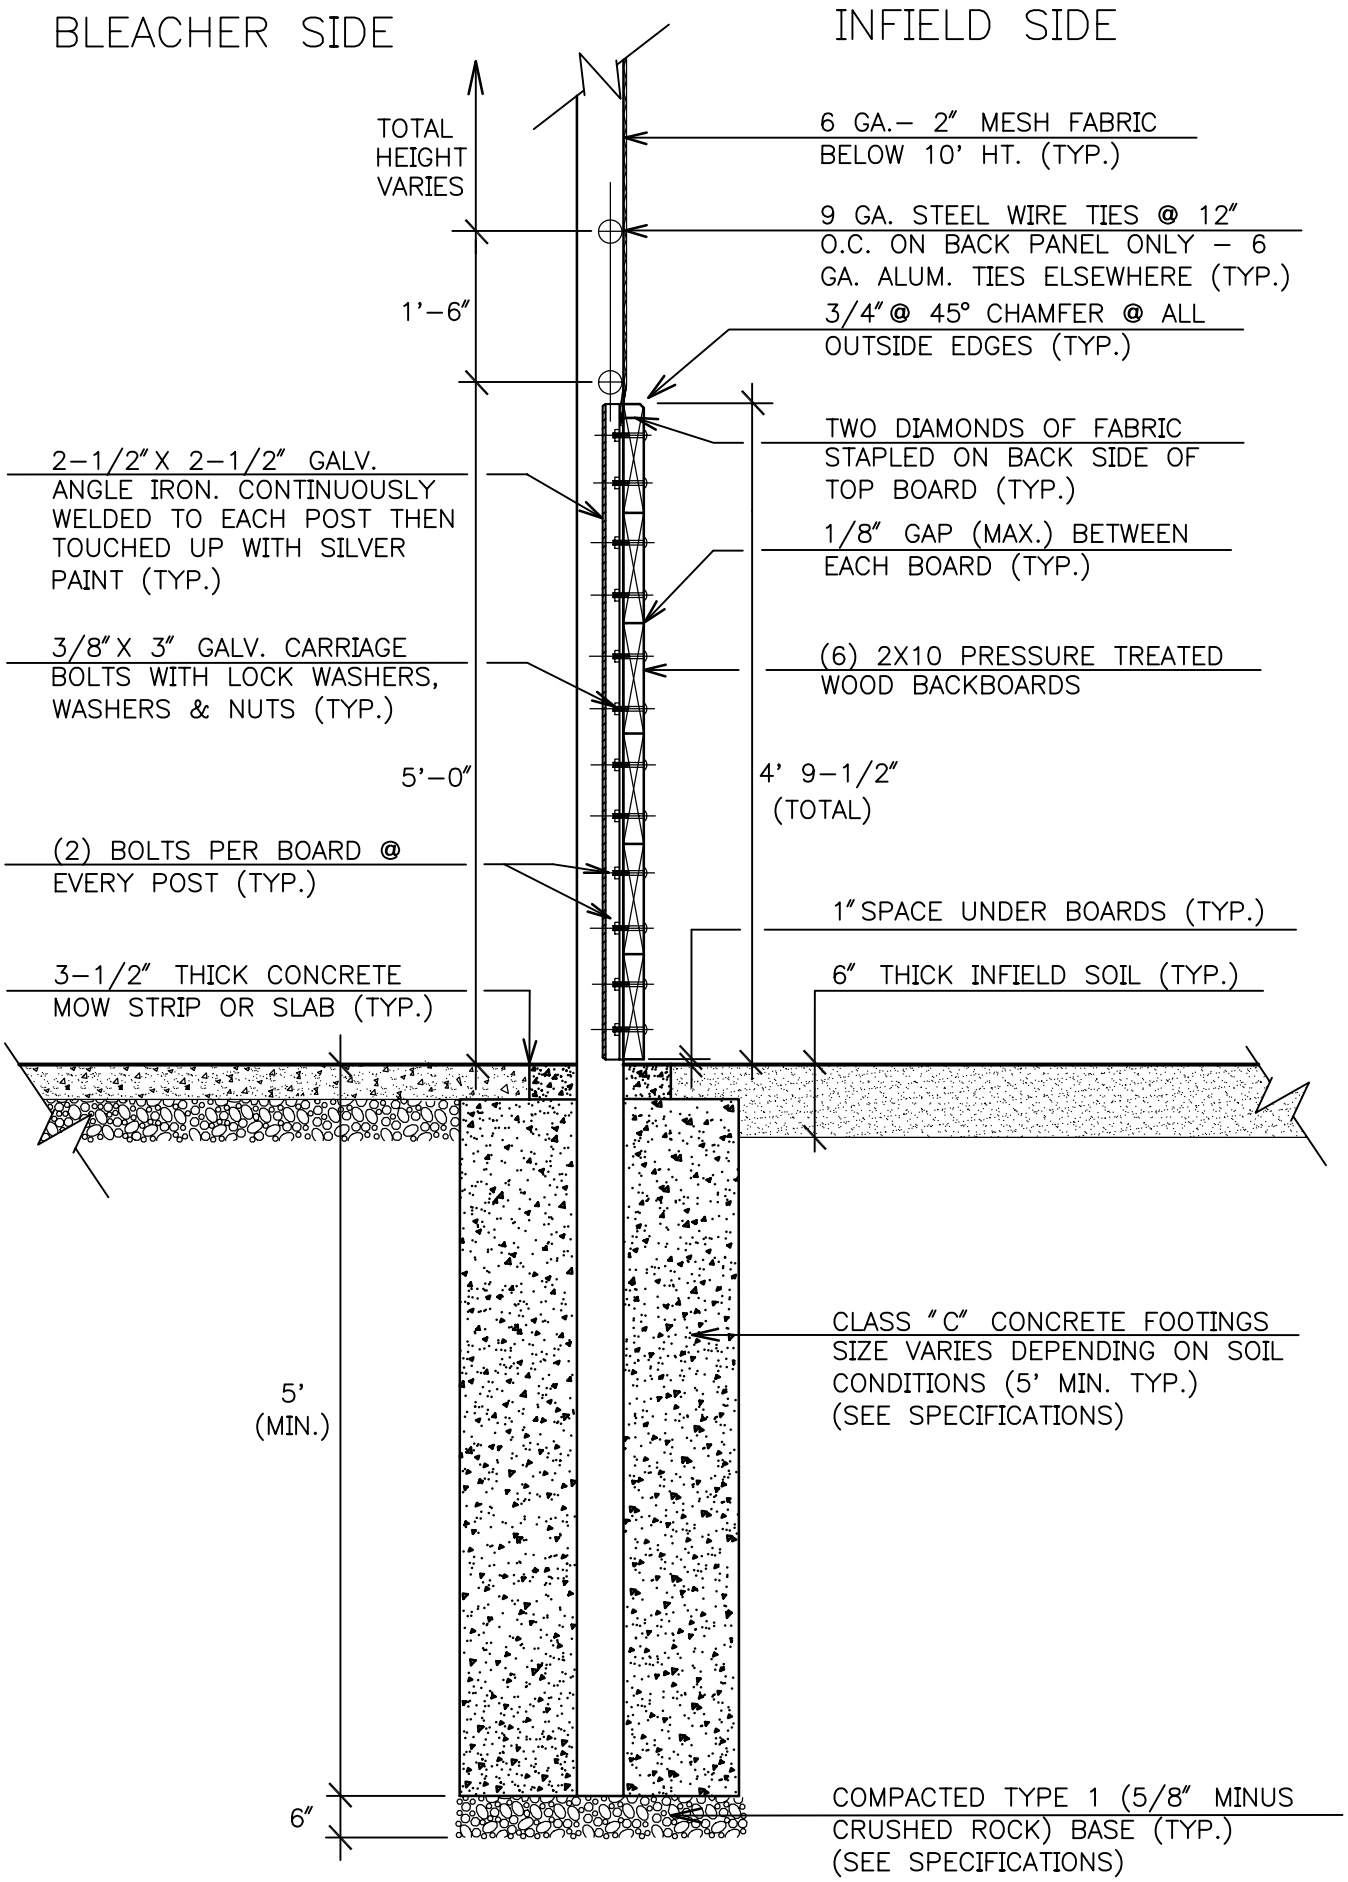

City of Seattle Department of Parks & Recreation	**BACKSTOP BACKBOARDS - SECTION** **STD. DETAIL NO. 32 31 13.49**