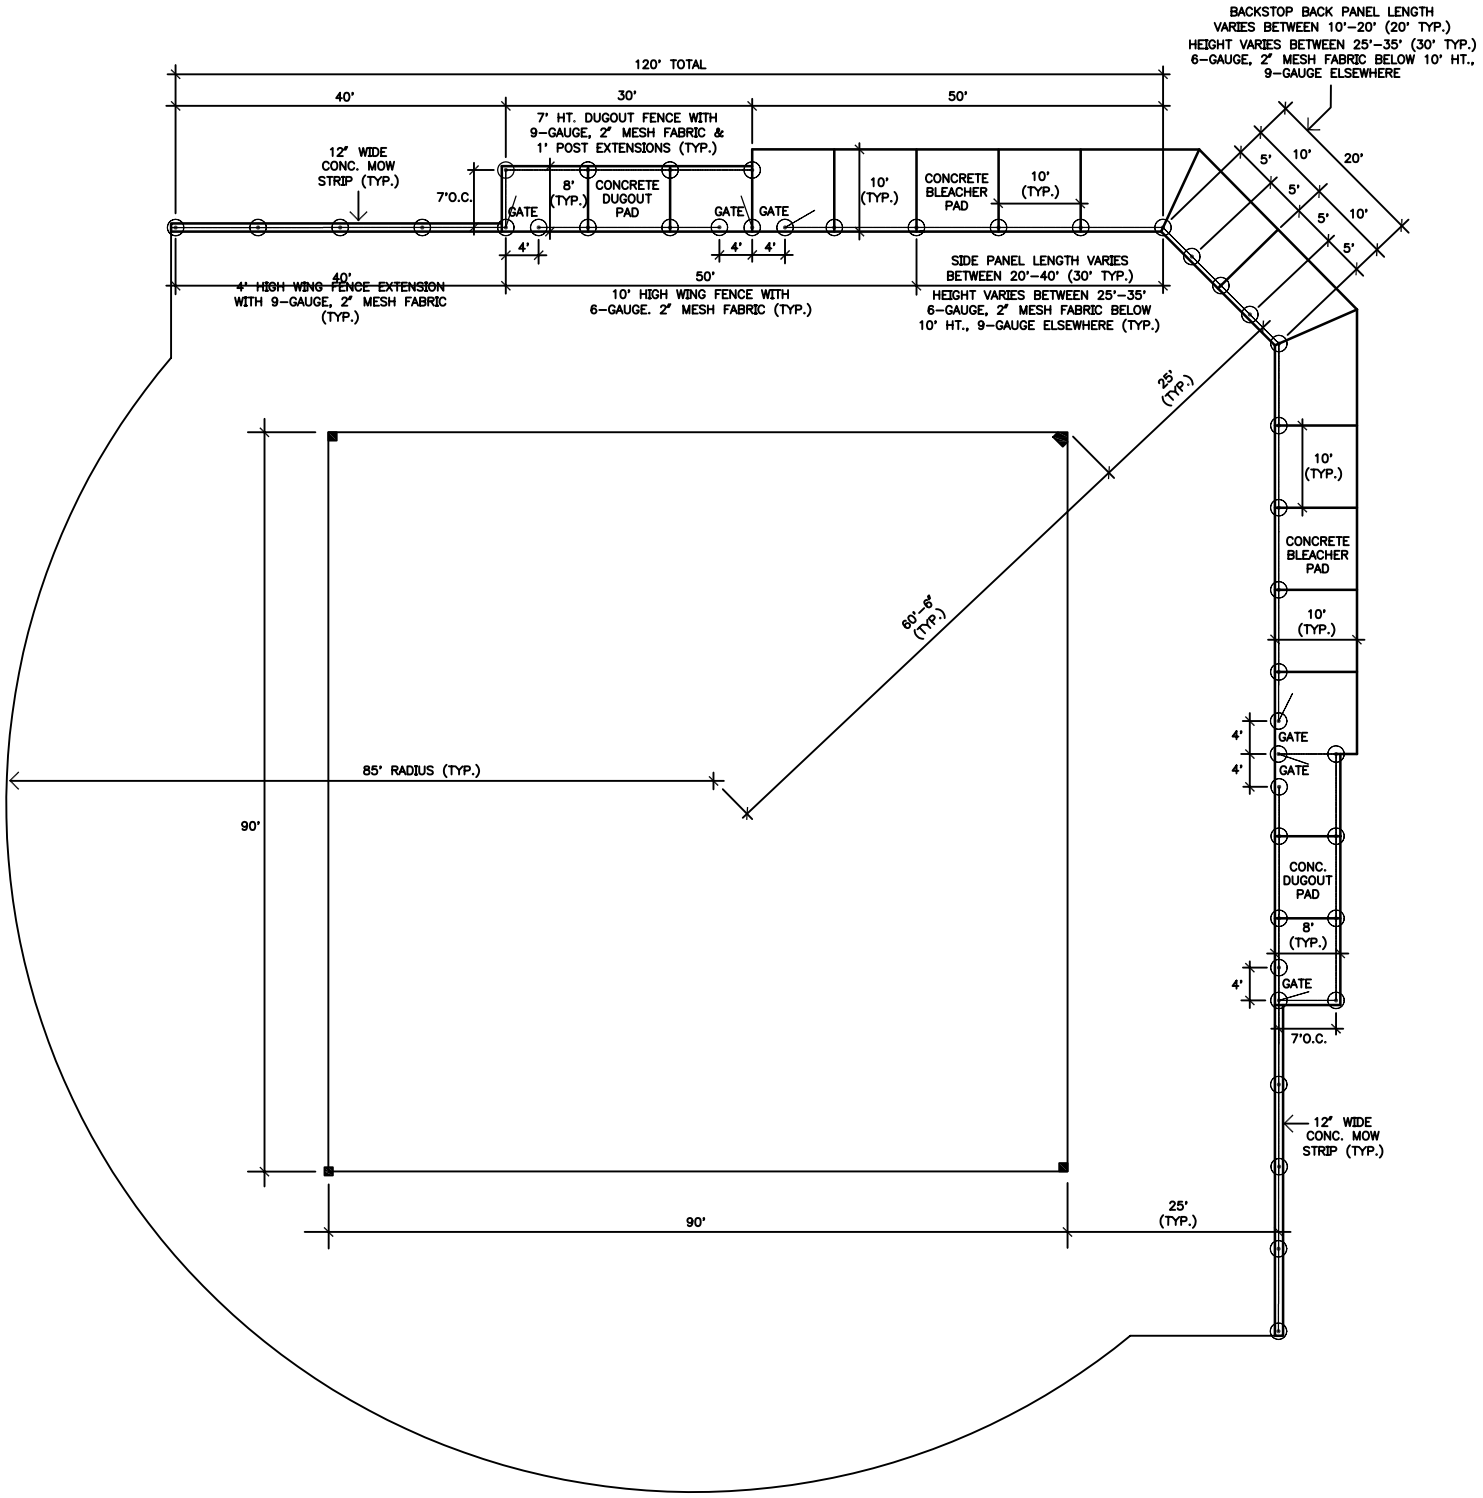

City of Seattle Department of Parks & Recreation	**UP- STYLE BASEBALL FIELD LAYOUT** **STD. DETAIL NO. 32 31 13.26**