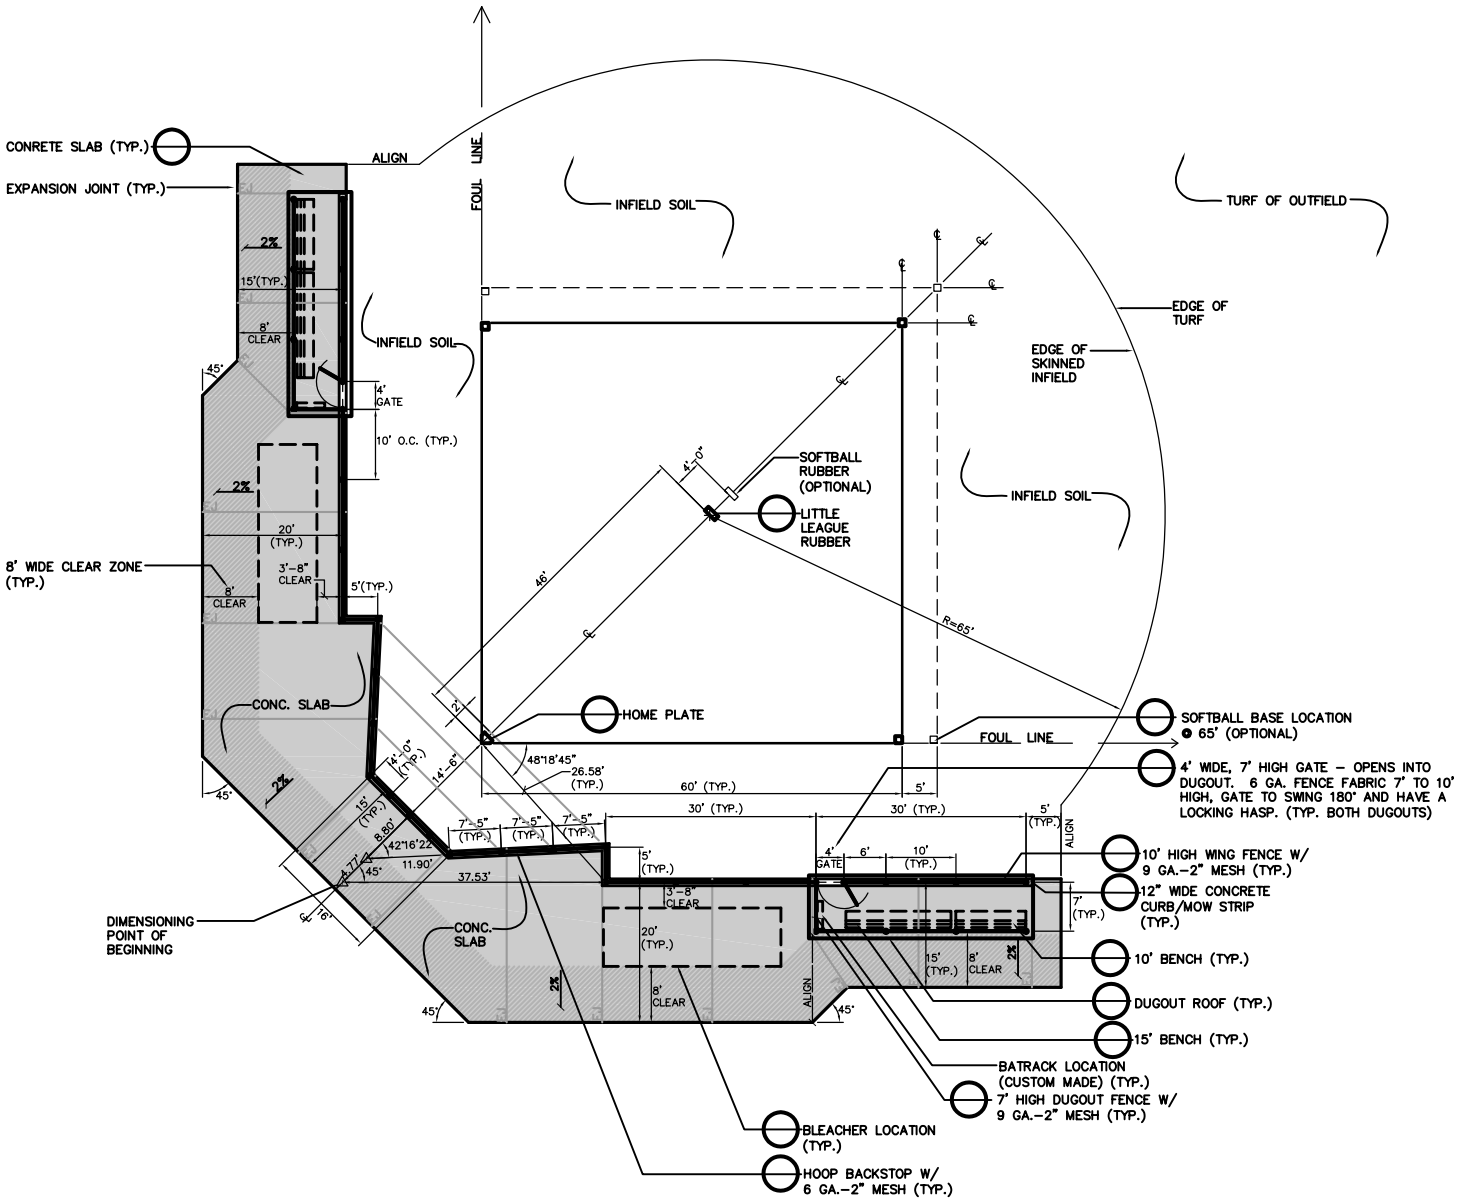

City of Seattle Department of Parks & Recreation	**HOOP-STYLE SOFTBALL FIELD LAYOUT** **STD. DETAIL NO. 32 31 13.13**