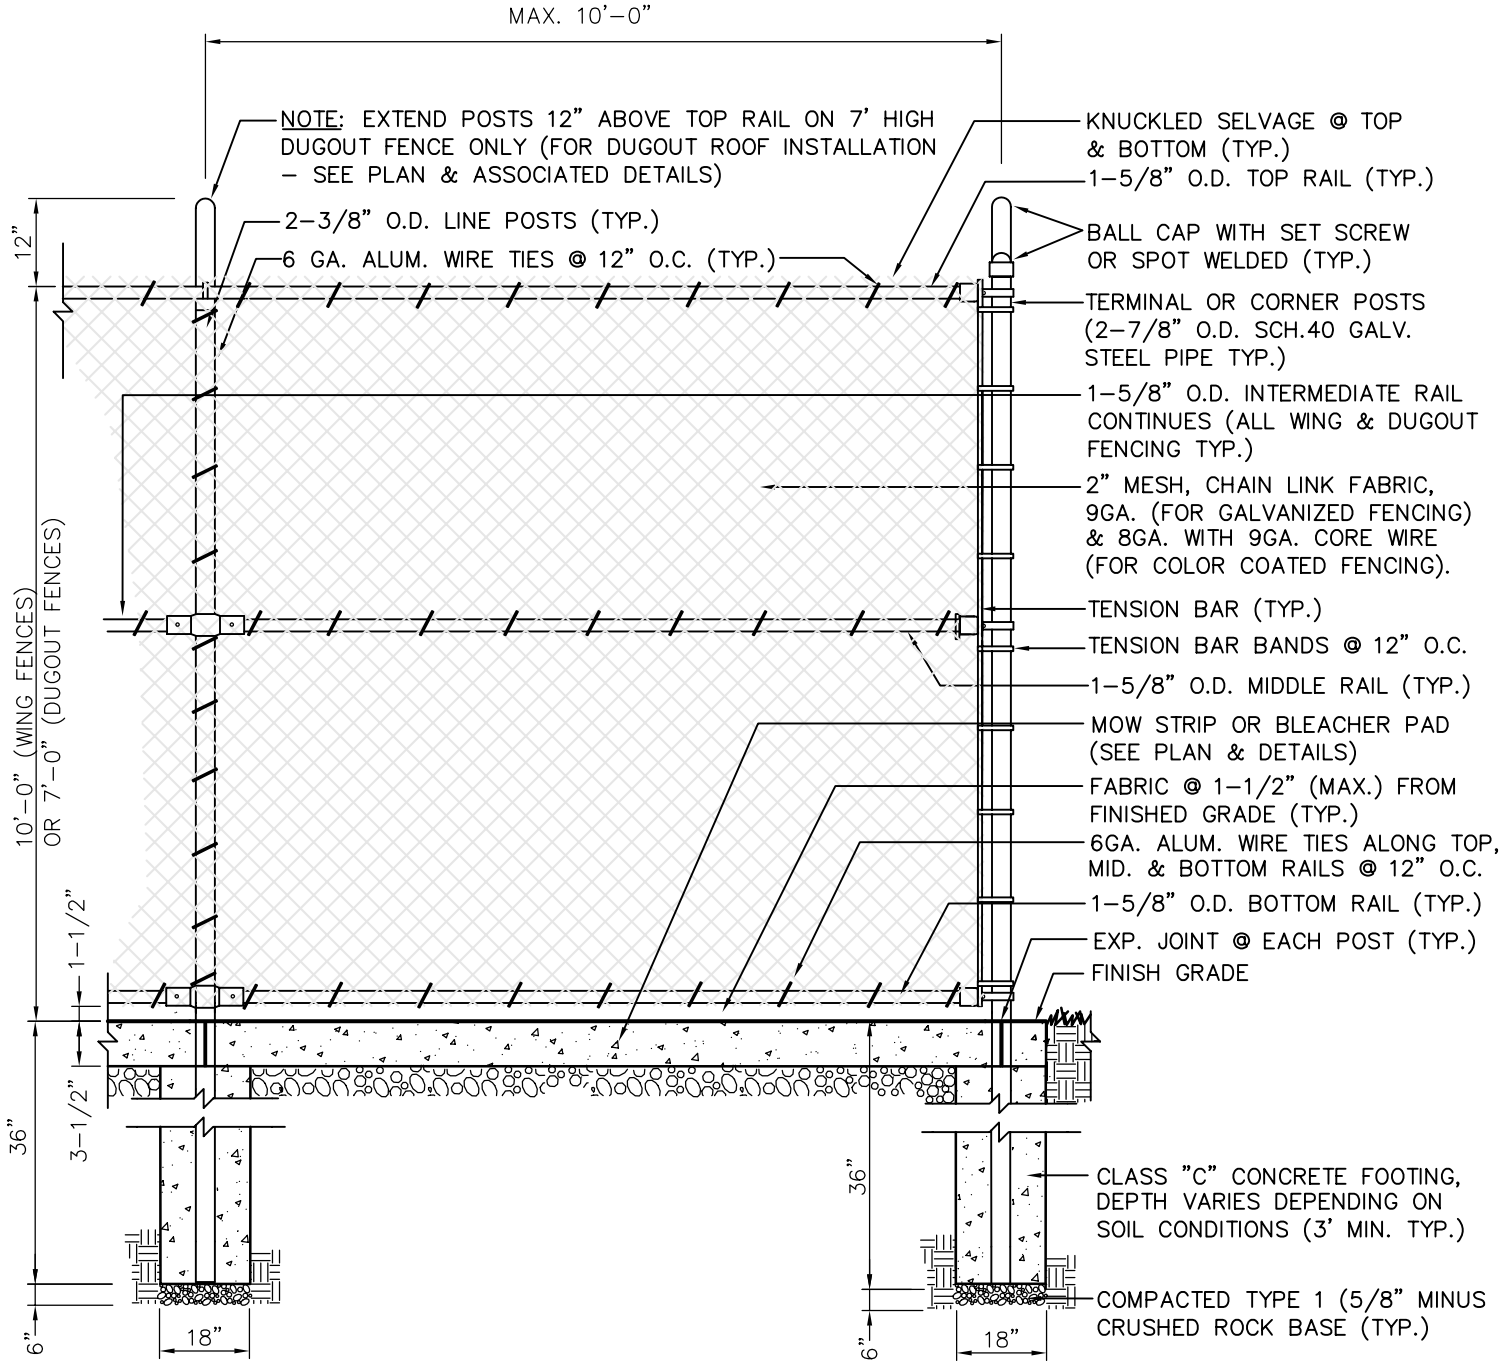

City of Seattle Department of Parks & Recreation	**WING & DUGOUT CHAINLINK FENCE DETAILS** **STD. DETAIL NO. 32 31 13.46**