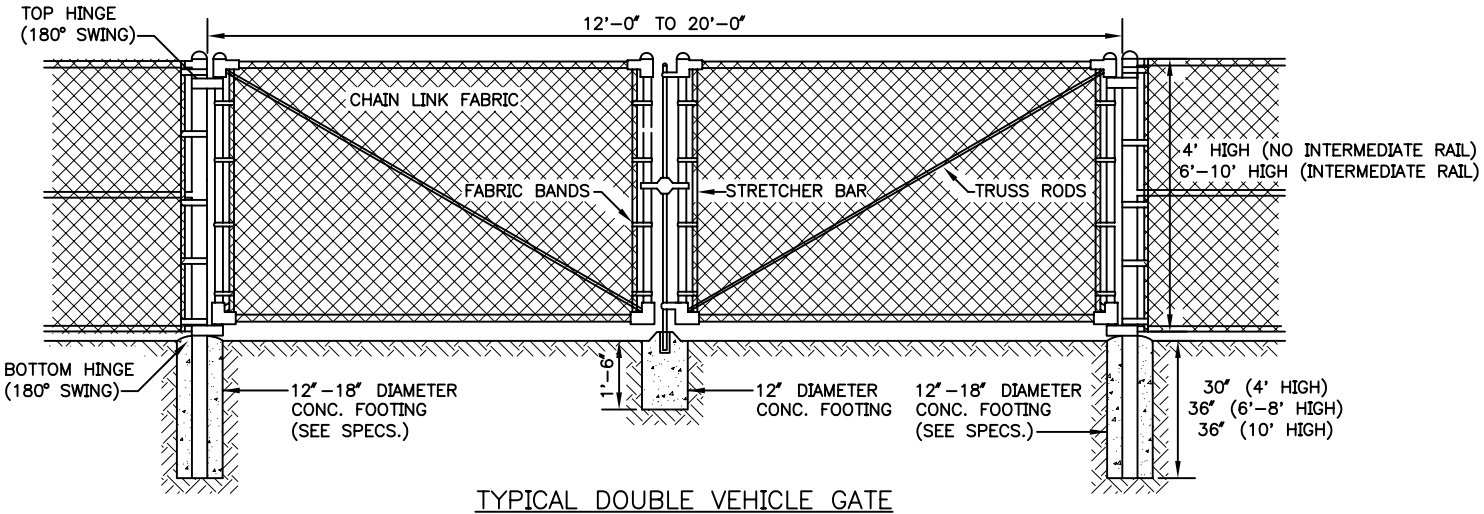

TYPICAL DOUBLE VEHICLE GATE

NOTES:

1. FENCE FABRIC SHALL BE SECURED TO GATE FRAMES WITH KNUCKLED SELVAGE ALONG ALL EDGES FOR ALL TYPES CHAIN LINK FENCE INSTALLATIONS.
2. REFER TO SPR STANDARD SPECIFICATION – SECTION 32 31 13 FOR ALL PIPE SIZING, WIRE FABRIC GAUGES, FOOTING SIZES & OTHER APPLICABLE INFORMATION.
3. ALL CONCRETE FOOTINGS AROUND POSTS AT GROUND LINE SHALL BE MOUNDED & SLOPED FOR POSITIVE DRAINAGE.

City of Seattle Department of Parks & Recreation	**CHAINLINK DOUBLE/VEHICLE GATE DETAIL** **STD. DETAIL NO. 32 31 00.26**