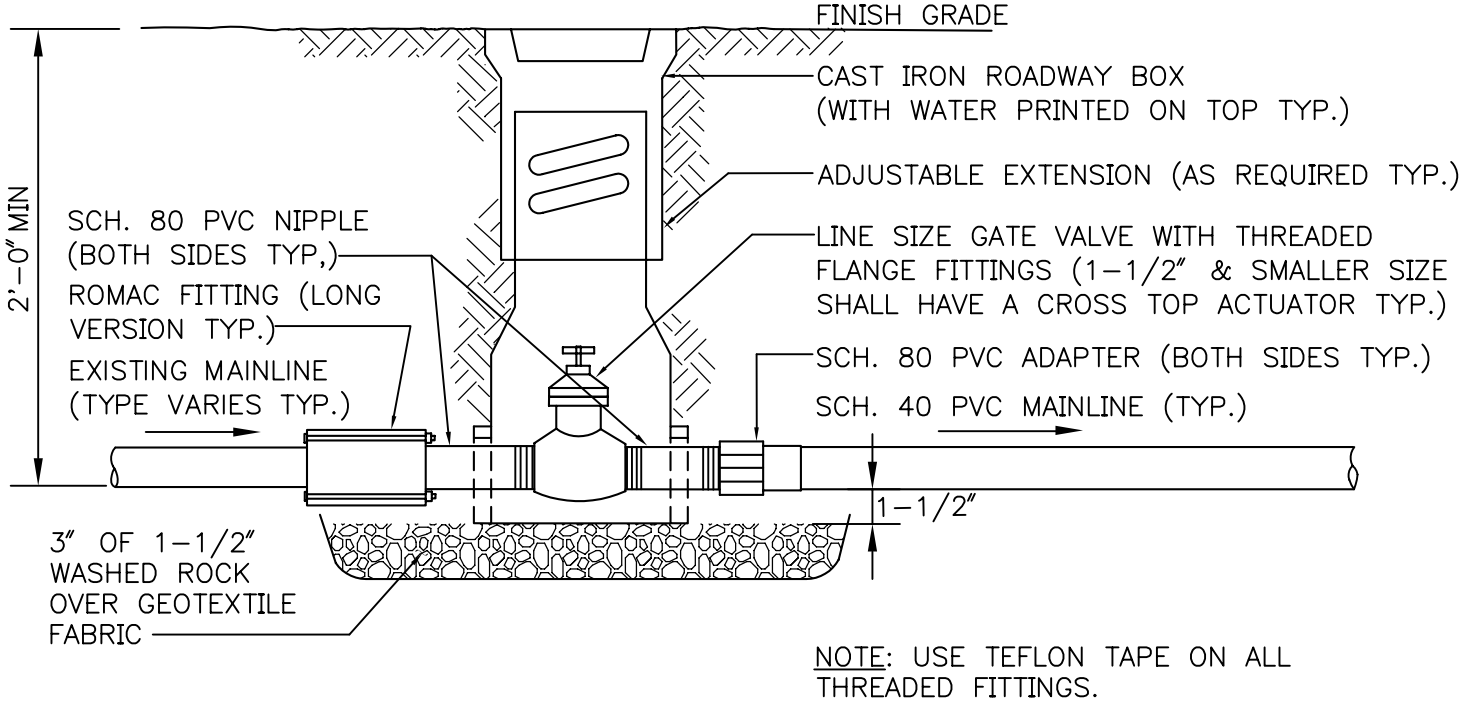

ISOLATION VALVE (1-1/2" & SMALLER)

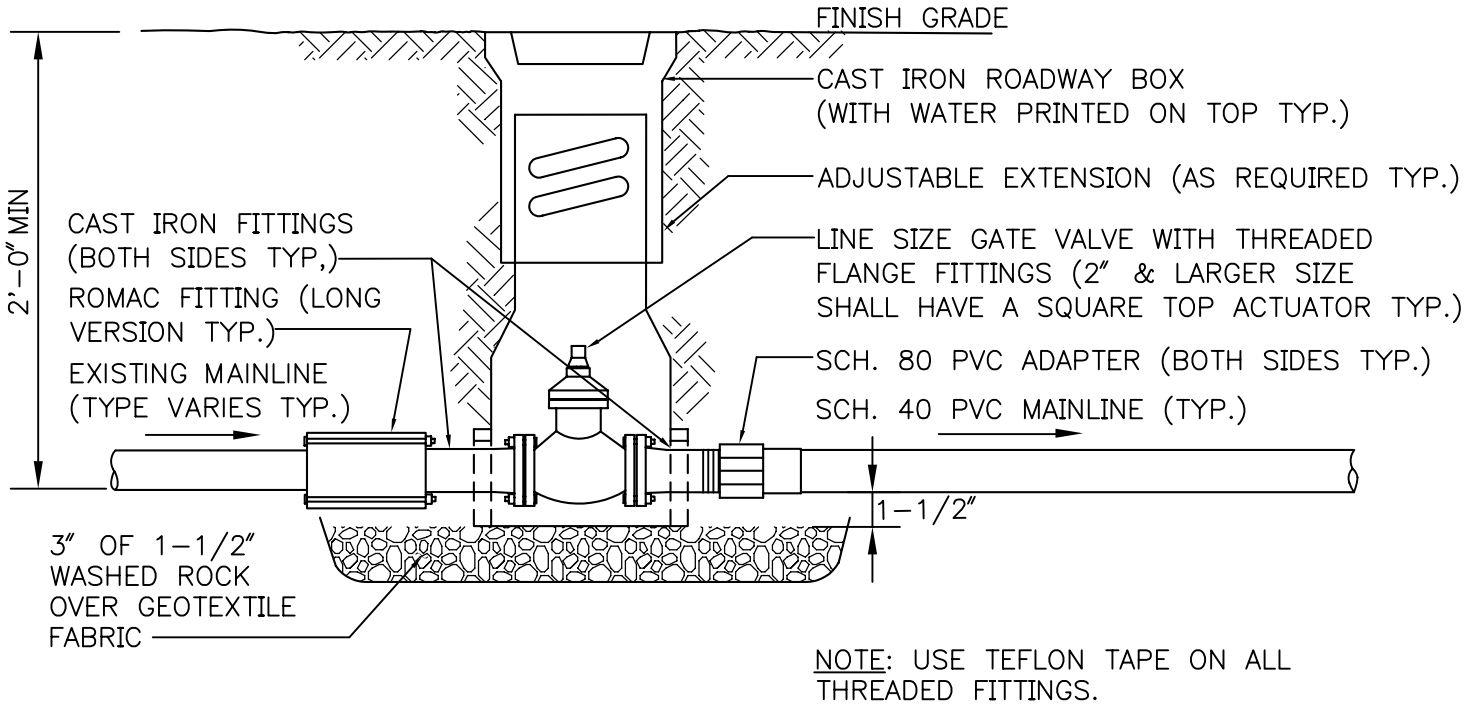

ISOLATION VALVE (2" & LARGER)

City of Seattle Department of Parks & Recreation	**ISOLATION (GATE) VALVE DETAILS** **STD. DETAIL NO. 32 84 23.29**