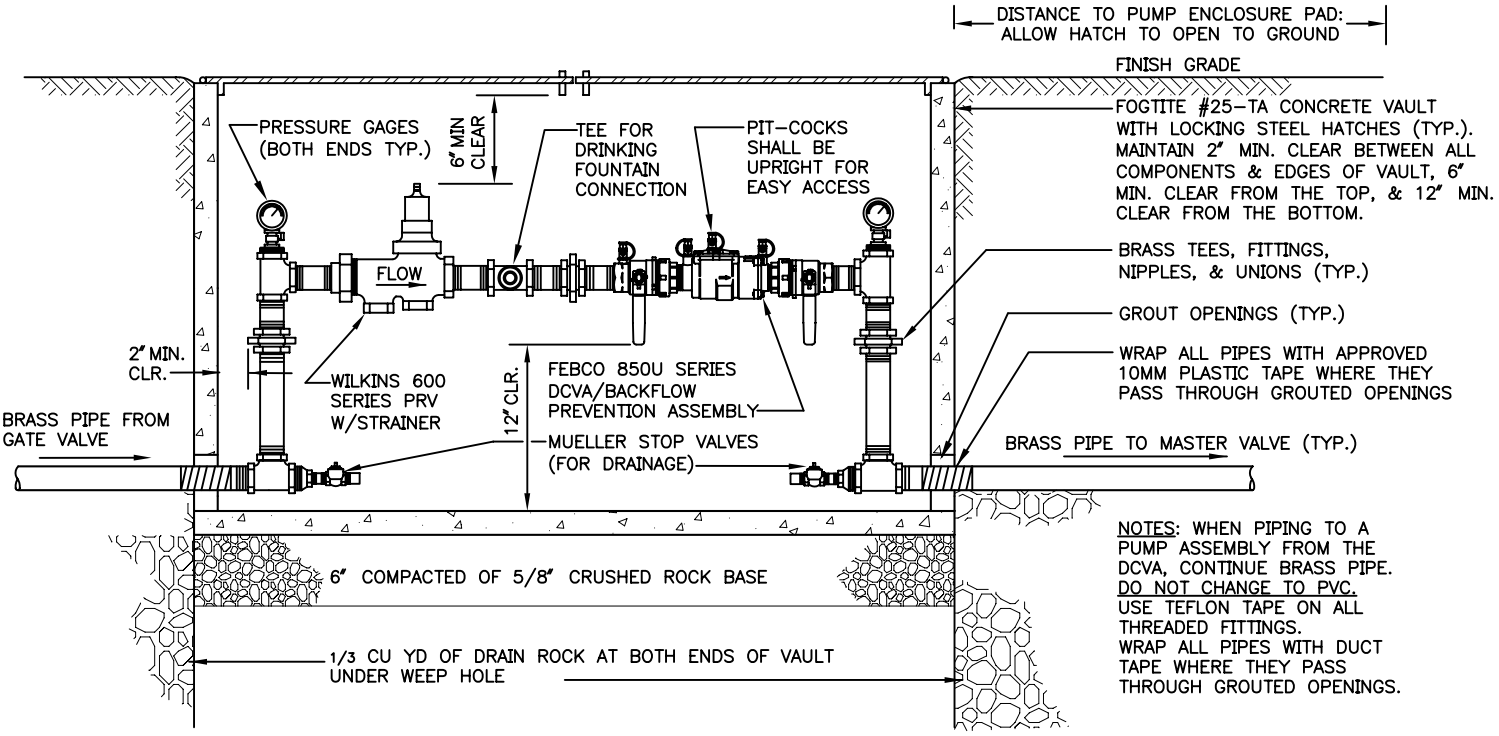

PRV/DCVA IN #25-TA CONCRETE VAULT
(FOR 1-1/2" & LARGER)

City of Seattle Department of Parks & Recreation	**PRV- DCVA IN TA-25 CONCRETE VAULT (1-1/2" & LARGER)** **STD. DETAIL NO. 32 84 19.16**