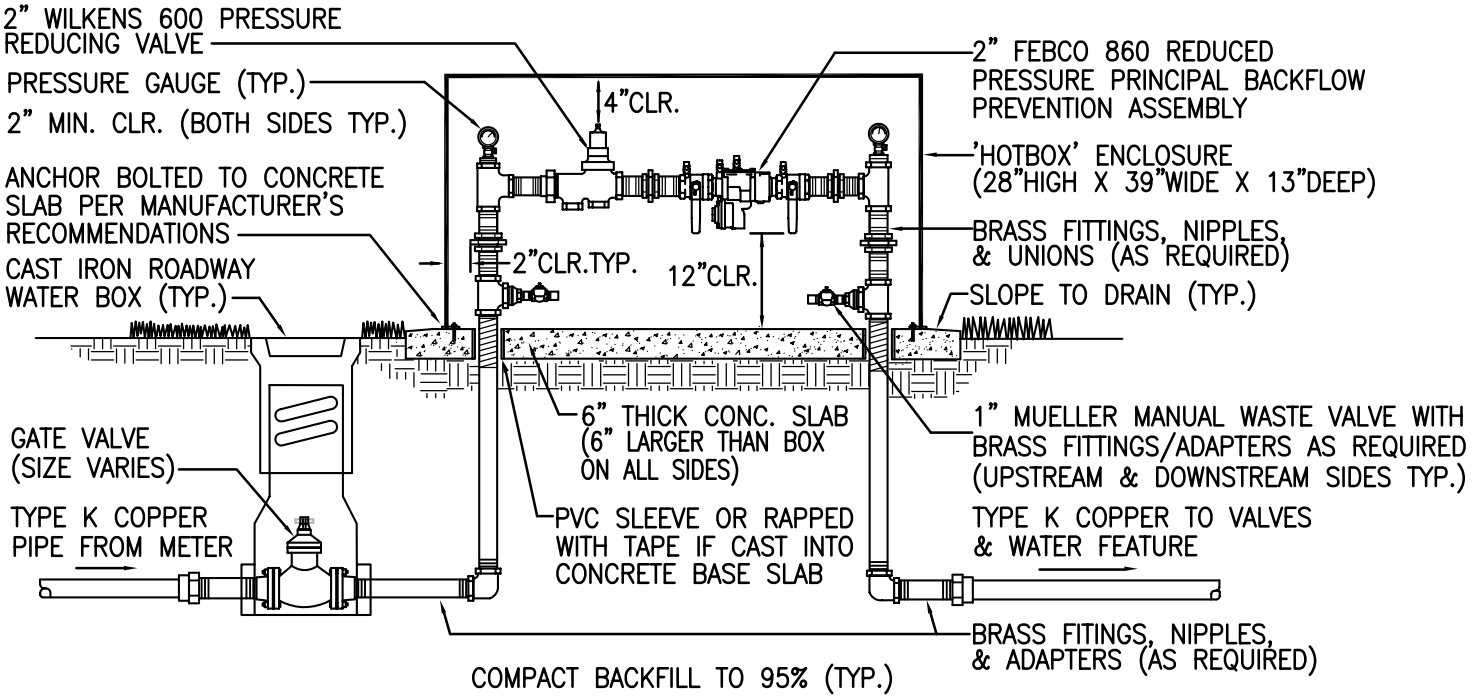

PRESSURE REDUCING VALVE & REDUCED PRESSURE BACKFLOW ASSEMBLY (for above ground applications)

X

SCALE: NTS

City of Seattle Department of Parks & Recreation	**REDUCED PRESSURE BACKFLOW ASSEMBLY IN 'HOT BOX' DETAIL** **STD. DETAIL NO. 32 84 19.26**