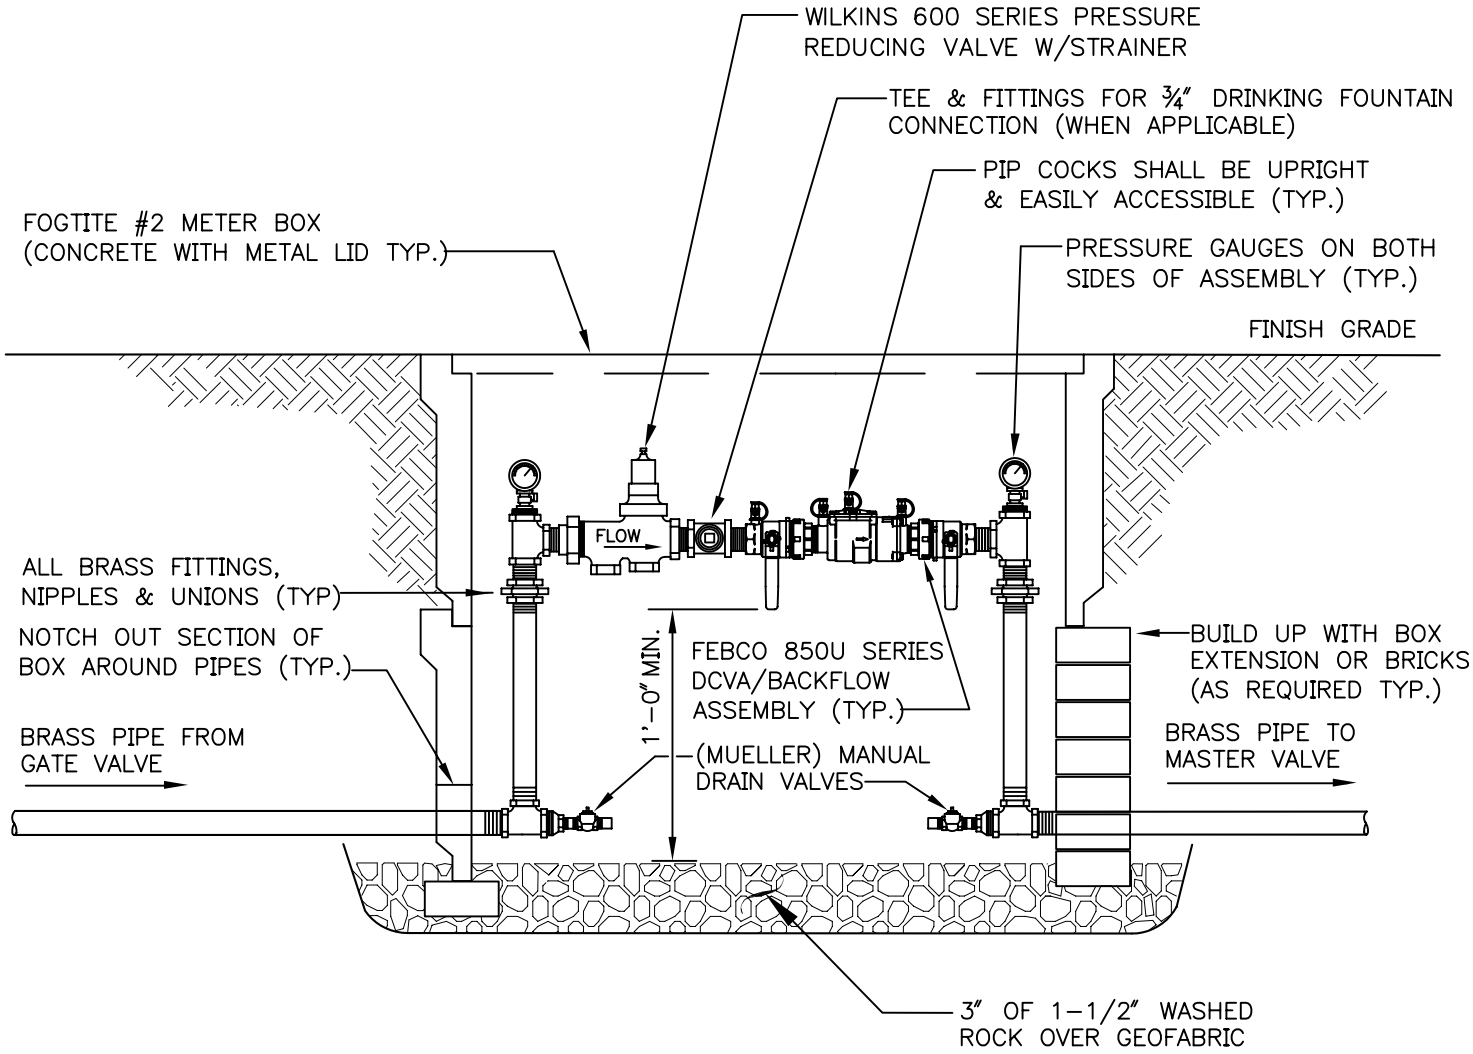

PRV/DCVA ASSEMBLY IN #2 METER BOX
(FOR 1-1/4" & SMALLER ONLY)

City of Seattle **Department of Parks & Recreation**	**PRV-DCVA COMBINED IN #2 METER BOX (FOR 1-1/4" & SMALLER)** **STD. DETAIL NO. 32 84 19.13**