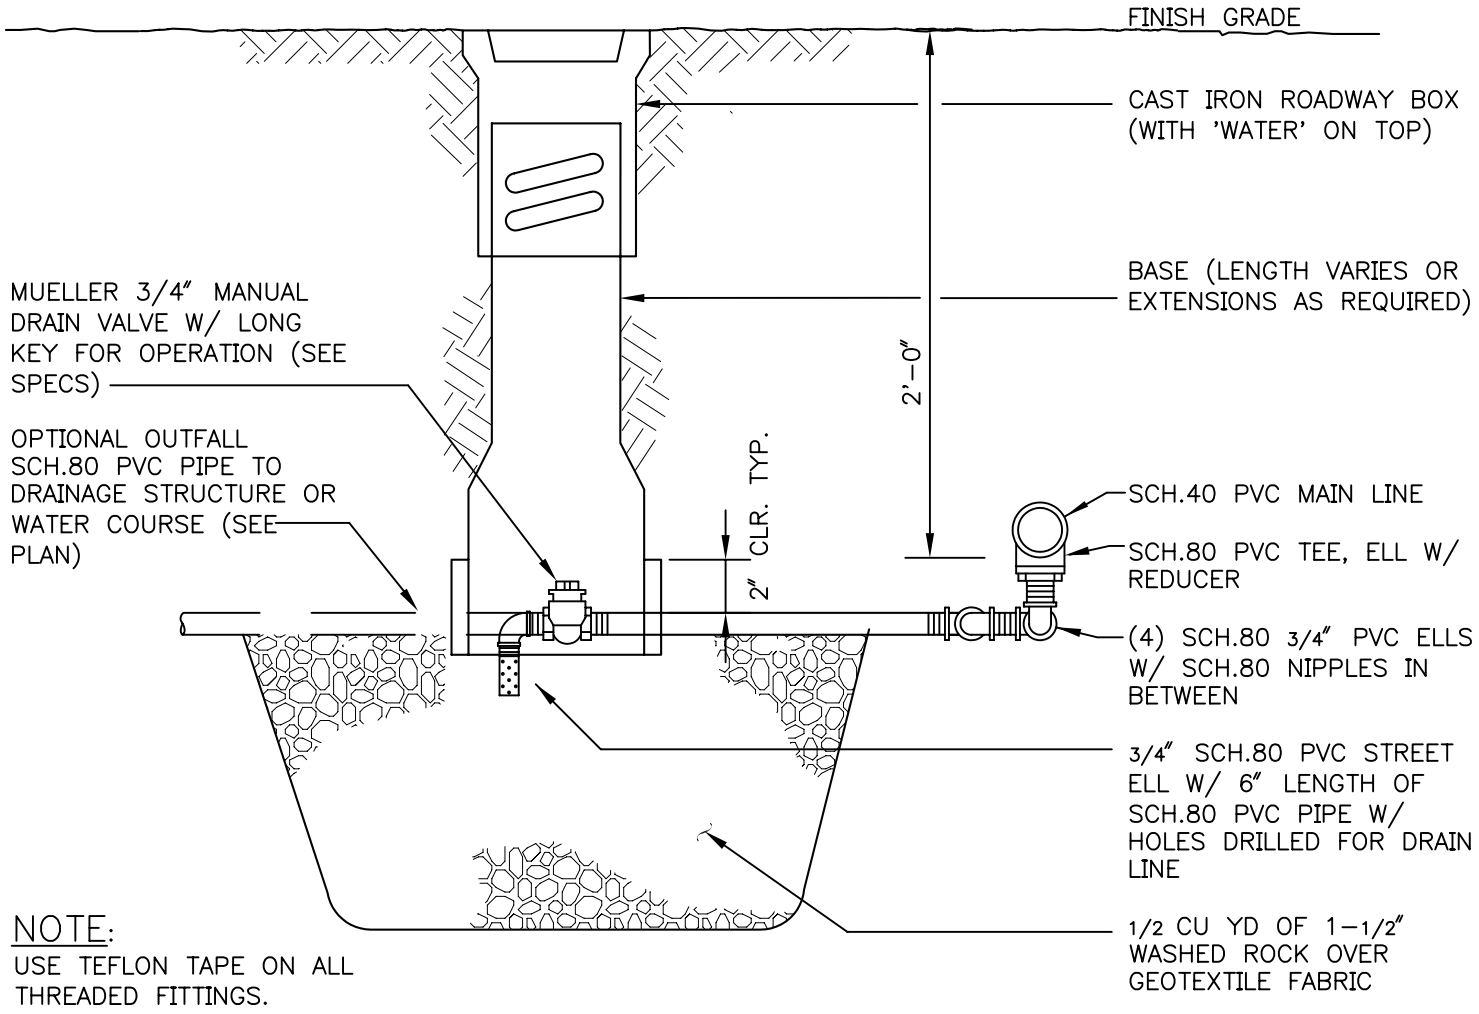

NOTE:
USE TEFLON TAPE ON ALL THREADED FITTINGS.

MANUAL DRAIN VALVE

City of Seattle Department of Parks & Recreation	**MANUAL DRAIN VALVE DETAIL** **STD. DETAIL NO. 32 84 23.19**