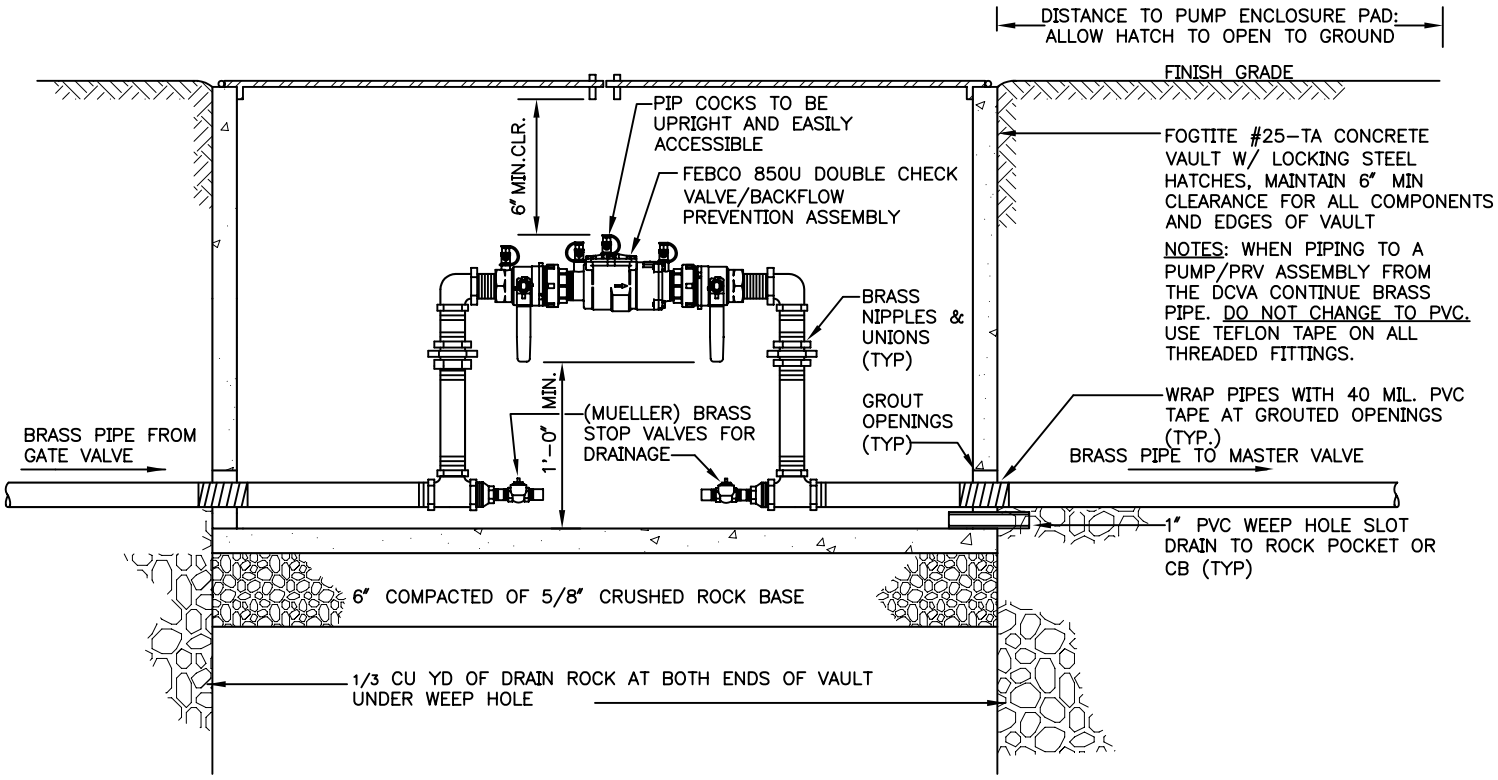

DOUBLE CHECK VALVE/BACKFLOW PREVENTER ASSEMBLY
(FOR 1-1/2" & LARGER)

City of Seattle **Department of Parks & Recreation**	**DCVA IN TA-25 CONCRETE VAULT (1-1/2" & LARGER)** **STD. DETAIL NO. 32 84 19.23**