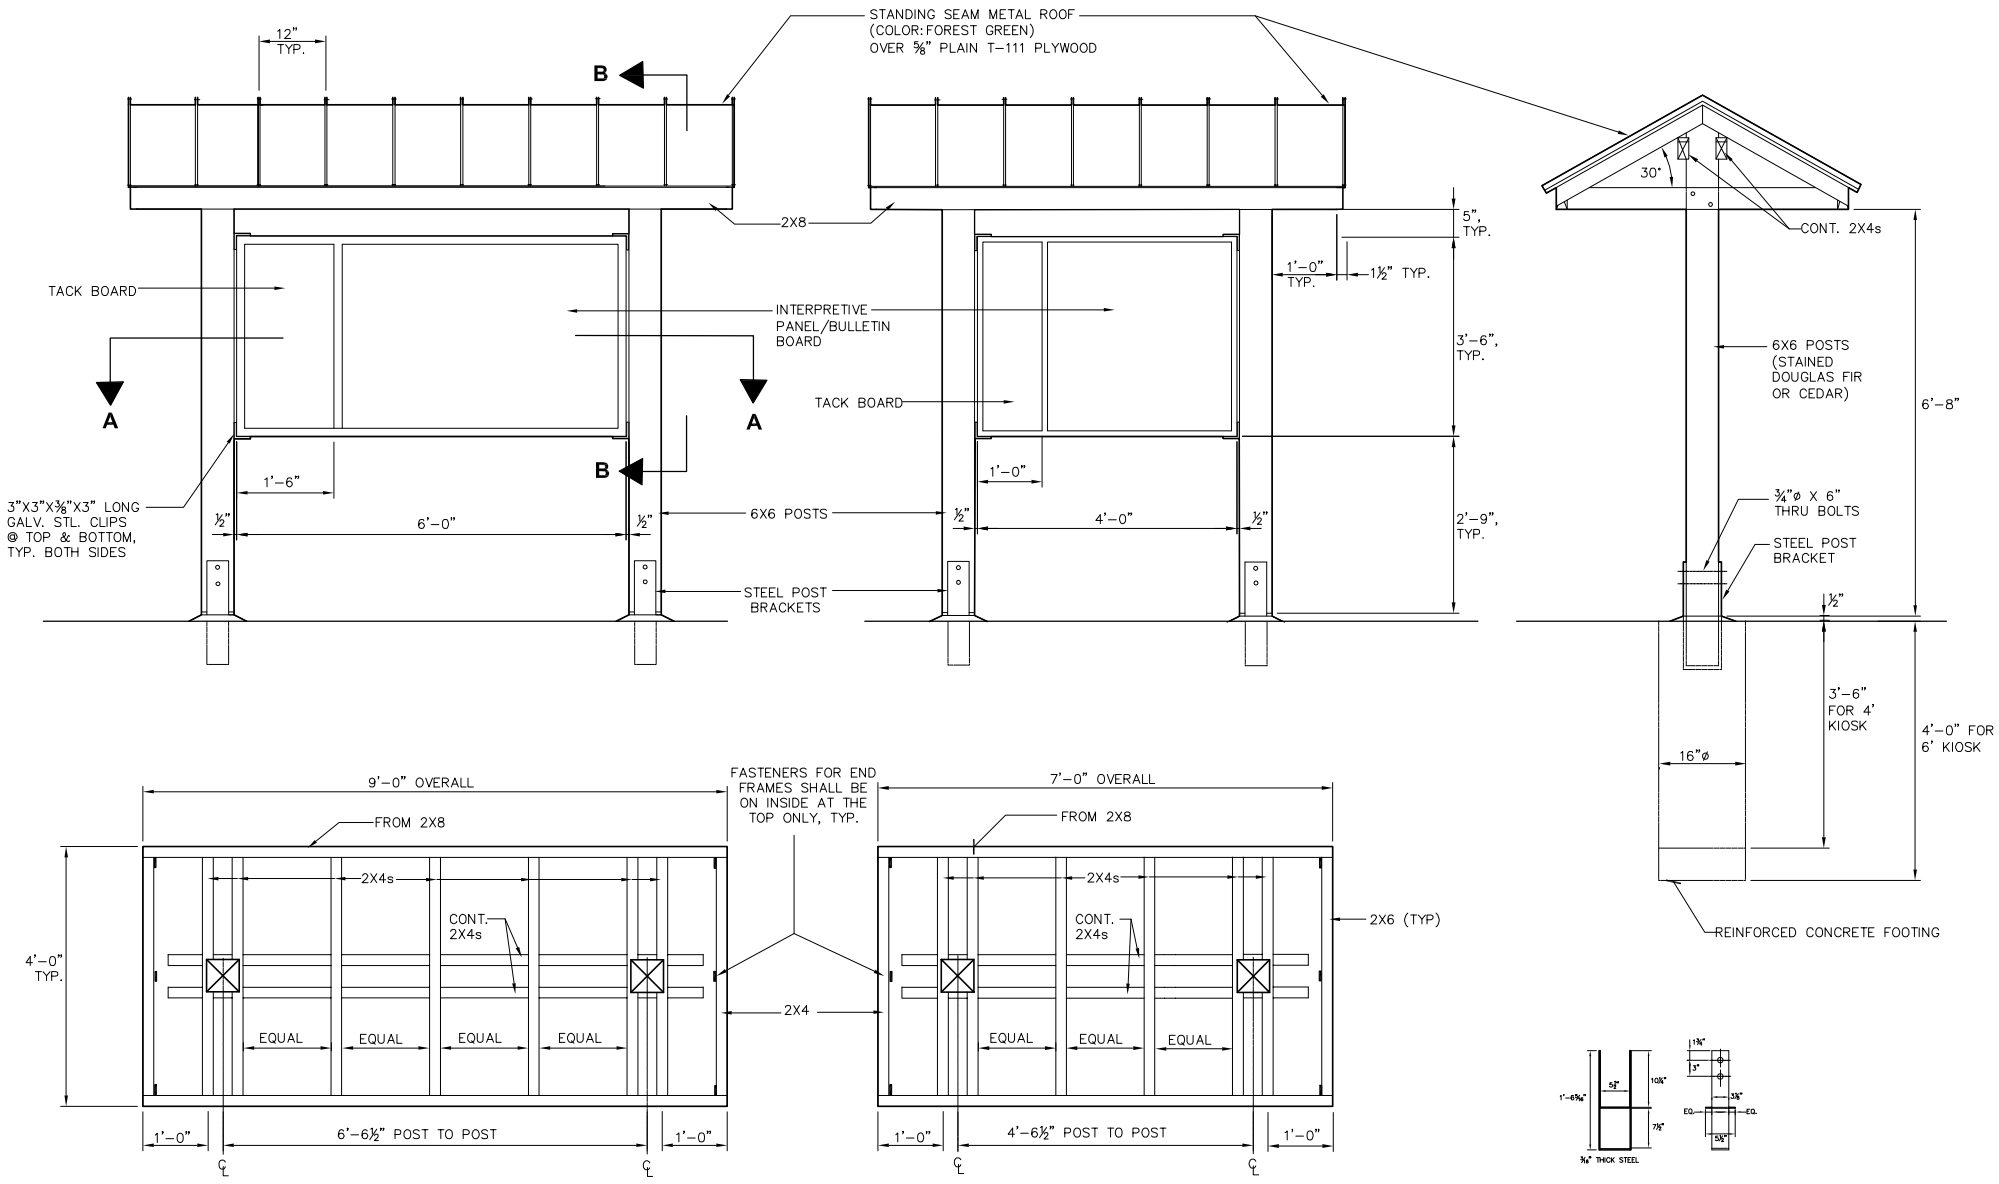

City of Seattle Department of Parks & Recreation	**SPR STANDARD KIOSK DETAILS** **STD. DETAIL NO. 10 18 00**