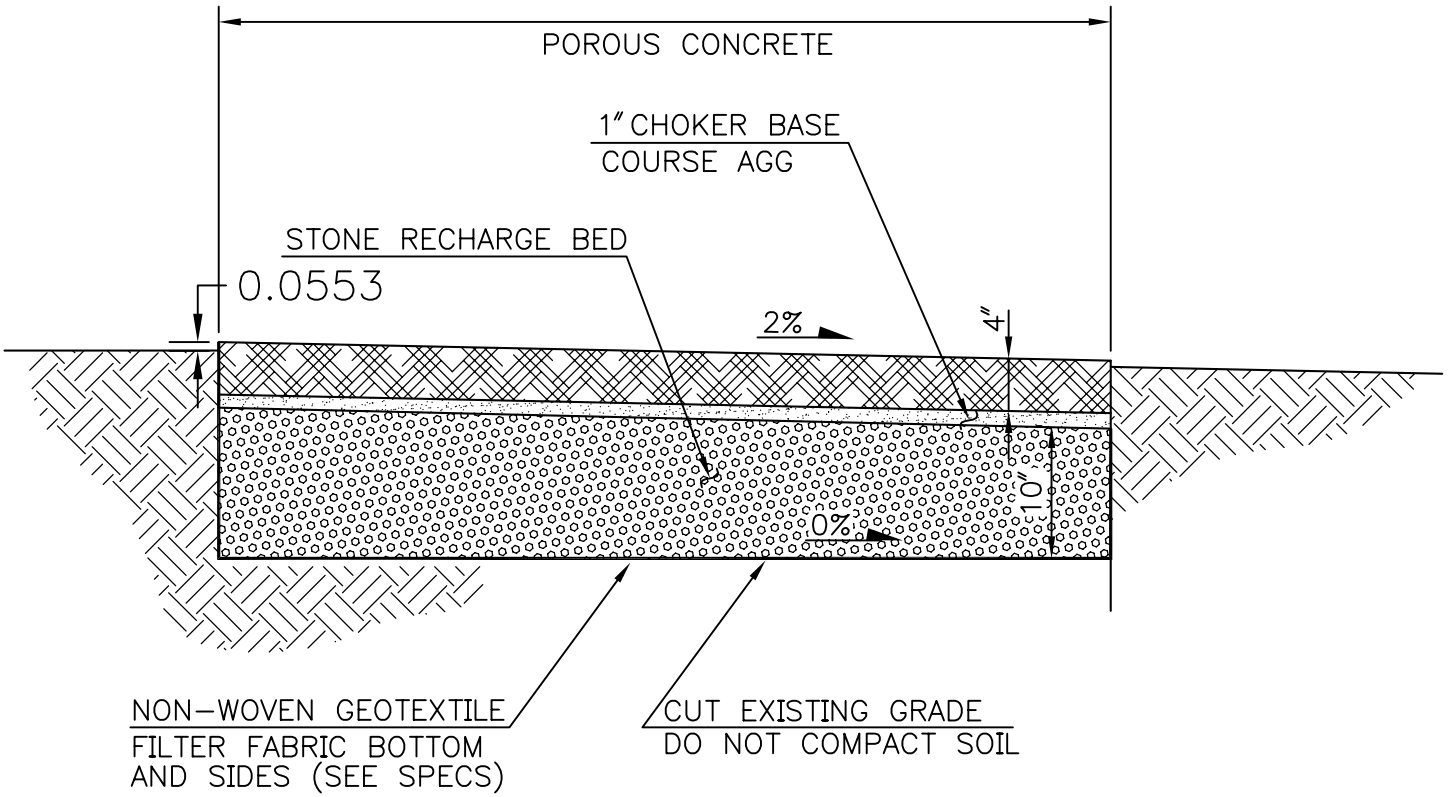

NOTES:

1. SEE SPECIFICATIONS FOR DETAILED INFORMATION ON POROUS CONCRETE SYSTEM INSTALLATION, INCLUDING CHOKER BASE, STONE RECHARGE BED FILTER FABRIC AND SSD.

2. EXTEND FILTER FABRIC OVER EDGE DURING CONSTRUCTION TO PREVENT SILTATION OF BED. FOLLOWING SOIL STABILIZATION, TRIM FABRIC AT EDGE.

3. DO NOT COMPACT OR ALLOW HEAVY EQUIPMENT TO TRAVERSE BED BOTTOM AREA. SEE SPECIFICATIONS.

TYPICAL SECTION

POROUS CONCRETE PAVING

NTS

City of Seattle Department of Parks & Recreation	**POROUS CONCRETE PAVING DETAIL** **STD. DETAIL NO. 32 13 13.13**