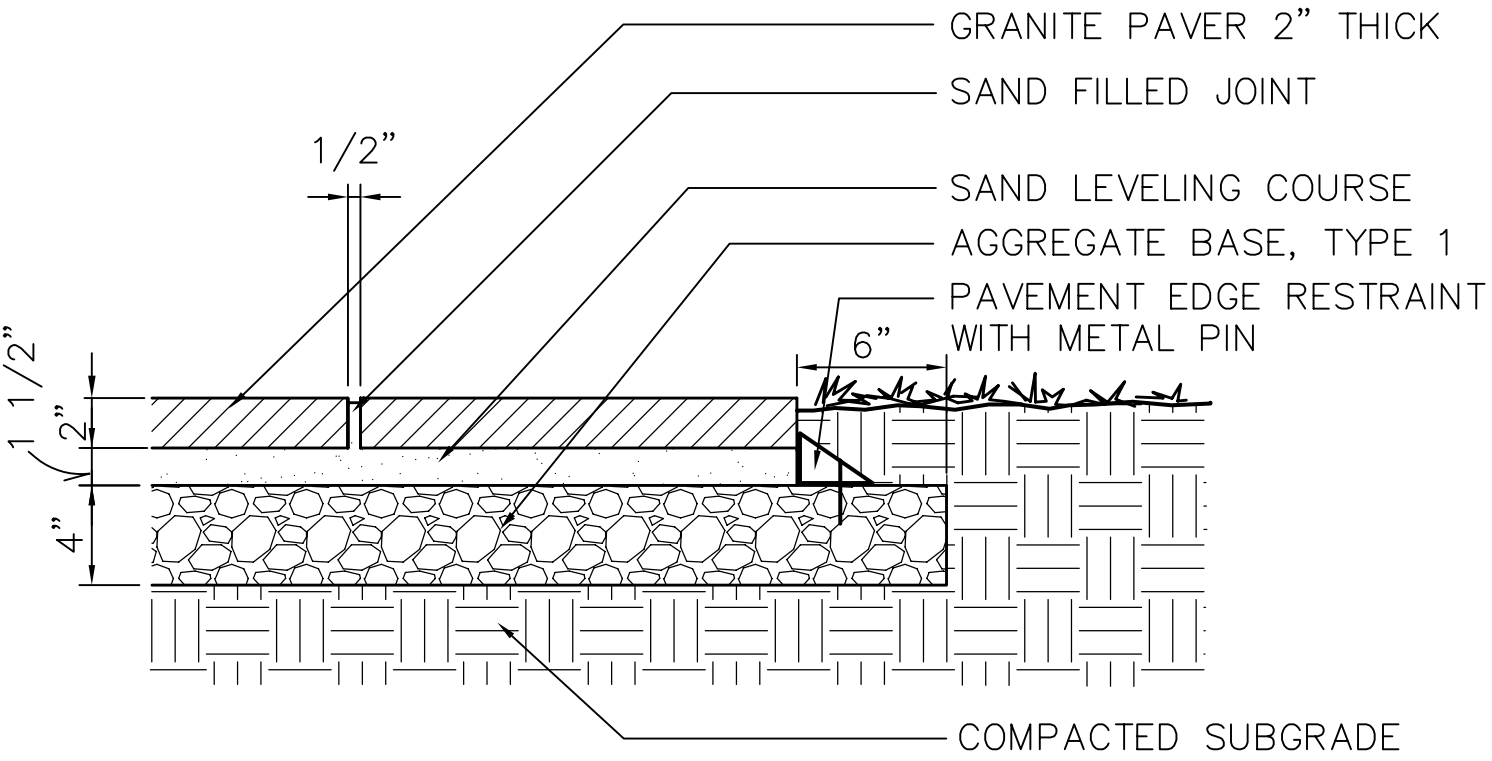

City of Seattle Department of Parks & Recreation	**GRANITE PAVERS ON AGG. BASE DETAIL** **STD. DETAIL NO. 32 14 40**