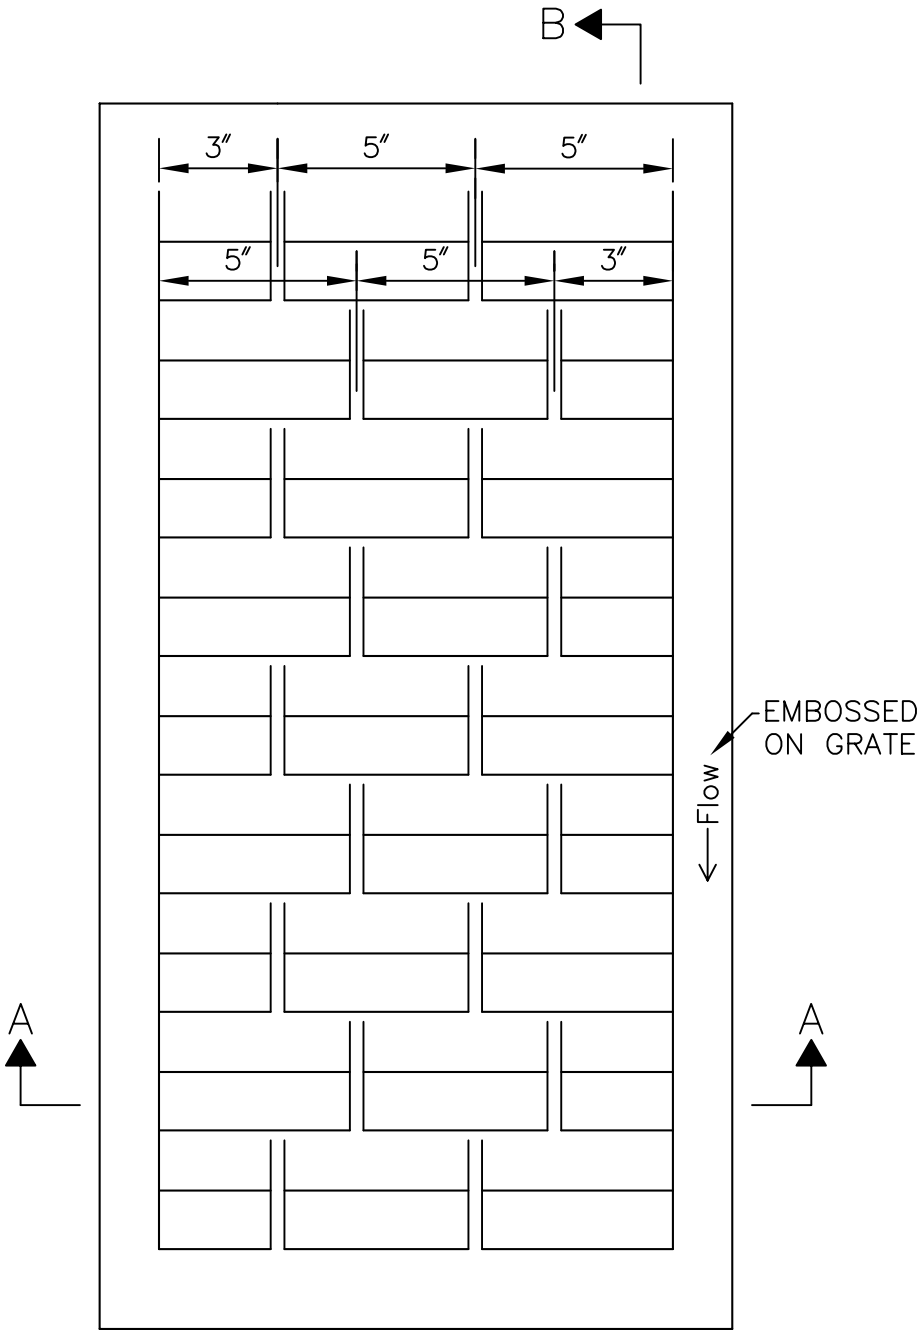

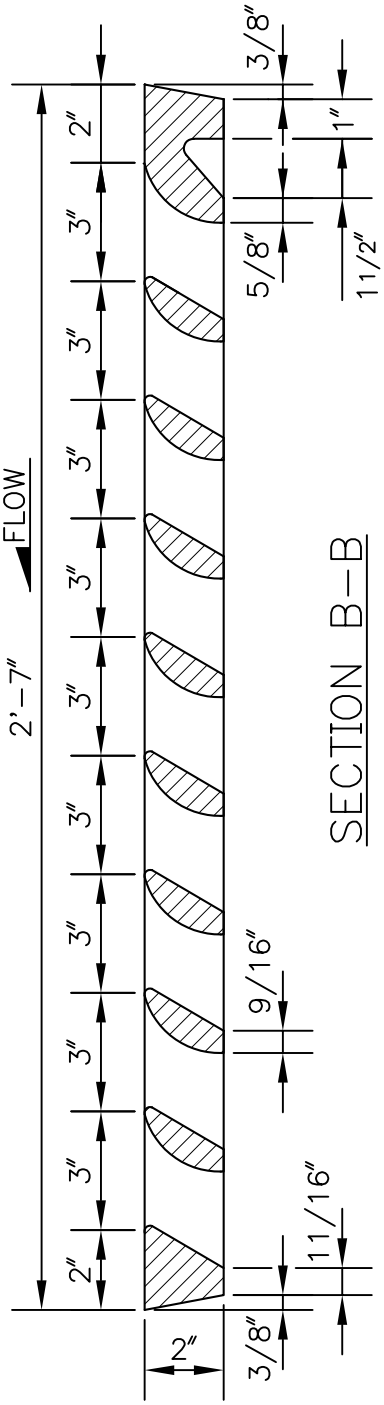

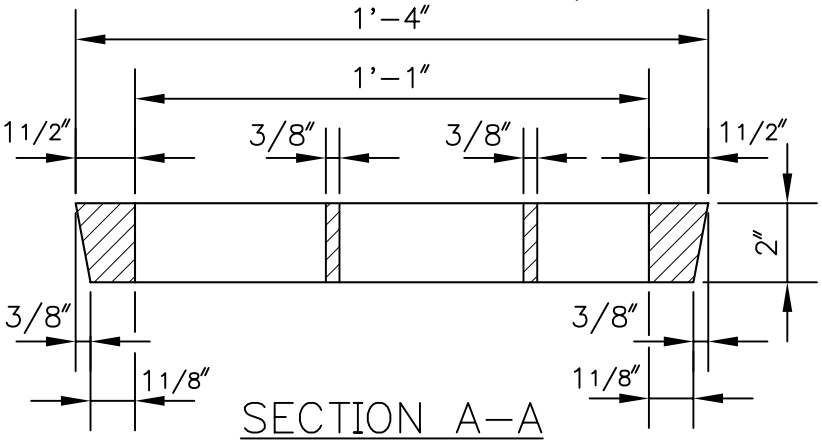

GRATE MATERIAL:
DUCTILE IRON

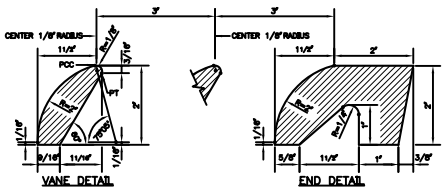

City of Seattle Department of Parks & Recreation	**DRAIN INLET HIGH FLOW VANED GRATE** **STD. DETAIL NO. 33 49 16.43**