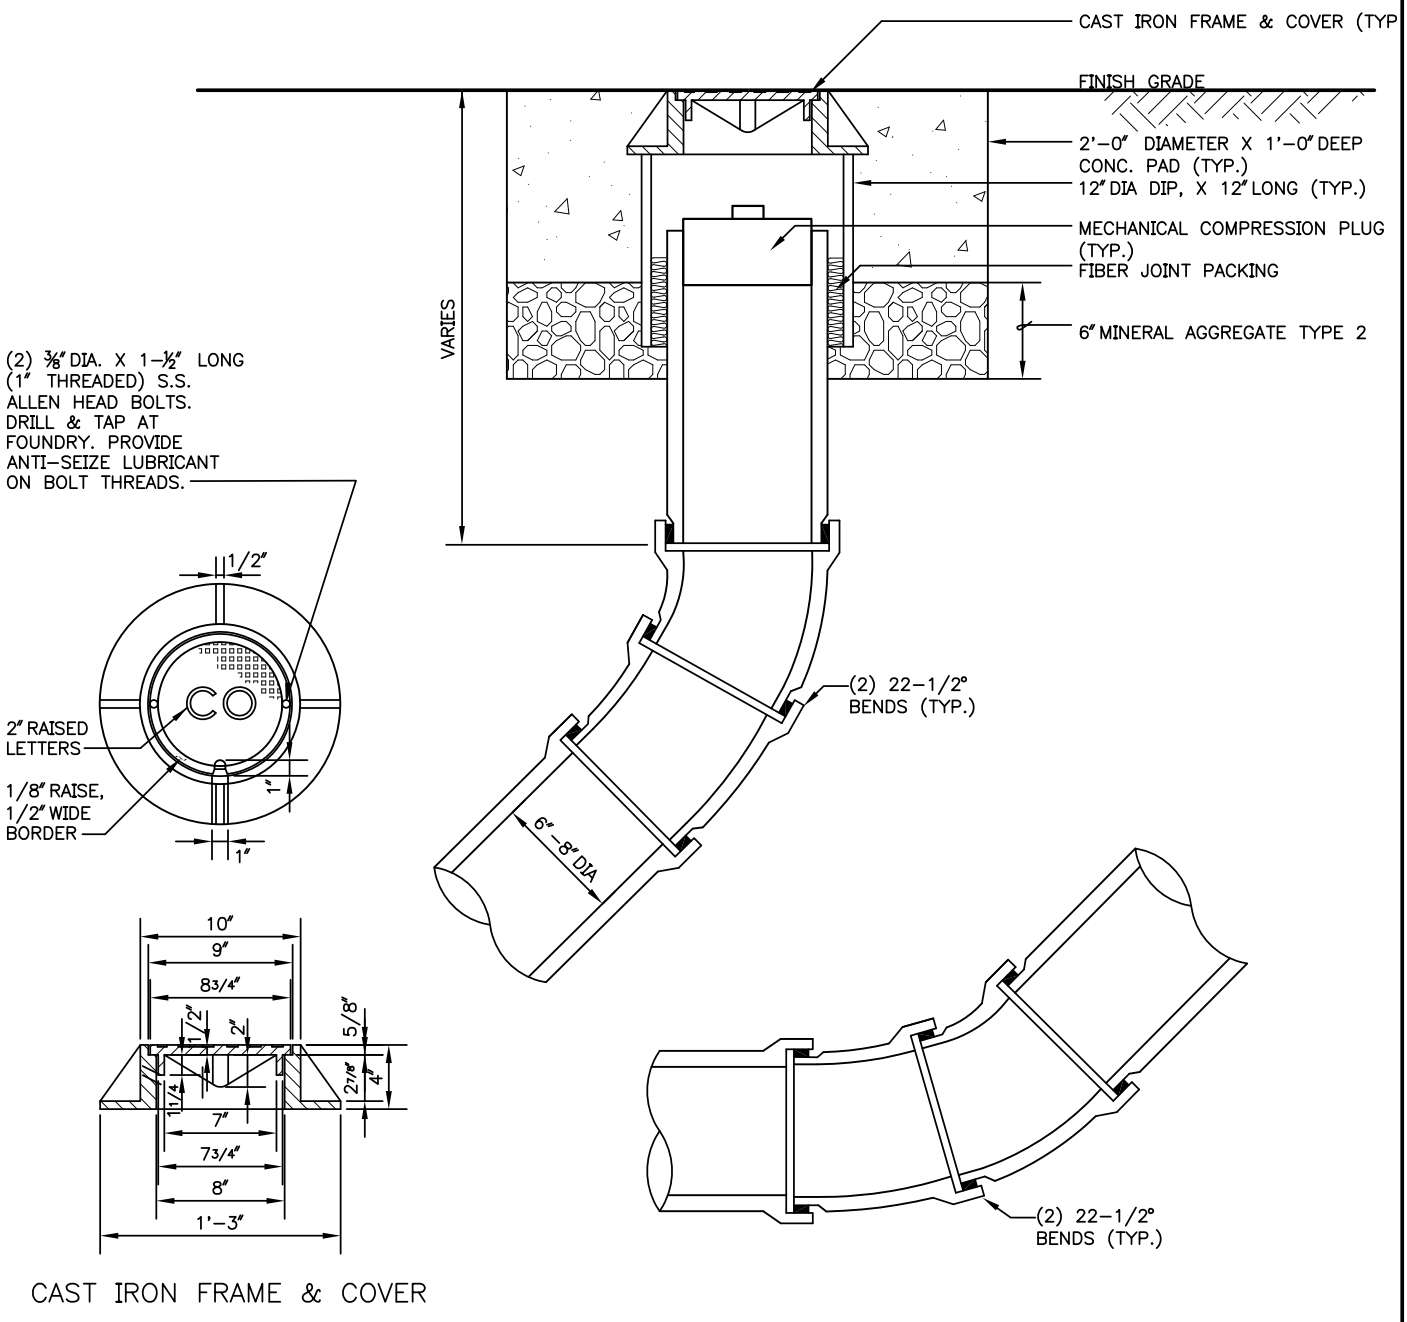

CAST IRON FRAME & COVER

City of Seattle Department of Parks & Recreation	**CLEAN OUT DETAIL** **(COS TYPE 280 WITH SPR EXCEPTIONS)** **STD. DETAIL NO. 33 49 23.29**