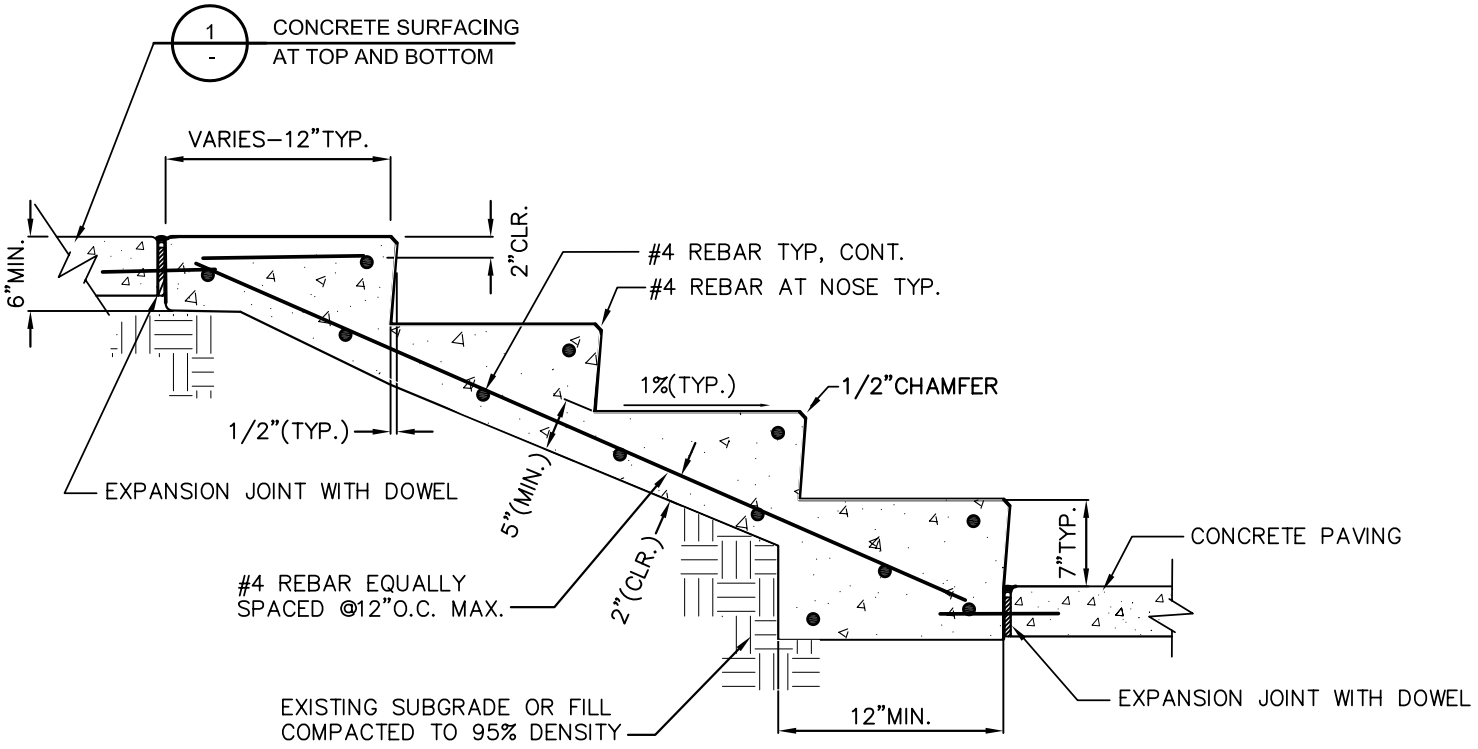

City of Seattle Department of Parks & Recreation	**CONCRETE STAIRS DETAIL** **STD. DETAIL NO. 03 30 53.13**