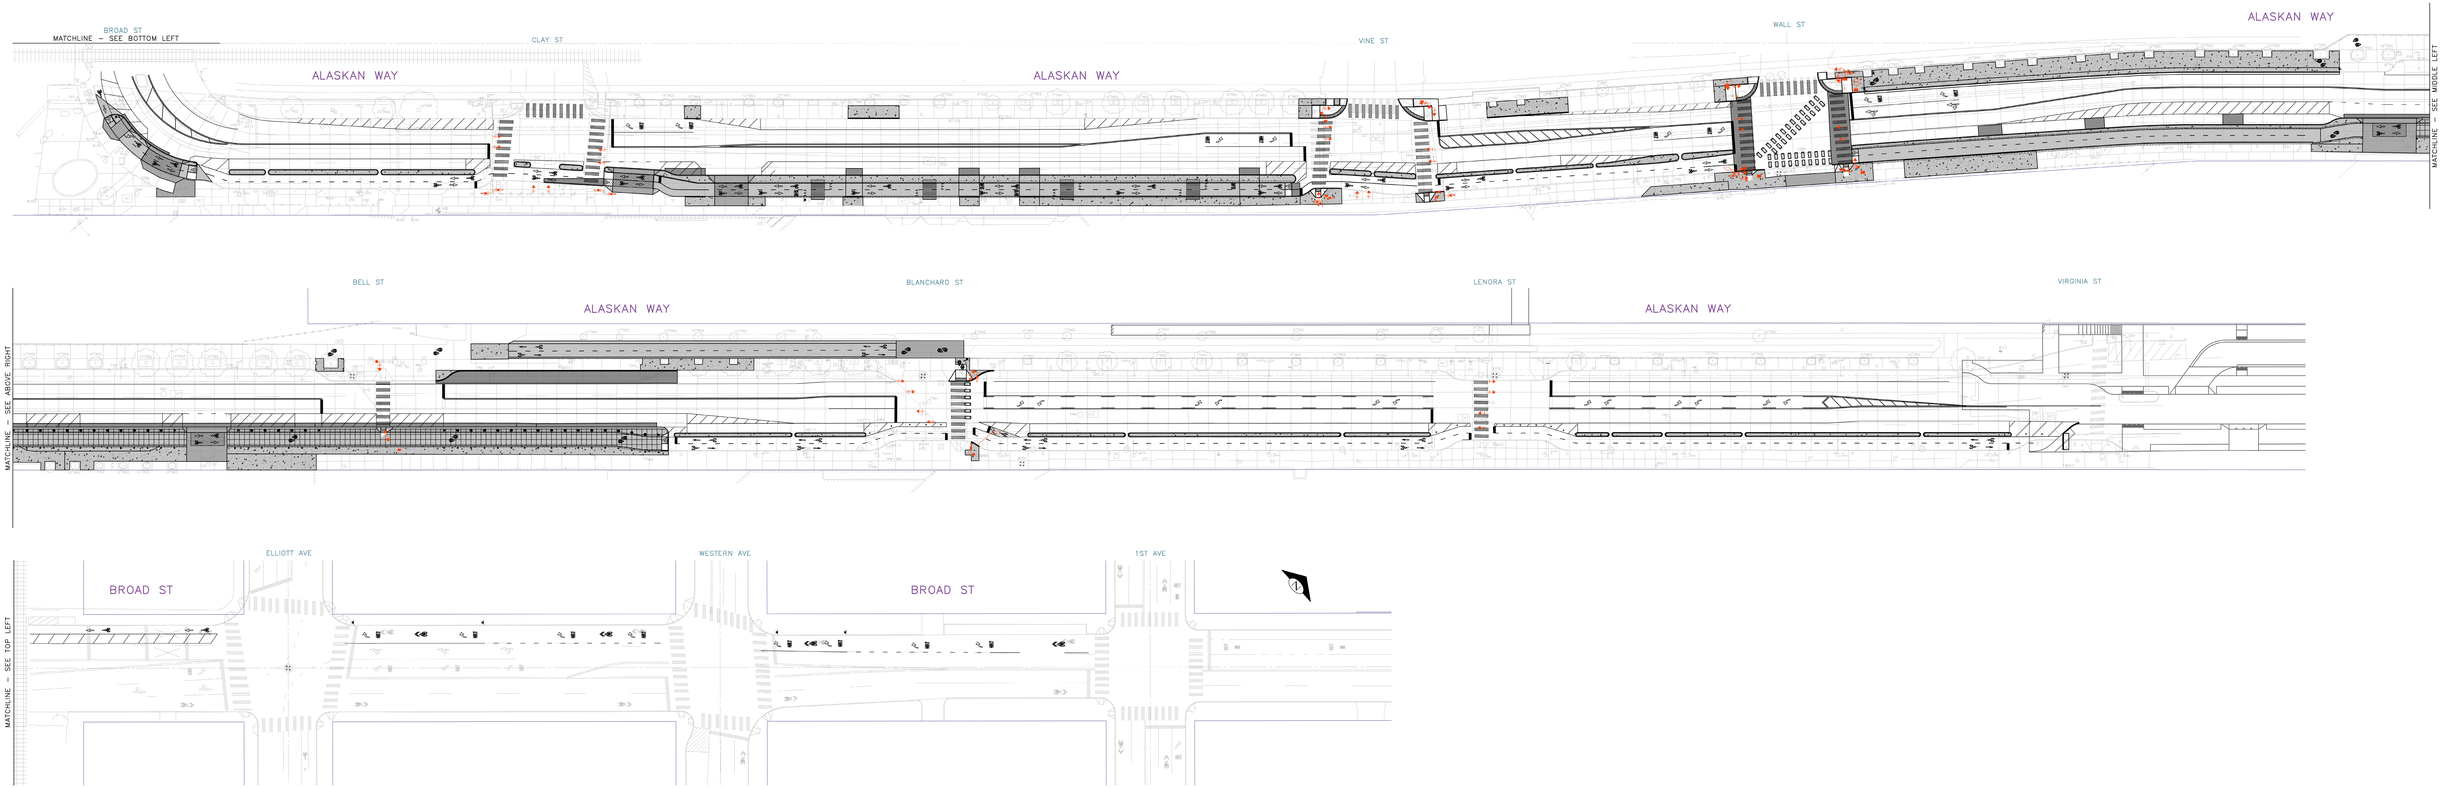

ALASKAN WAY PBL

SCALE IN FEET